



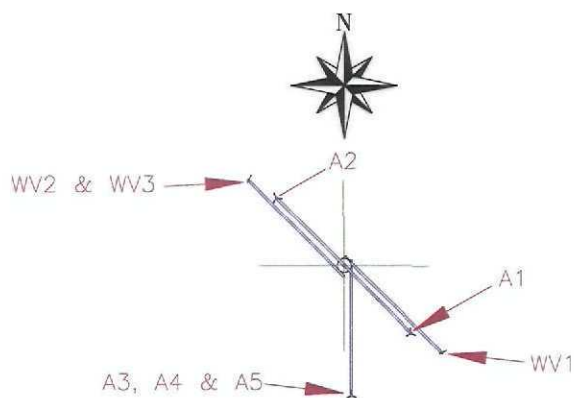


TOWER TOP DETAIL
(Do not scale)

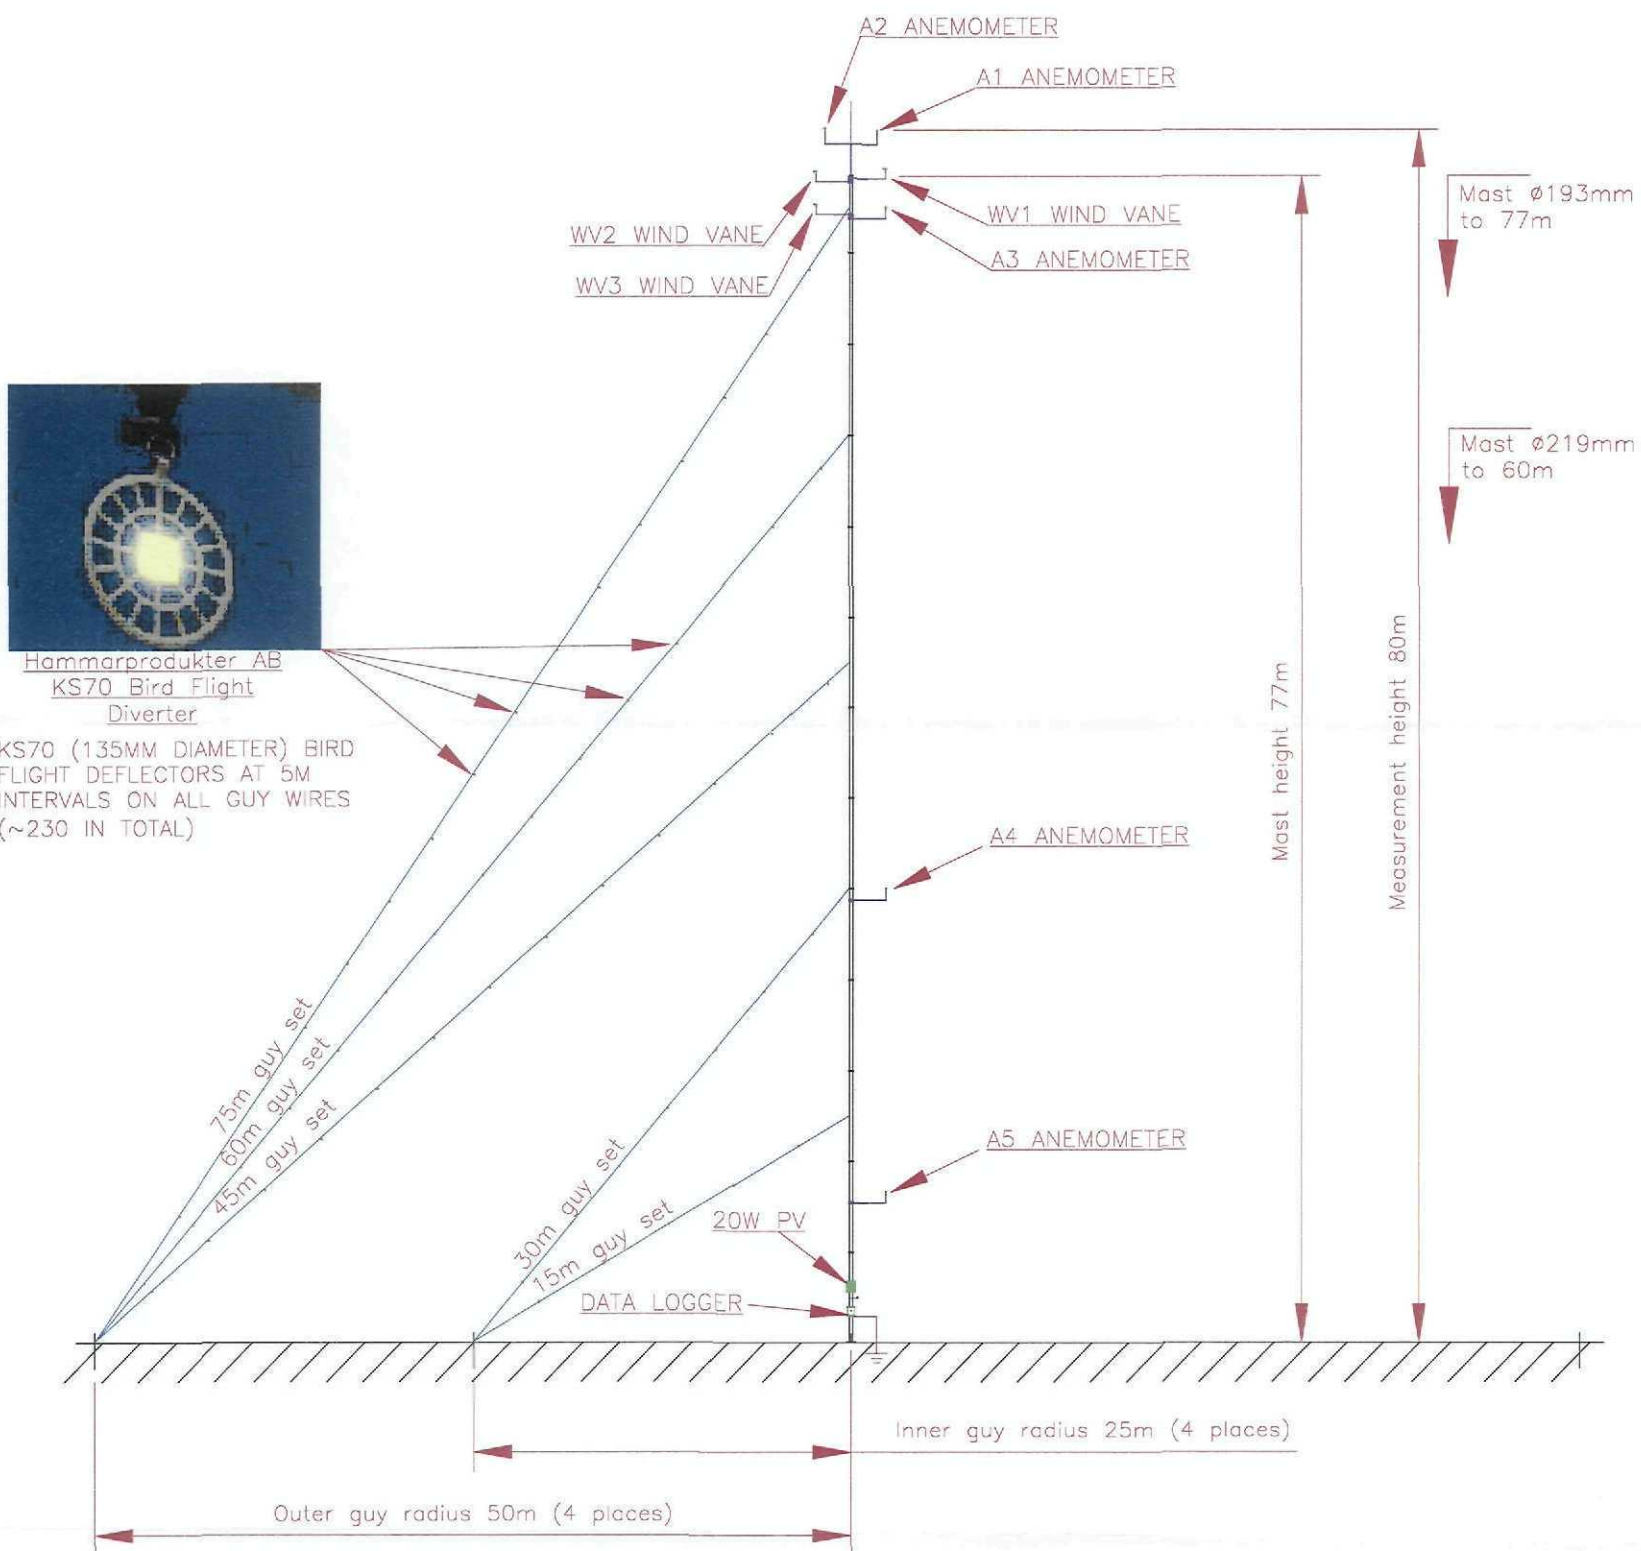

Hammarprodukter AB
KS70 Bird Flight
Diverter

KS70 (135MM DIAMETER) BIRD
FLIGHT DEFLECTORS AT 5M
INTERVALS ON ALL GUY WIRES
(~230 IN TOTAL)

END ELEVATION

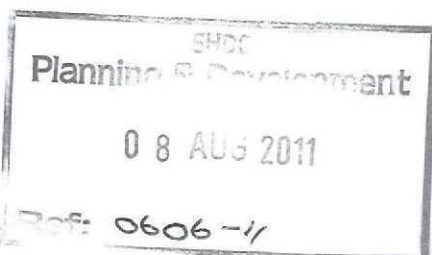

ISSUE	DRAWN	DATE	APPD	DATE	REVISION NOTES
01	SP	100311	DN	210311	FIRST ISSUE
02	SP	290711	DN	290711	ADD BIRD DEFLECTORS

THIS DRAWING IS THE PROPERTY OF RENEWABLE ENERGY
SYSTEMS LIMITED AND NO REPRODUCTION MAY BE MADE
IN WHOLE OR IN PART WITHOUT PERMISSION

DRAWING NUMBER	01582D5003-02
PROJECT TITLE	THE GRANGE WIND FARM
DRAWING TITLE	80M TUBULAR TILT-UP SITE ASSESSMENT MET MAST

PURPOSE	PLANNING	COORDS	N/A
SCALE	1 : 500	ORIGINAL PLOT SIZE	A3
LAYOUT DWG	N/A	T-LAYOUT NO.	N/A

