
ALL DIMENSIONS, UNLESS OTHERWISE STATED, IN MILLIMETRES

DO NOT SCALE BY ELECTRONIC OR OTHER MEANS

NOTES:
1) SHOW FLOOR CONSTRUCTION 150mm.
2) SHOW ROOF INSULATION 61mm.
3) SHOW INTERNAL CEILING HEIGHT 3026mm.
4) SHOW FLOOR AND ROOF FASCIA TO BE SPLIT AT THE CABIN JOINT.
5) SHOW WINDOWS AS SASH TYPE WITH A SINGLE HORIZONTAL RAIL IN THE CENTRE OF THE WINDOW.

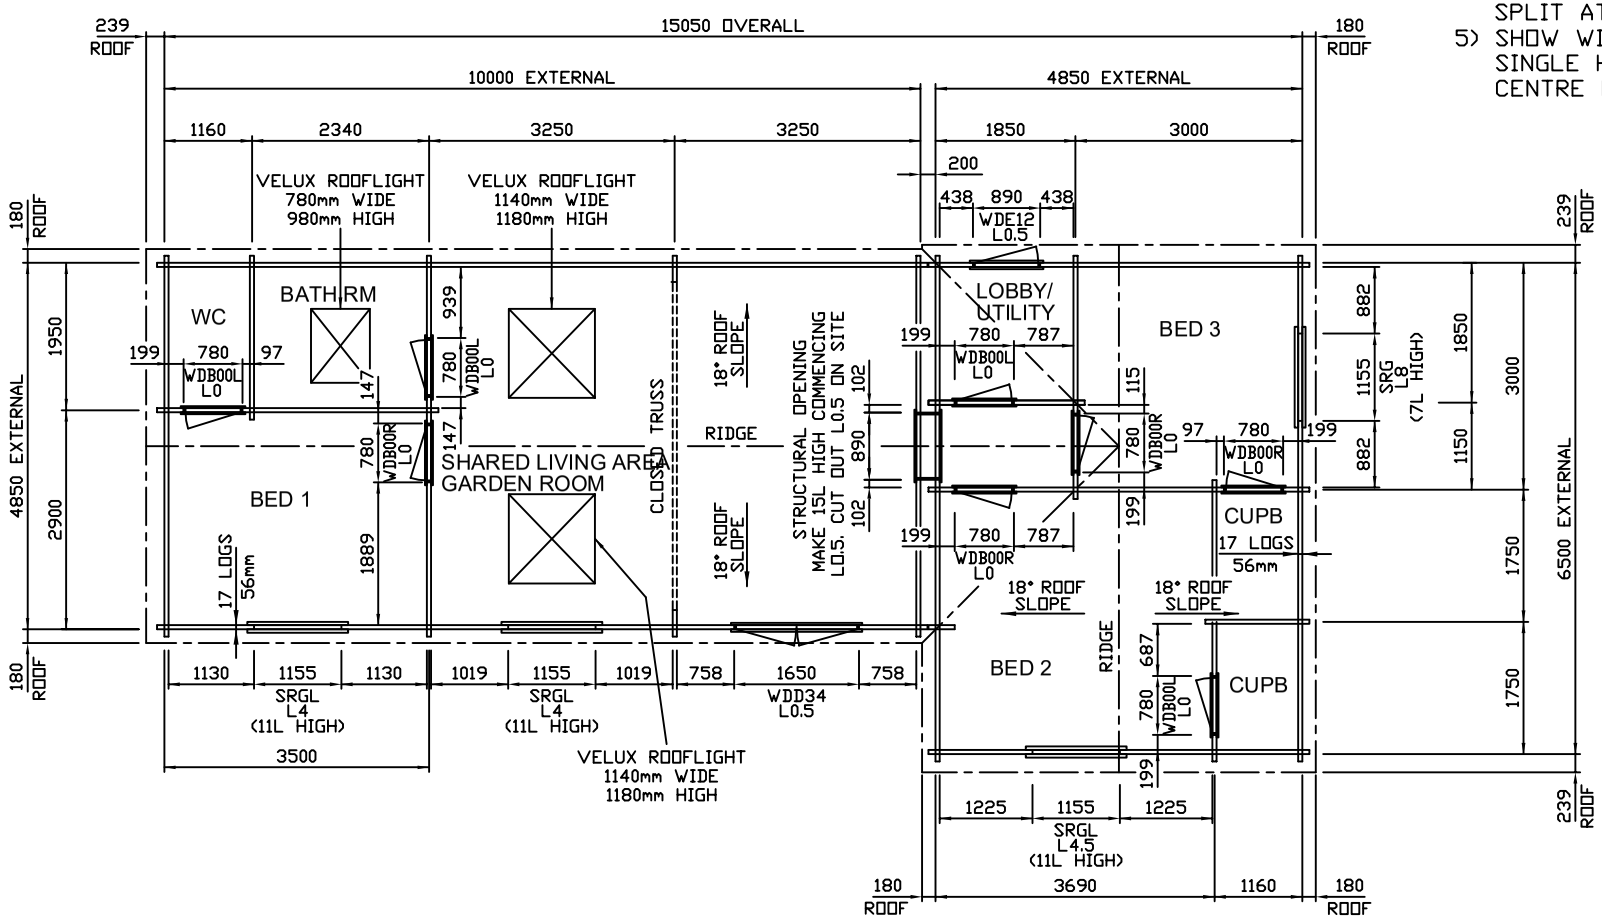

0 2000

FRONT

						INITIAL ISSUE	
SCALE	DRAWN BY	DATE	CHECKED	DATE	ISSUE	DETAILS	SIGNED	DATE
100	G.W	20:07:20	---	---	AMENDMENTS			

KEOPS INTERLOCK
Keops Limited
Five Oaks Farm
Sheriffs Lench
Evesham
Worcestershire
WR11 4SN
Tel: 01386 861961
Email: design@logcabins.co.uk
Web: www.logcabins.co.uk

CUSTOMER: SIMMONS.C

STATUS: PLANNING

THIS DRAWING AND ANY INFORMATION OR DESCRIPTIVE MATTER SET OUT HEREON ARE THE CONFIDENTIAL AND COPYRIGHT PROPERTY OF KEOPS LIMITED AND MUST NOT BE DISCLOSED, LOANED OR REPRODUCED WITHOUT CONSENT - ©