



FENLAND DESIGN - Architectural Services

Proprietor: Barry F Judd

tel: 01553 828852

fax: 01553 829446

e-mail: fenland.design@tesco.net

St Helens, Sutton Road, Walpole Cross Keys
King's Lynn, Norfolk PE34 4HE

**Proposed extension to Bungalow
at
Milldale, Church Way,
Tydd St. Mary
for
Mr & Mrs R Stevens**

**DETERMINED
PLAN**

**This drawing is for the purpose of
of Planning Permission ONLY**



drawing no. TSM/05/00PP

SOUTH HOLLAND DC
HOUSING & PLANNING

1 MAY 2000

Ref: 0637 | 00

NOTE: Reproduced from the Ordnance Survey Map
by Fenland Design - Architectural Services with the
Sanction of the Controller of H.M. Stationery Office.
Crown Copyright Reserved.
Licence No. AR 375624

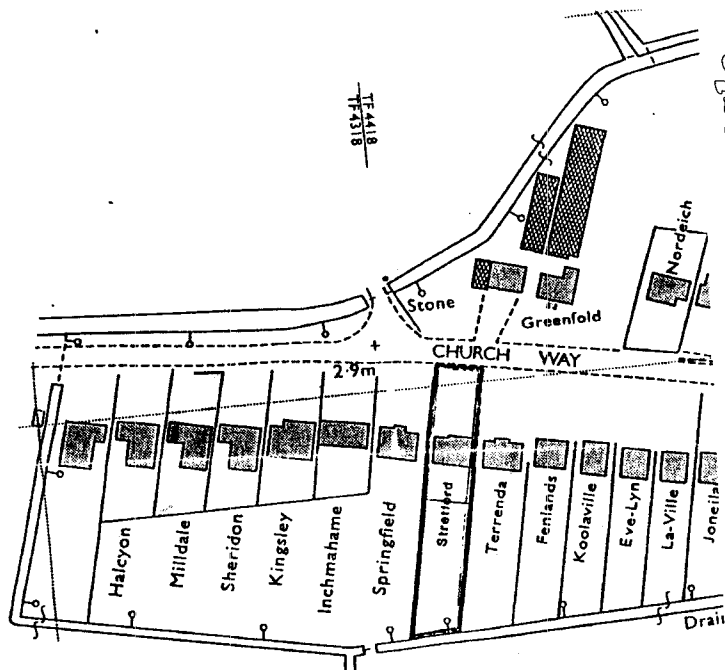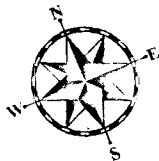



scale - 1:12,500

location plan

SOUTH HOLLAND DC
HOUSING & PLANNING
15 May 2000
Ref: 0637/00

NOTE: Reproduced from the Ordnance Survey Map
by Fenland Design - Architectural Services with the
Sanction of the Controller of H.M. Stationery Office.
Crown Copyright Reserved.

Licence No. AR 375624

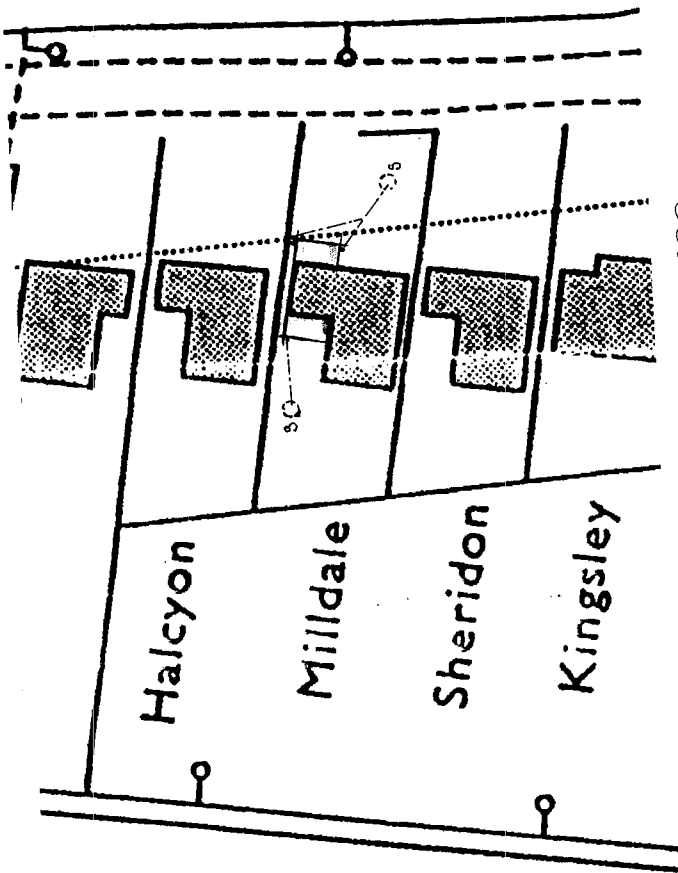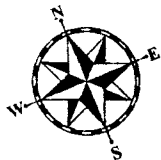


scale - 1:500

block plan


SOUTH HOLLAND DC
HOUSING & PLANNING

15 JAN. 2000

Ref: 0637/00

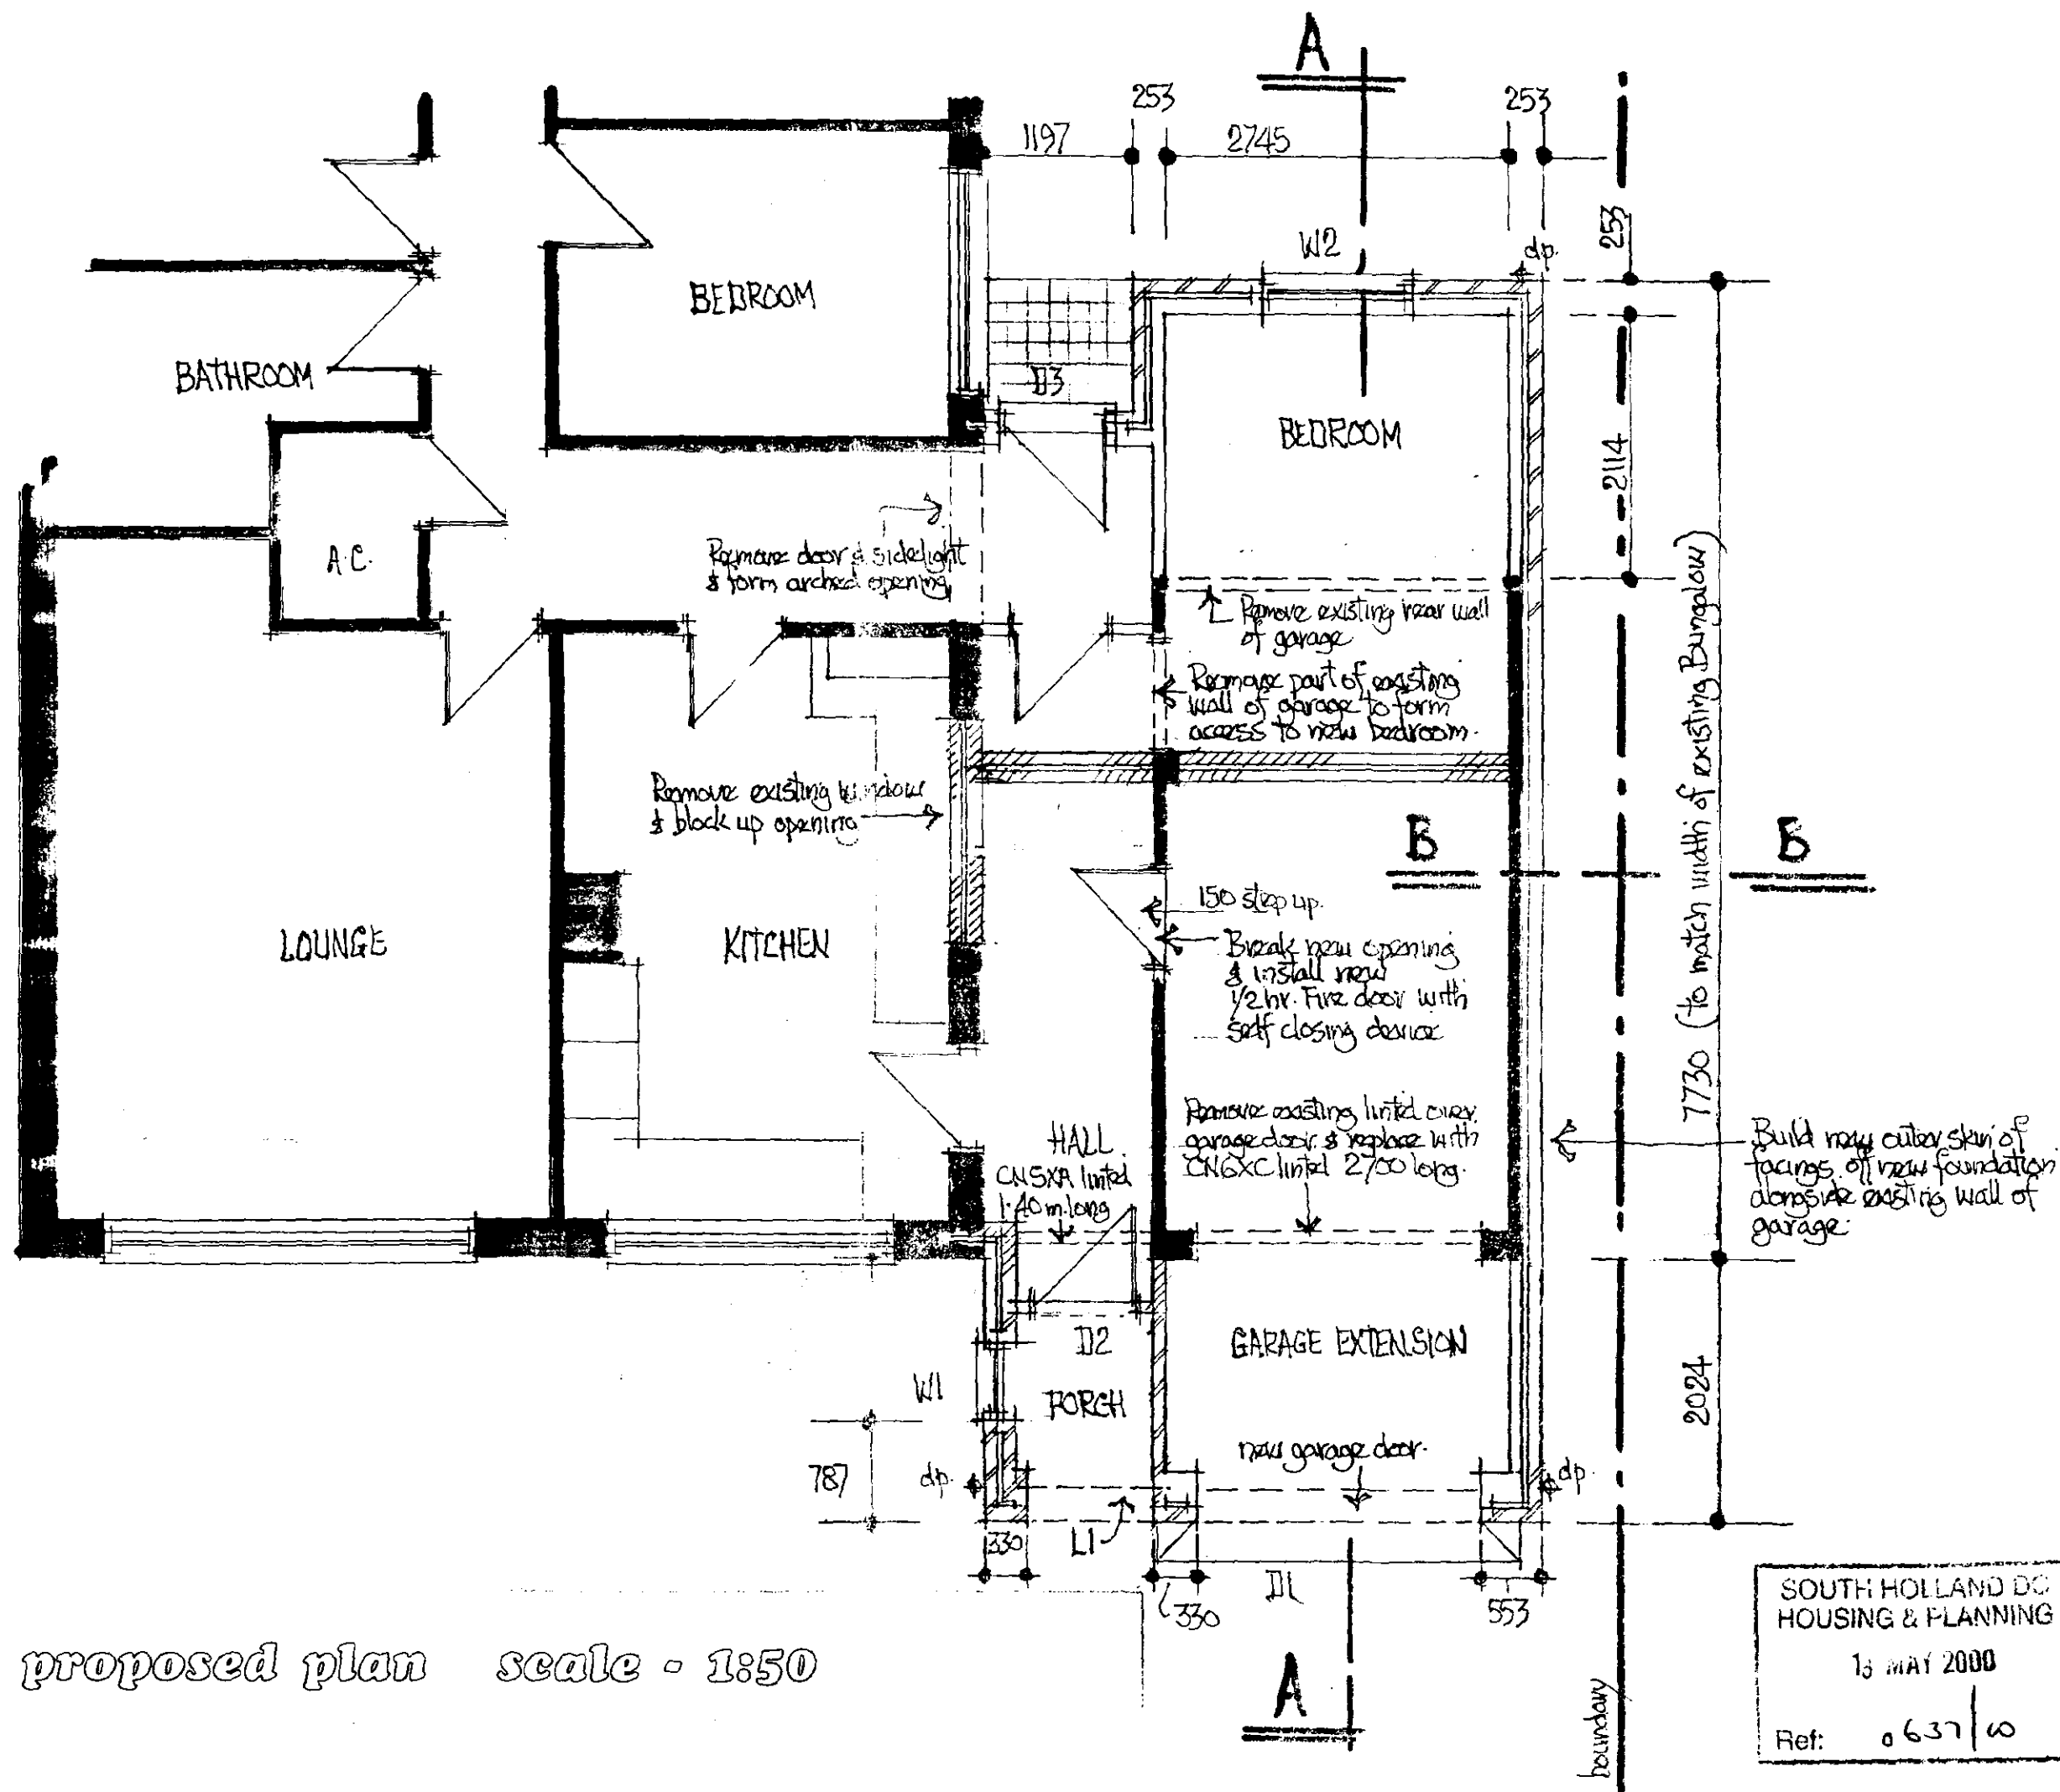


All new facing bricks & roof tiles are to match those used on existing Bungalow.

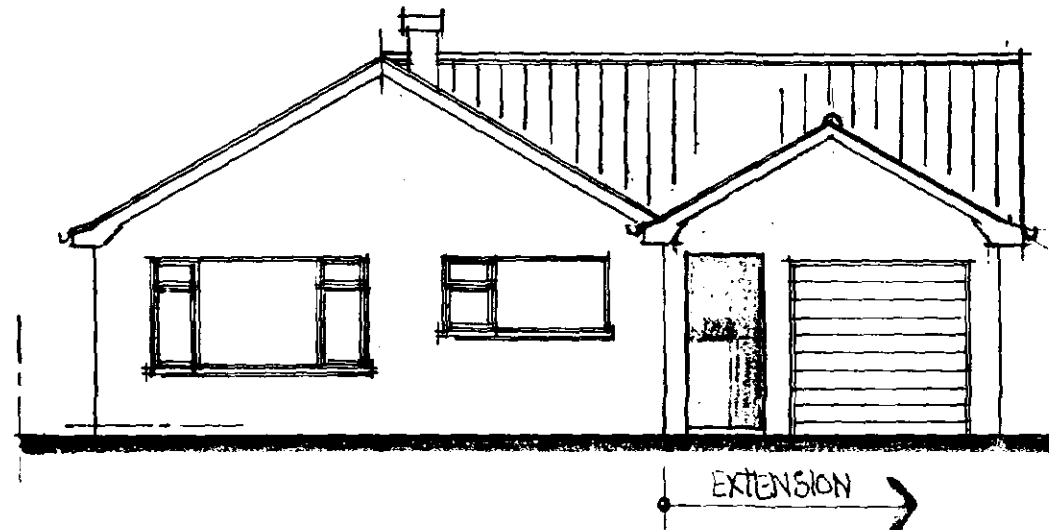

front


north - east

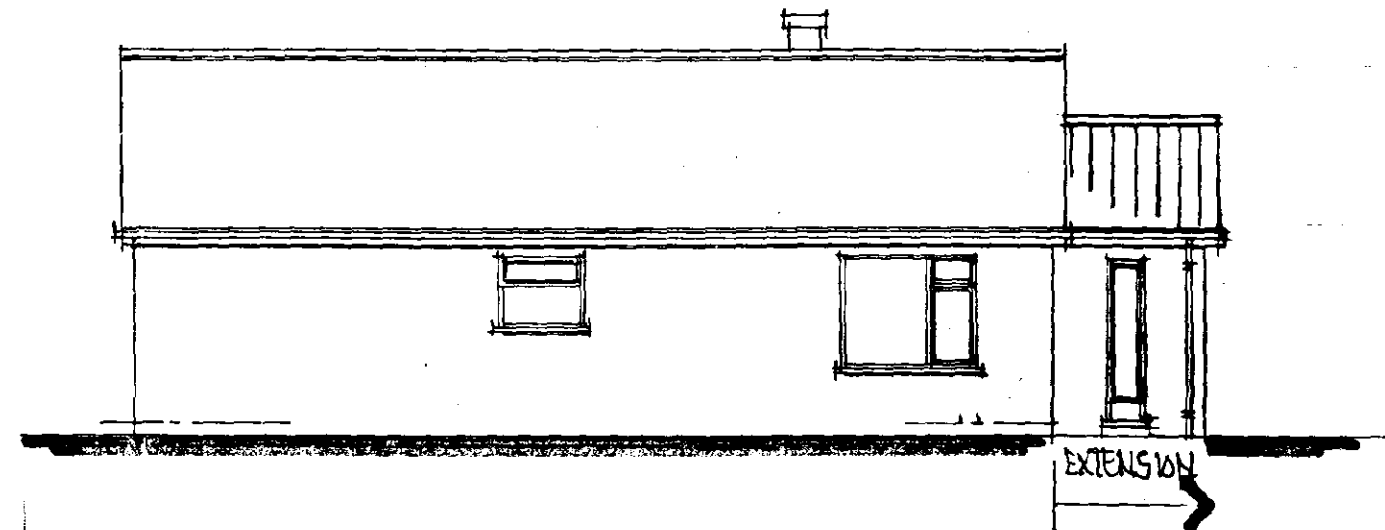

side


south - east

2 no. trusses in this position to be cantilever type trusses (see Construction Notes)

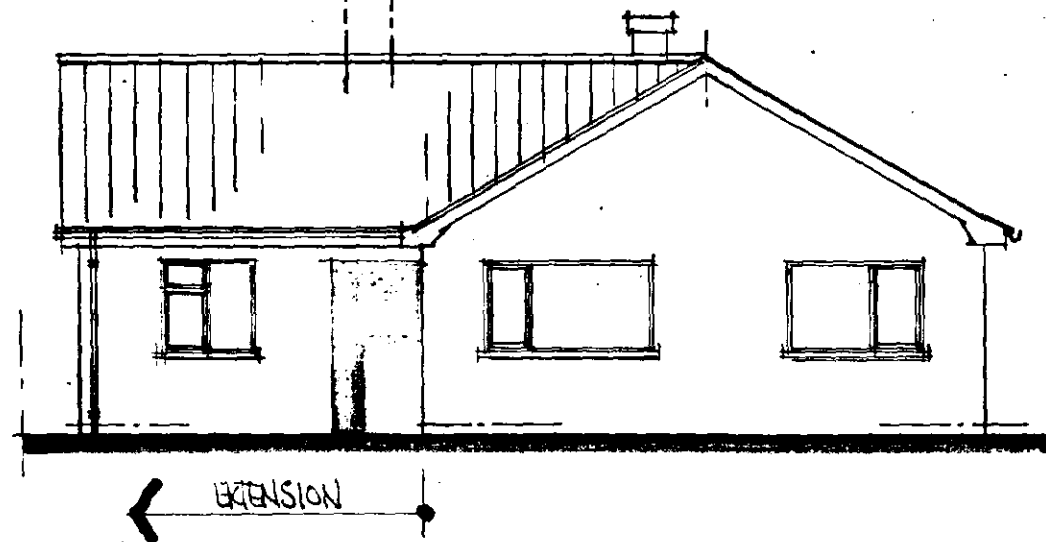

rear

south - west

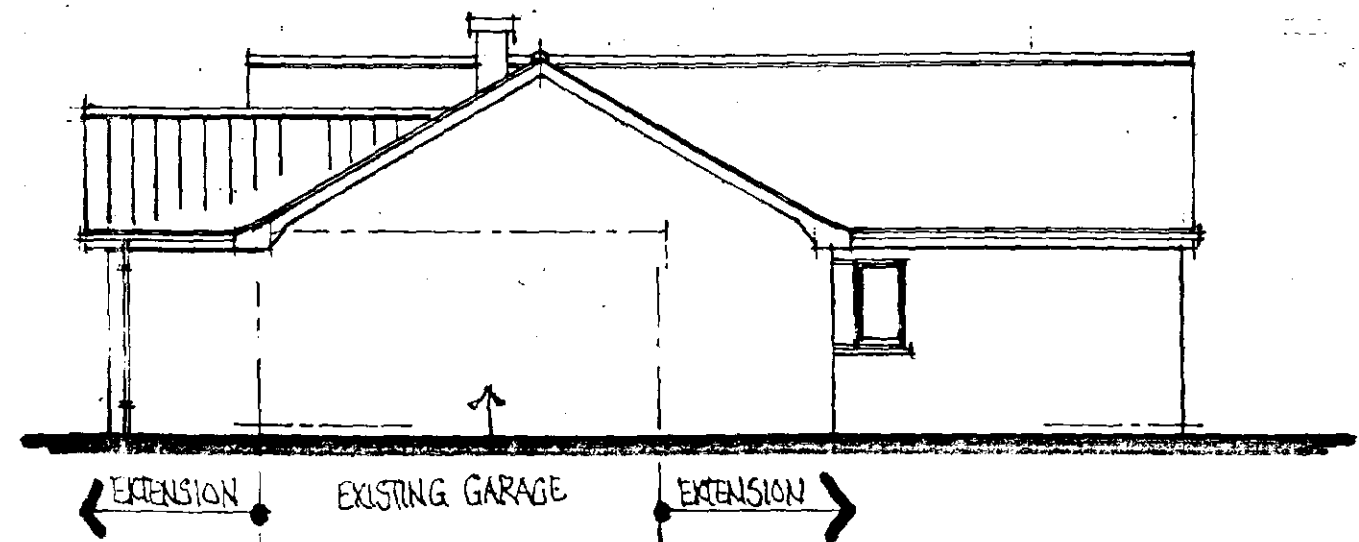


side

north - west


proposed elevations scale - 1:100

SOUTH HOLLAND DC
HOUSING & PLANNING
18 MAY 2000
Ref: 0637/w

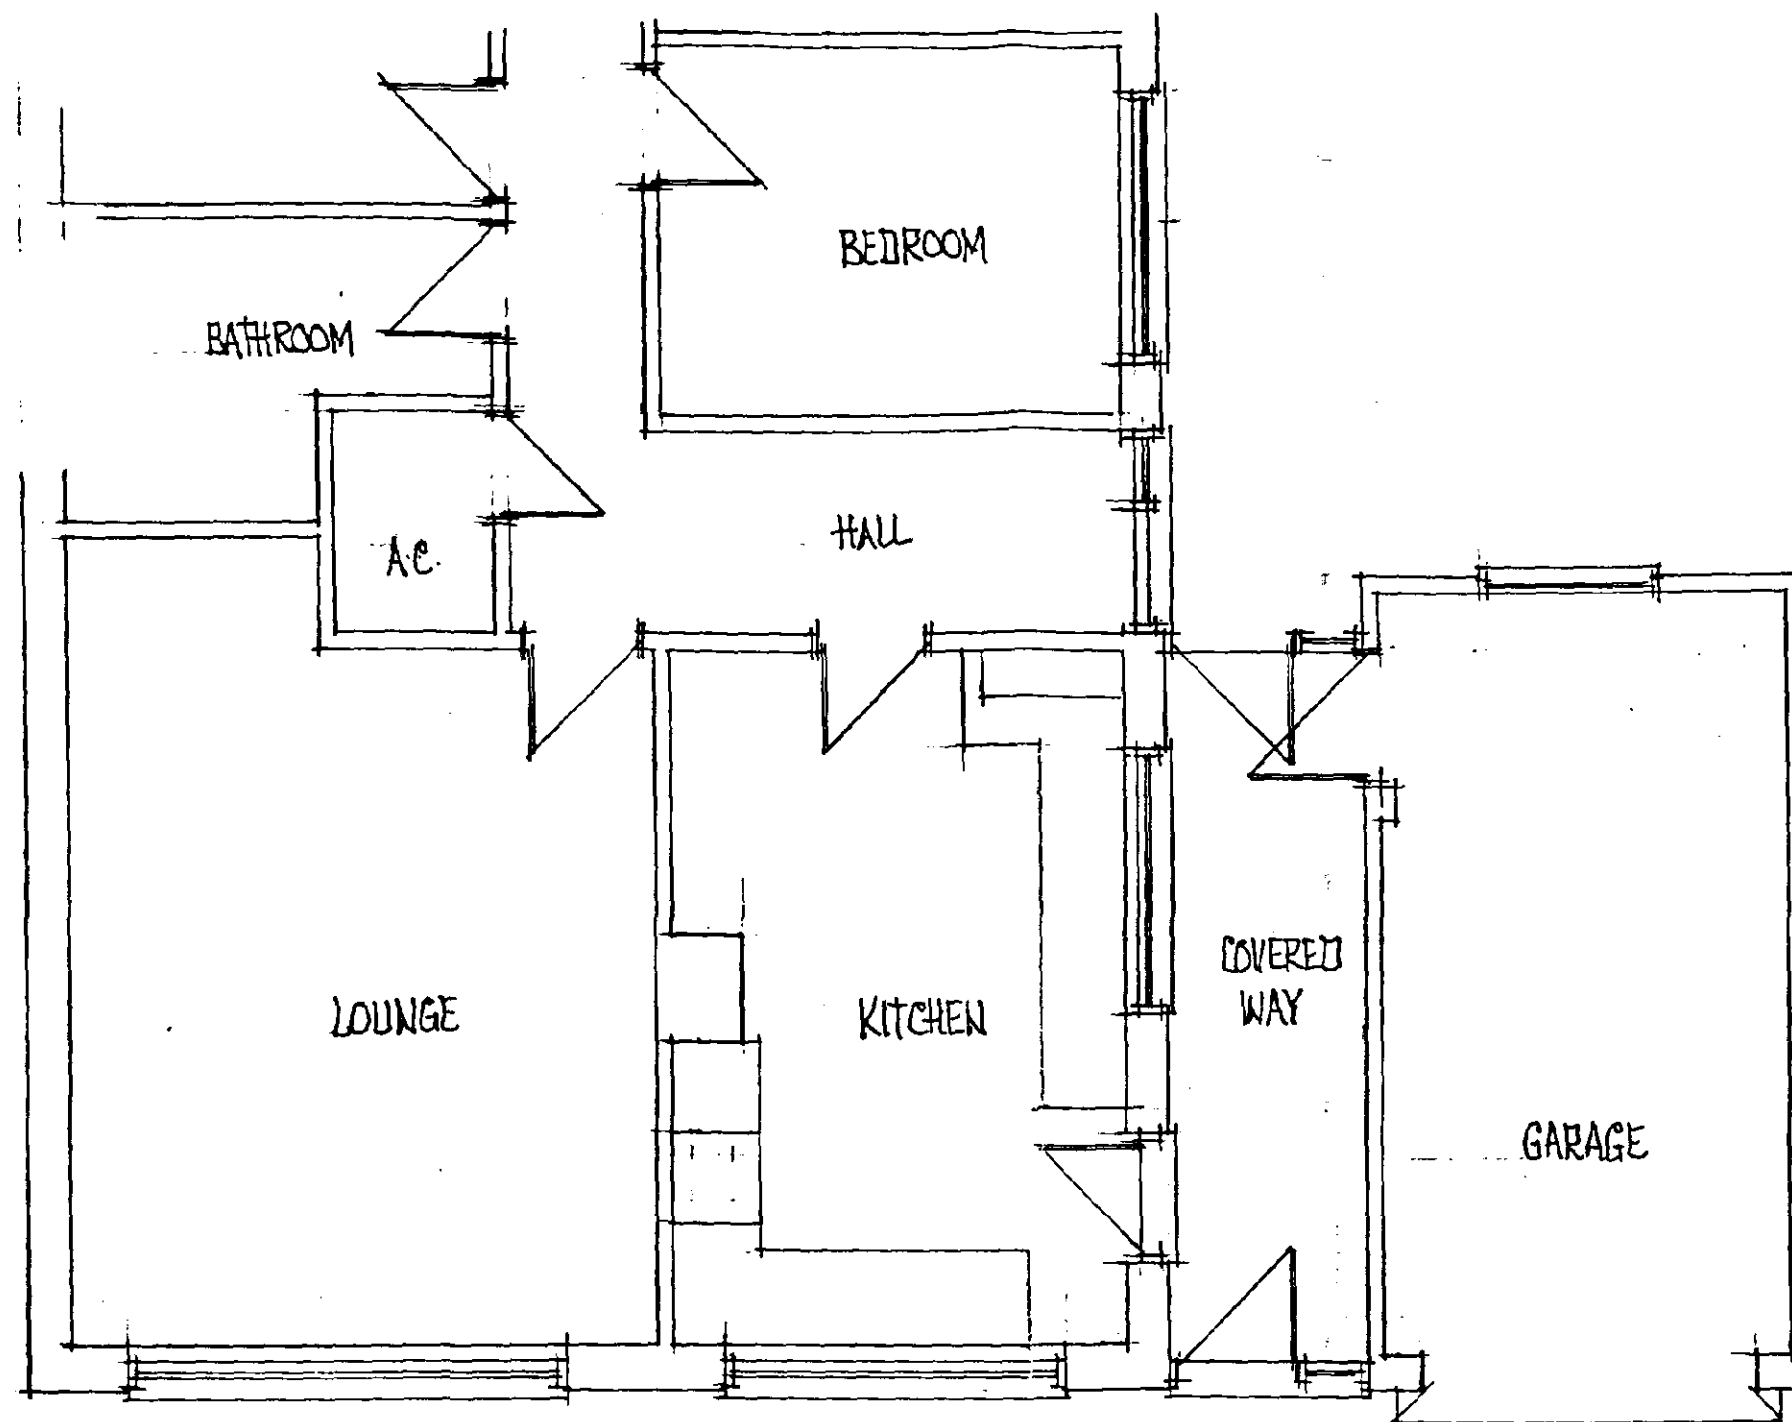


existing plan scale - 1:50


SOUTH HOLLAND DC
HOUSING & PLANNING
18 MAY 2000
Ref: 0637/00

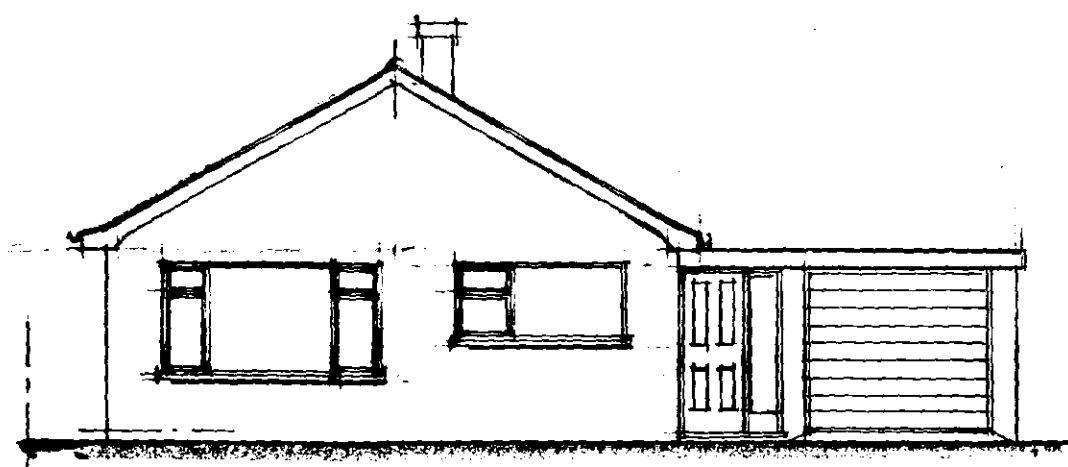


front north - east

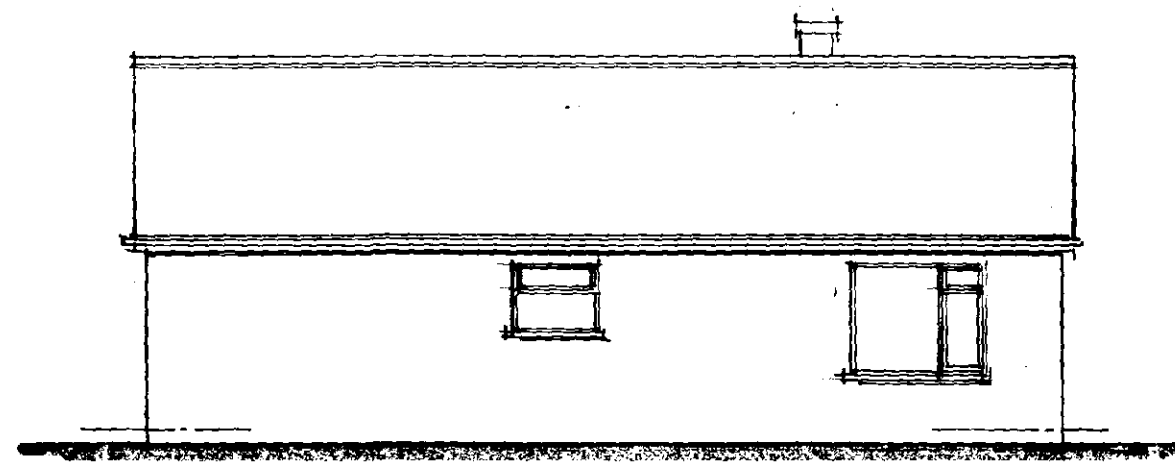

side south - east

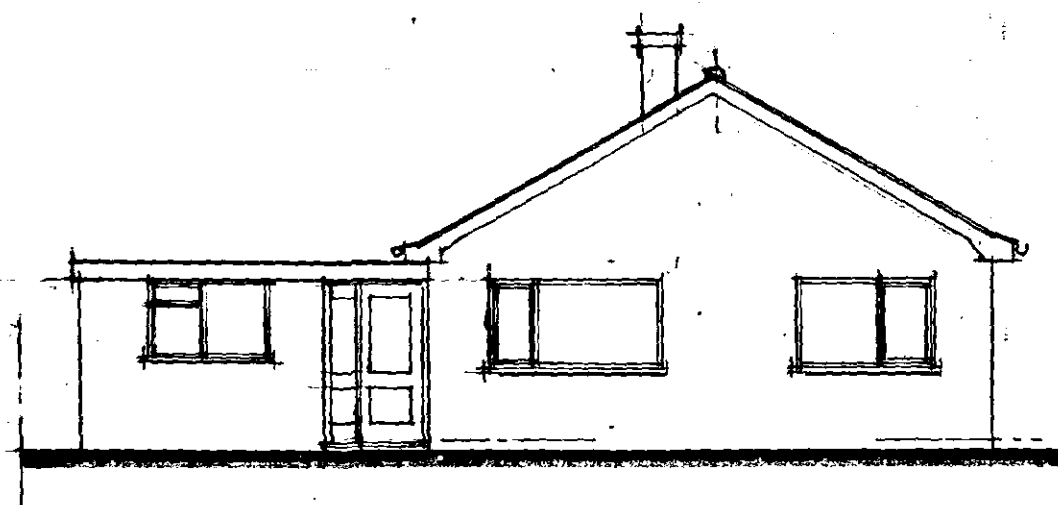

rear south - west

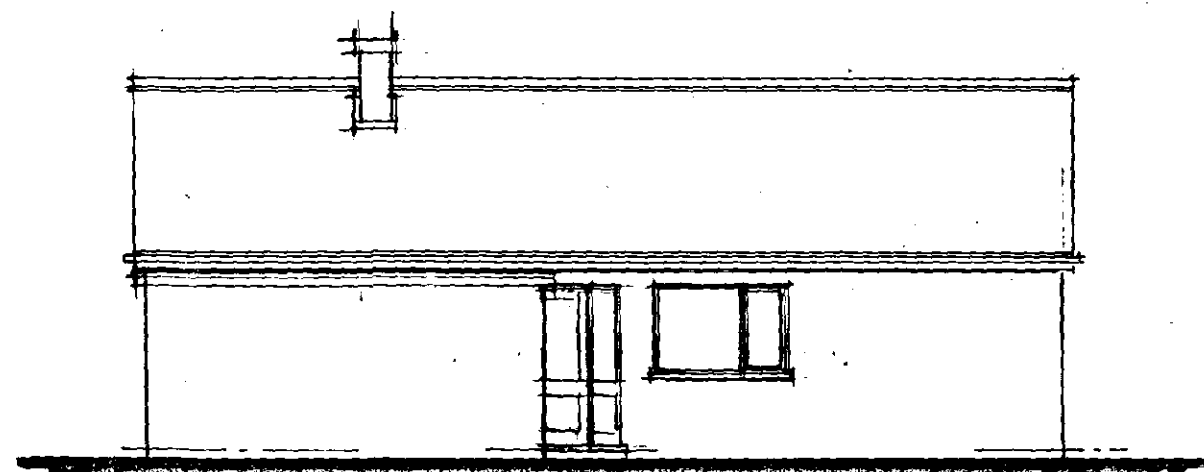

side north - west

existing elevations scale - 1:100

SOUTH HOLLAND DC
HOUSING & PLANNING
18 MAY 2000
Ref: 0637/00