






Existing Site Plan 1:200

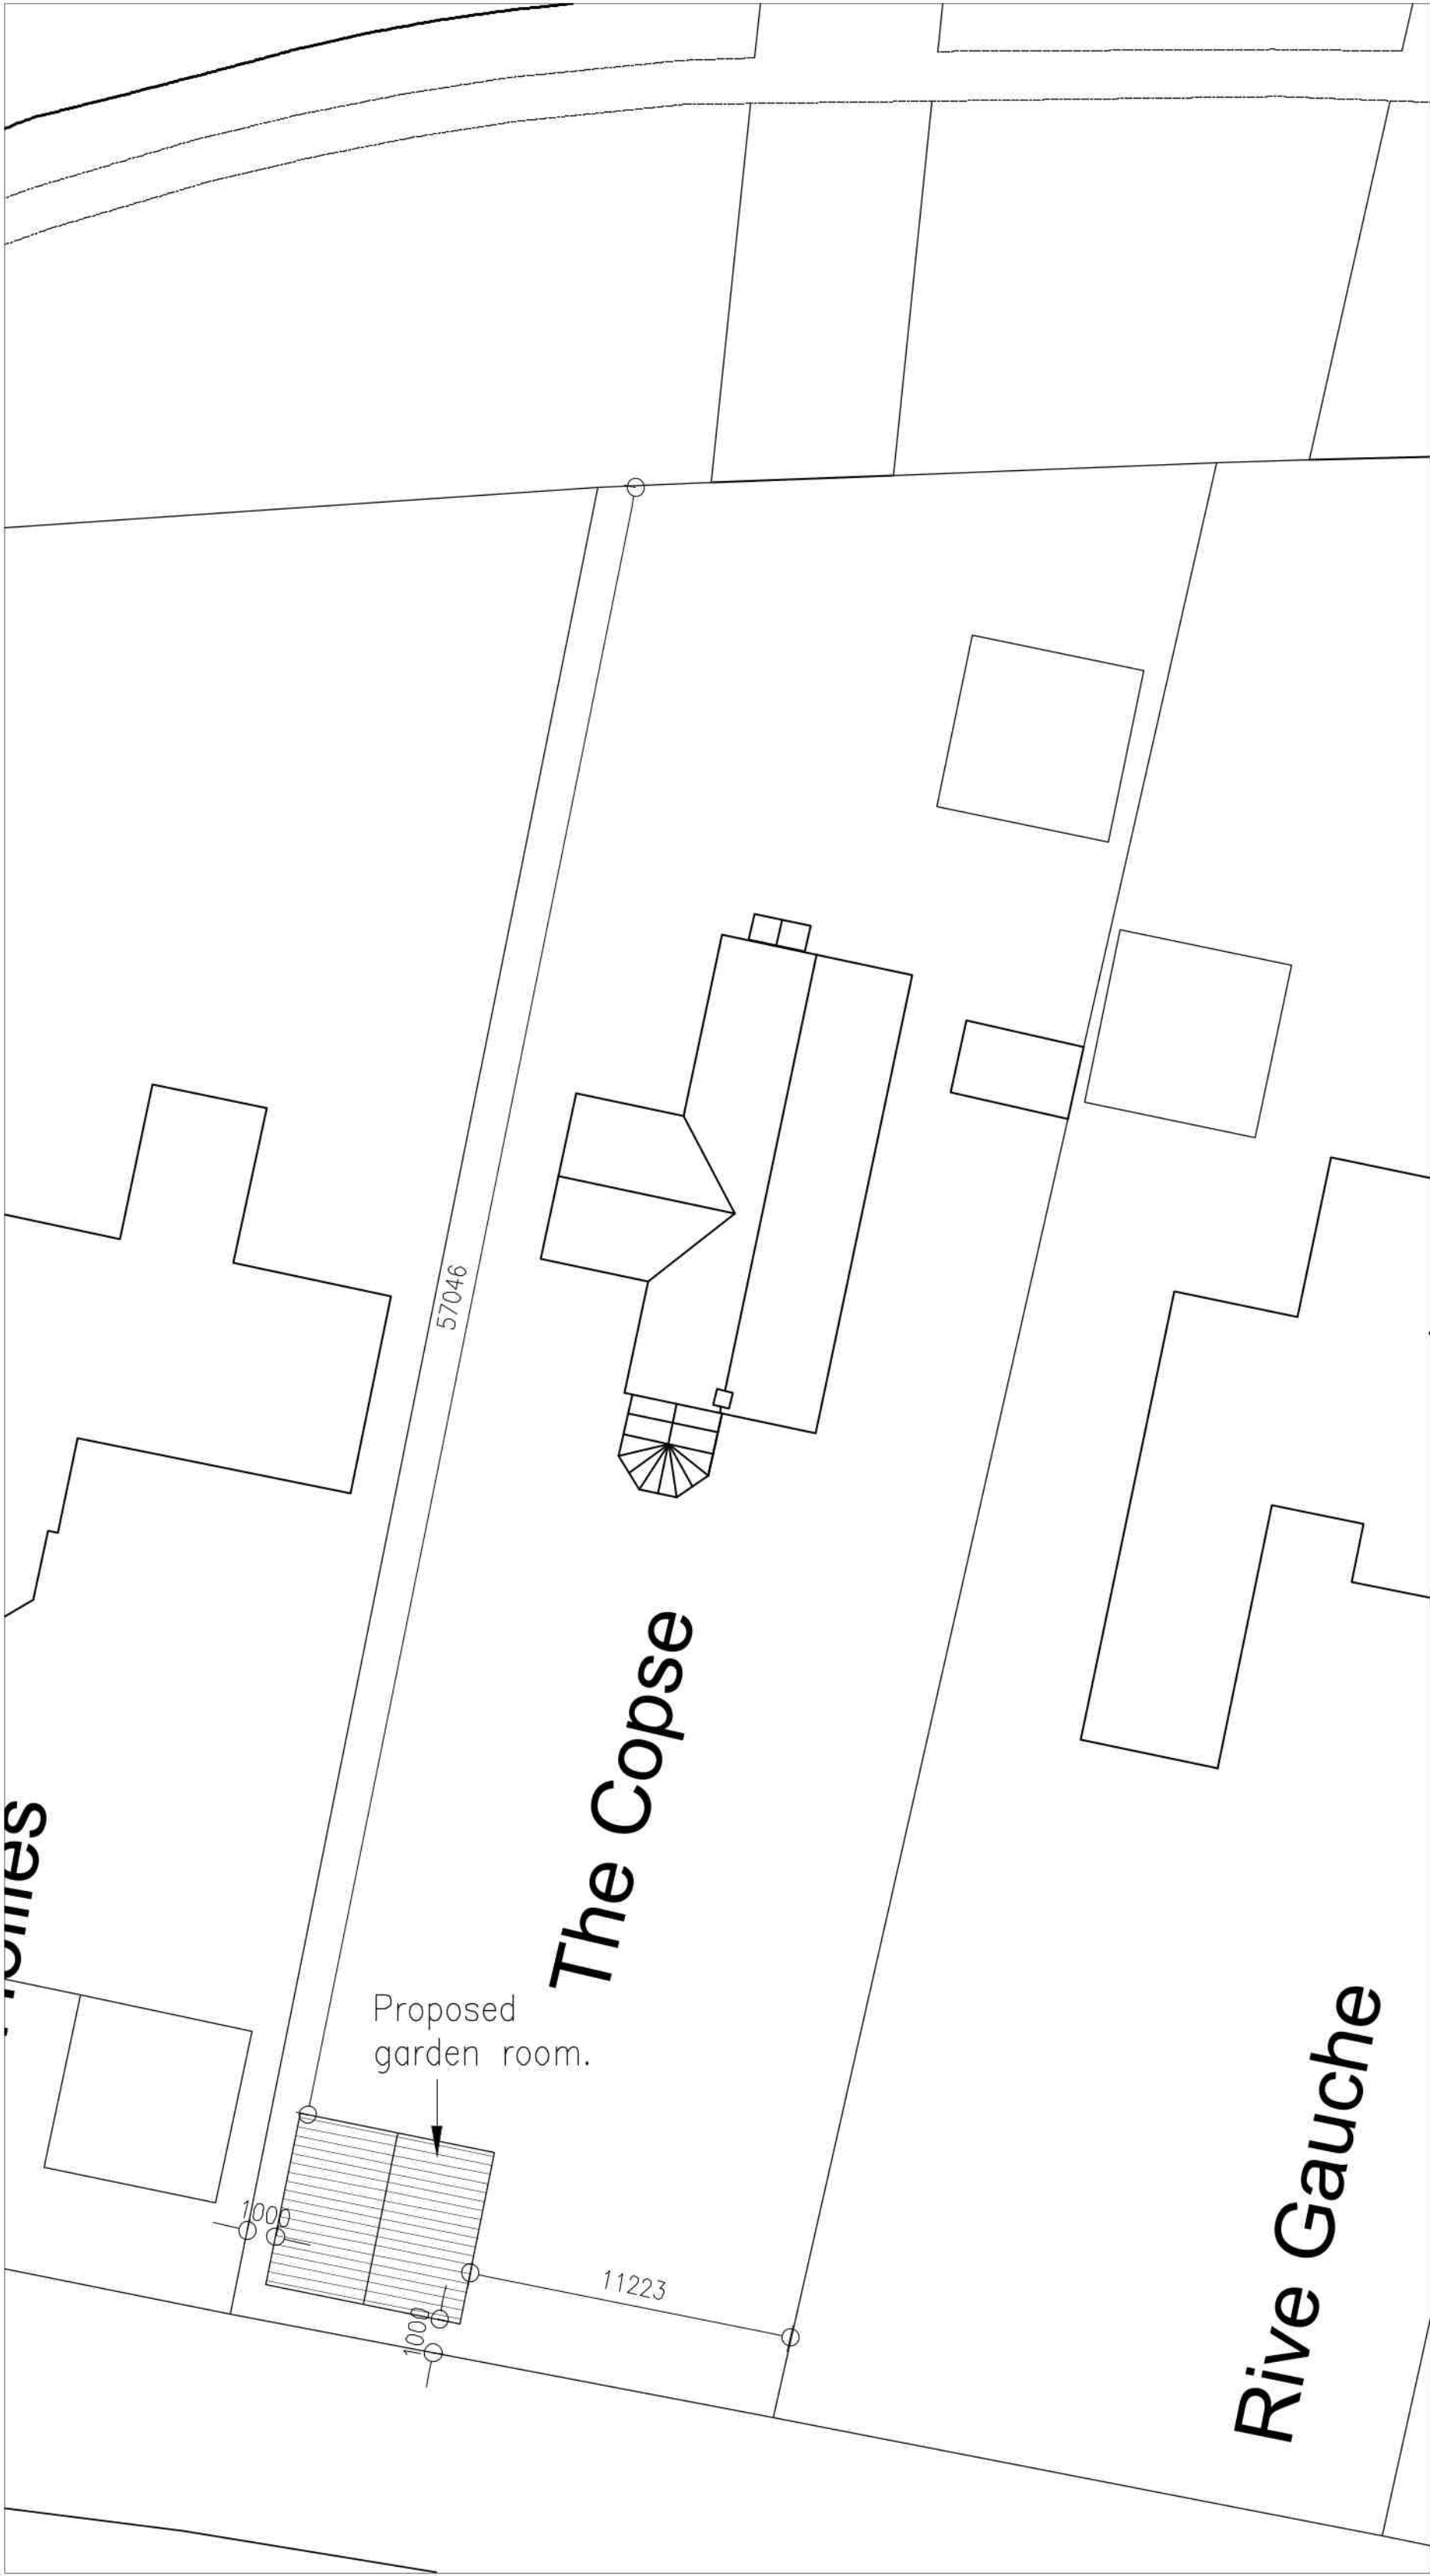

Proposed Site Plan 1:200

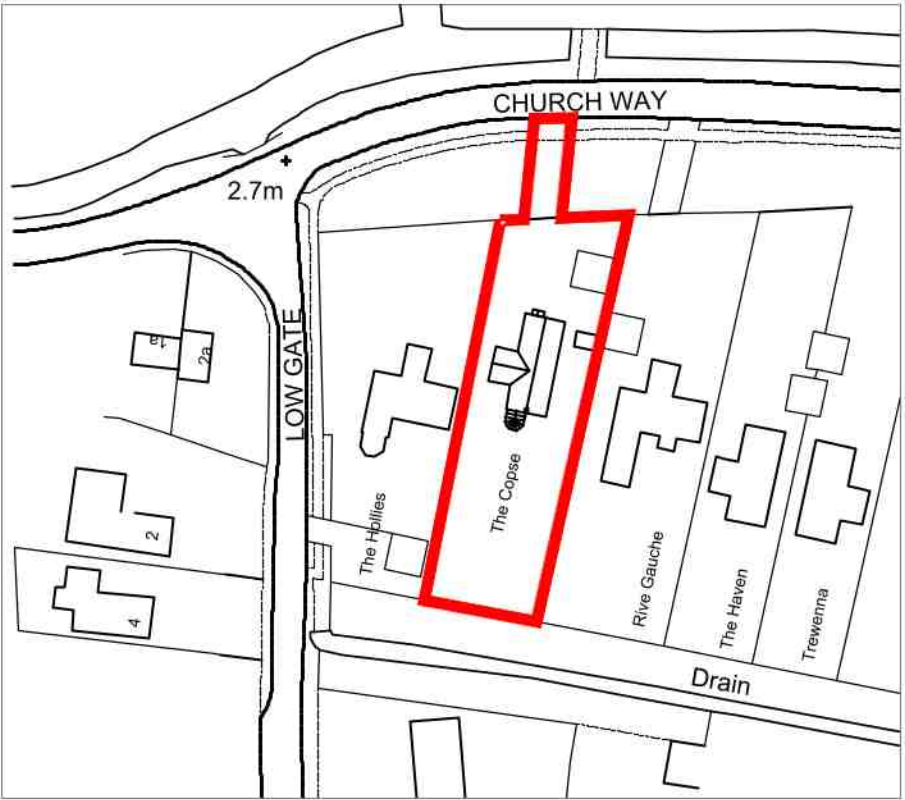


Location Plan 1:1250

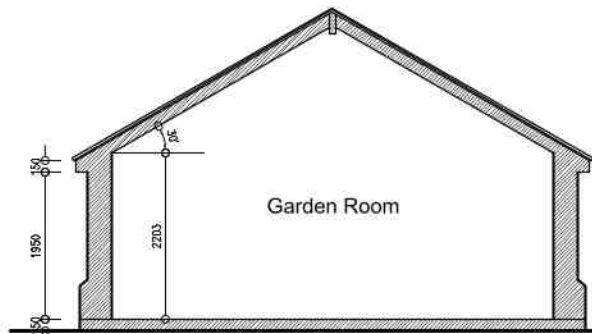


Section Thru' 1:100



Proposed Font (North)
Elevation 1:100

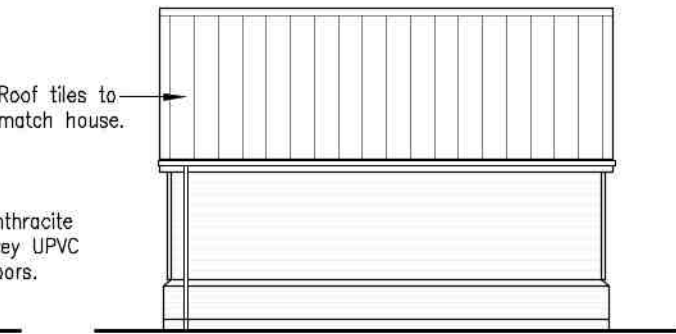


Proposed Side (West)
Elevation 1:100

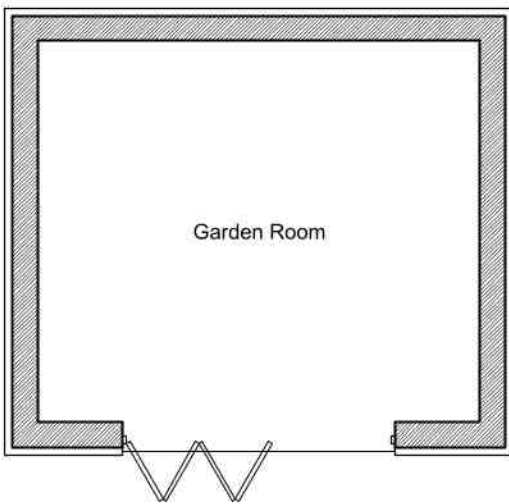

Proposed Plan 1:100



Proposed Rear (South)
Elevation 1:100

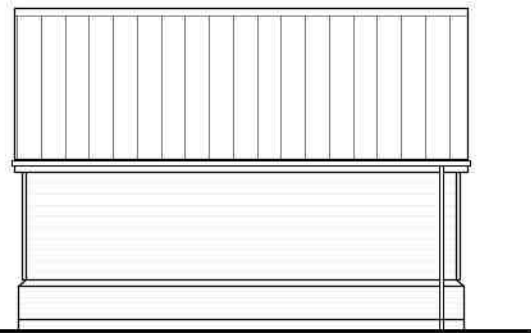

Proposed Side (East)
Elevation 1:100

A - REVISIONS		
JOB NO.	PAPER SIZE	DATE
7059/02-PL01A	A1	JULY 2026

Notes:
This drawing is the permission of Peter Humphrey Associates Ltd, and may not be reissued, loaned or copied in whole or part without written consent.

All dimensions shown on the drawing are in millimeters unless stated otherwise. If the drawing is received electronically (PDF) it is the recipient's responsibility to ensure it is printed to the correct paper size. All dimensions to be checked on site prior to commencing work and any discrepancies to be highlighted immediately.

The Construction (Design and Management) Regulations 2015:
Peter Humphrey Associates' form of appointment with the client confirms whether the agent is appointed as 'Designer' or 'Principal Designer' under these regulations. Nevertheless, the design phase has been carried out with due consideration for the safety during construction, occupation and maintenance of the finished project. No extraordinary hazards or risks were identified outside of the routine construction operations that would not already been apparent to a competent contractor.

CLIENT
D WITHERS

PROJECT
DETACHED GARDEN ROOM

SITE
THE COPSE
CHURCH WAY
TYDD ST MARY
LINCOLNSHIRE
PE13 5SA

DRAWING
COMBINATION DRAWING

PHA

PETER HUMPHREY ASSOCIATES

ADDRESS: 2 CHAPEL ROAD, WISBECH, CAMBS, PE13 1RG.
TELEPHONE: 01945 466966
E-MAIL: info@peterhumphrey.co.uk
WEB: www.peterhumphrey.co.uk