

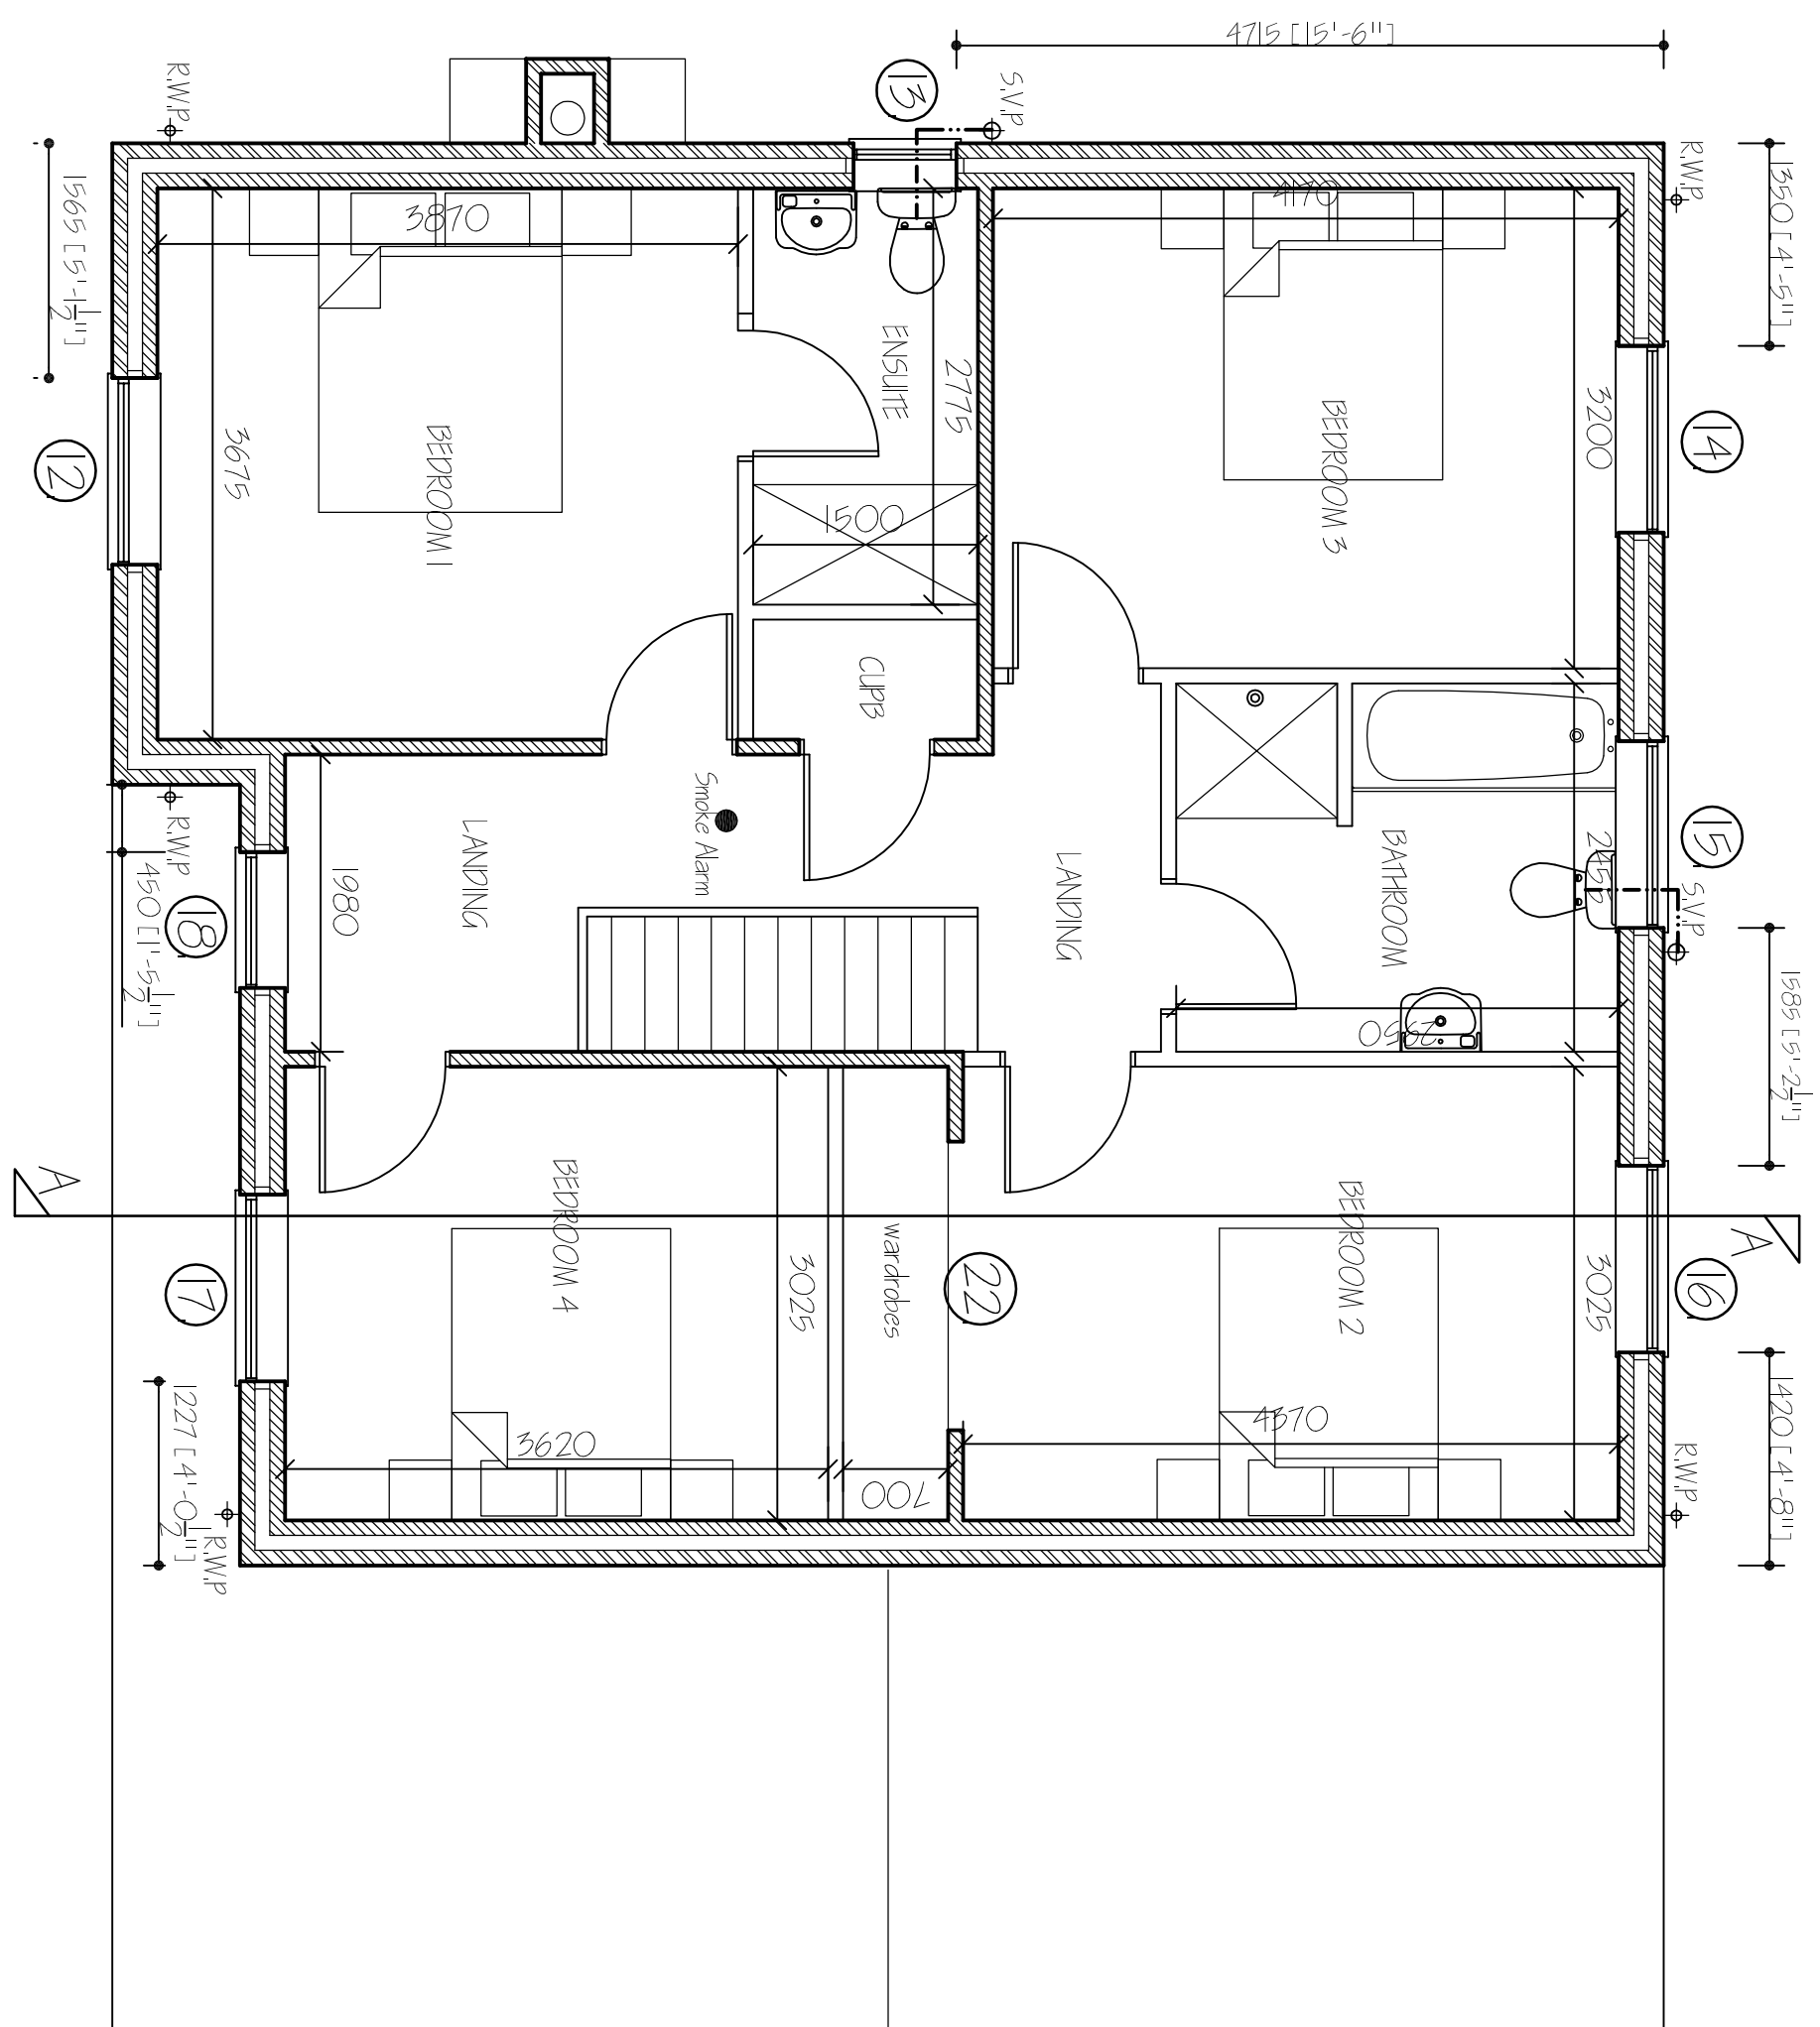
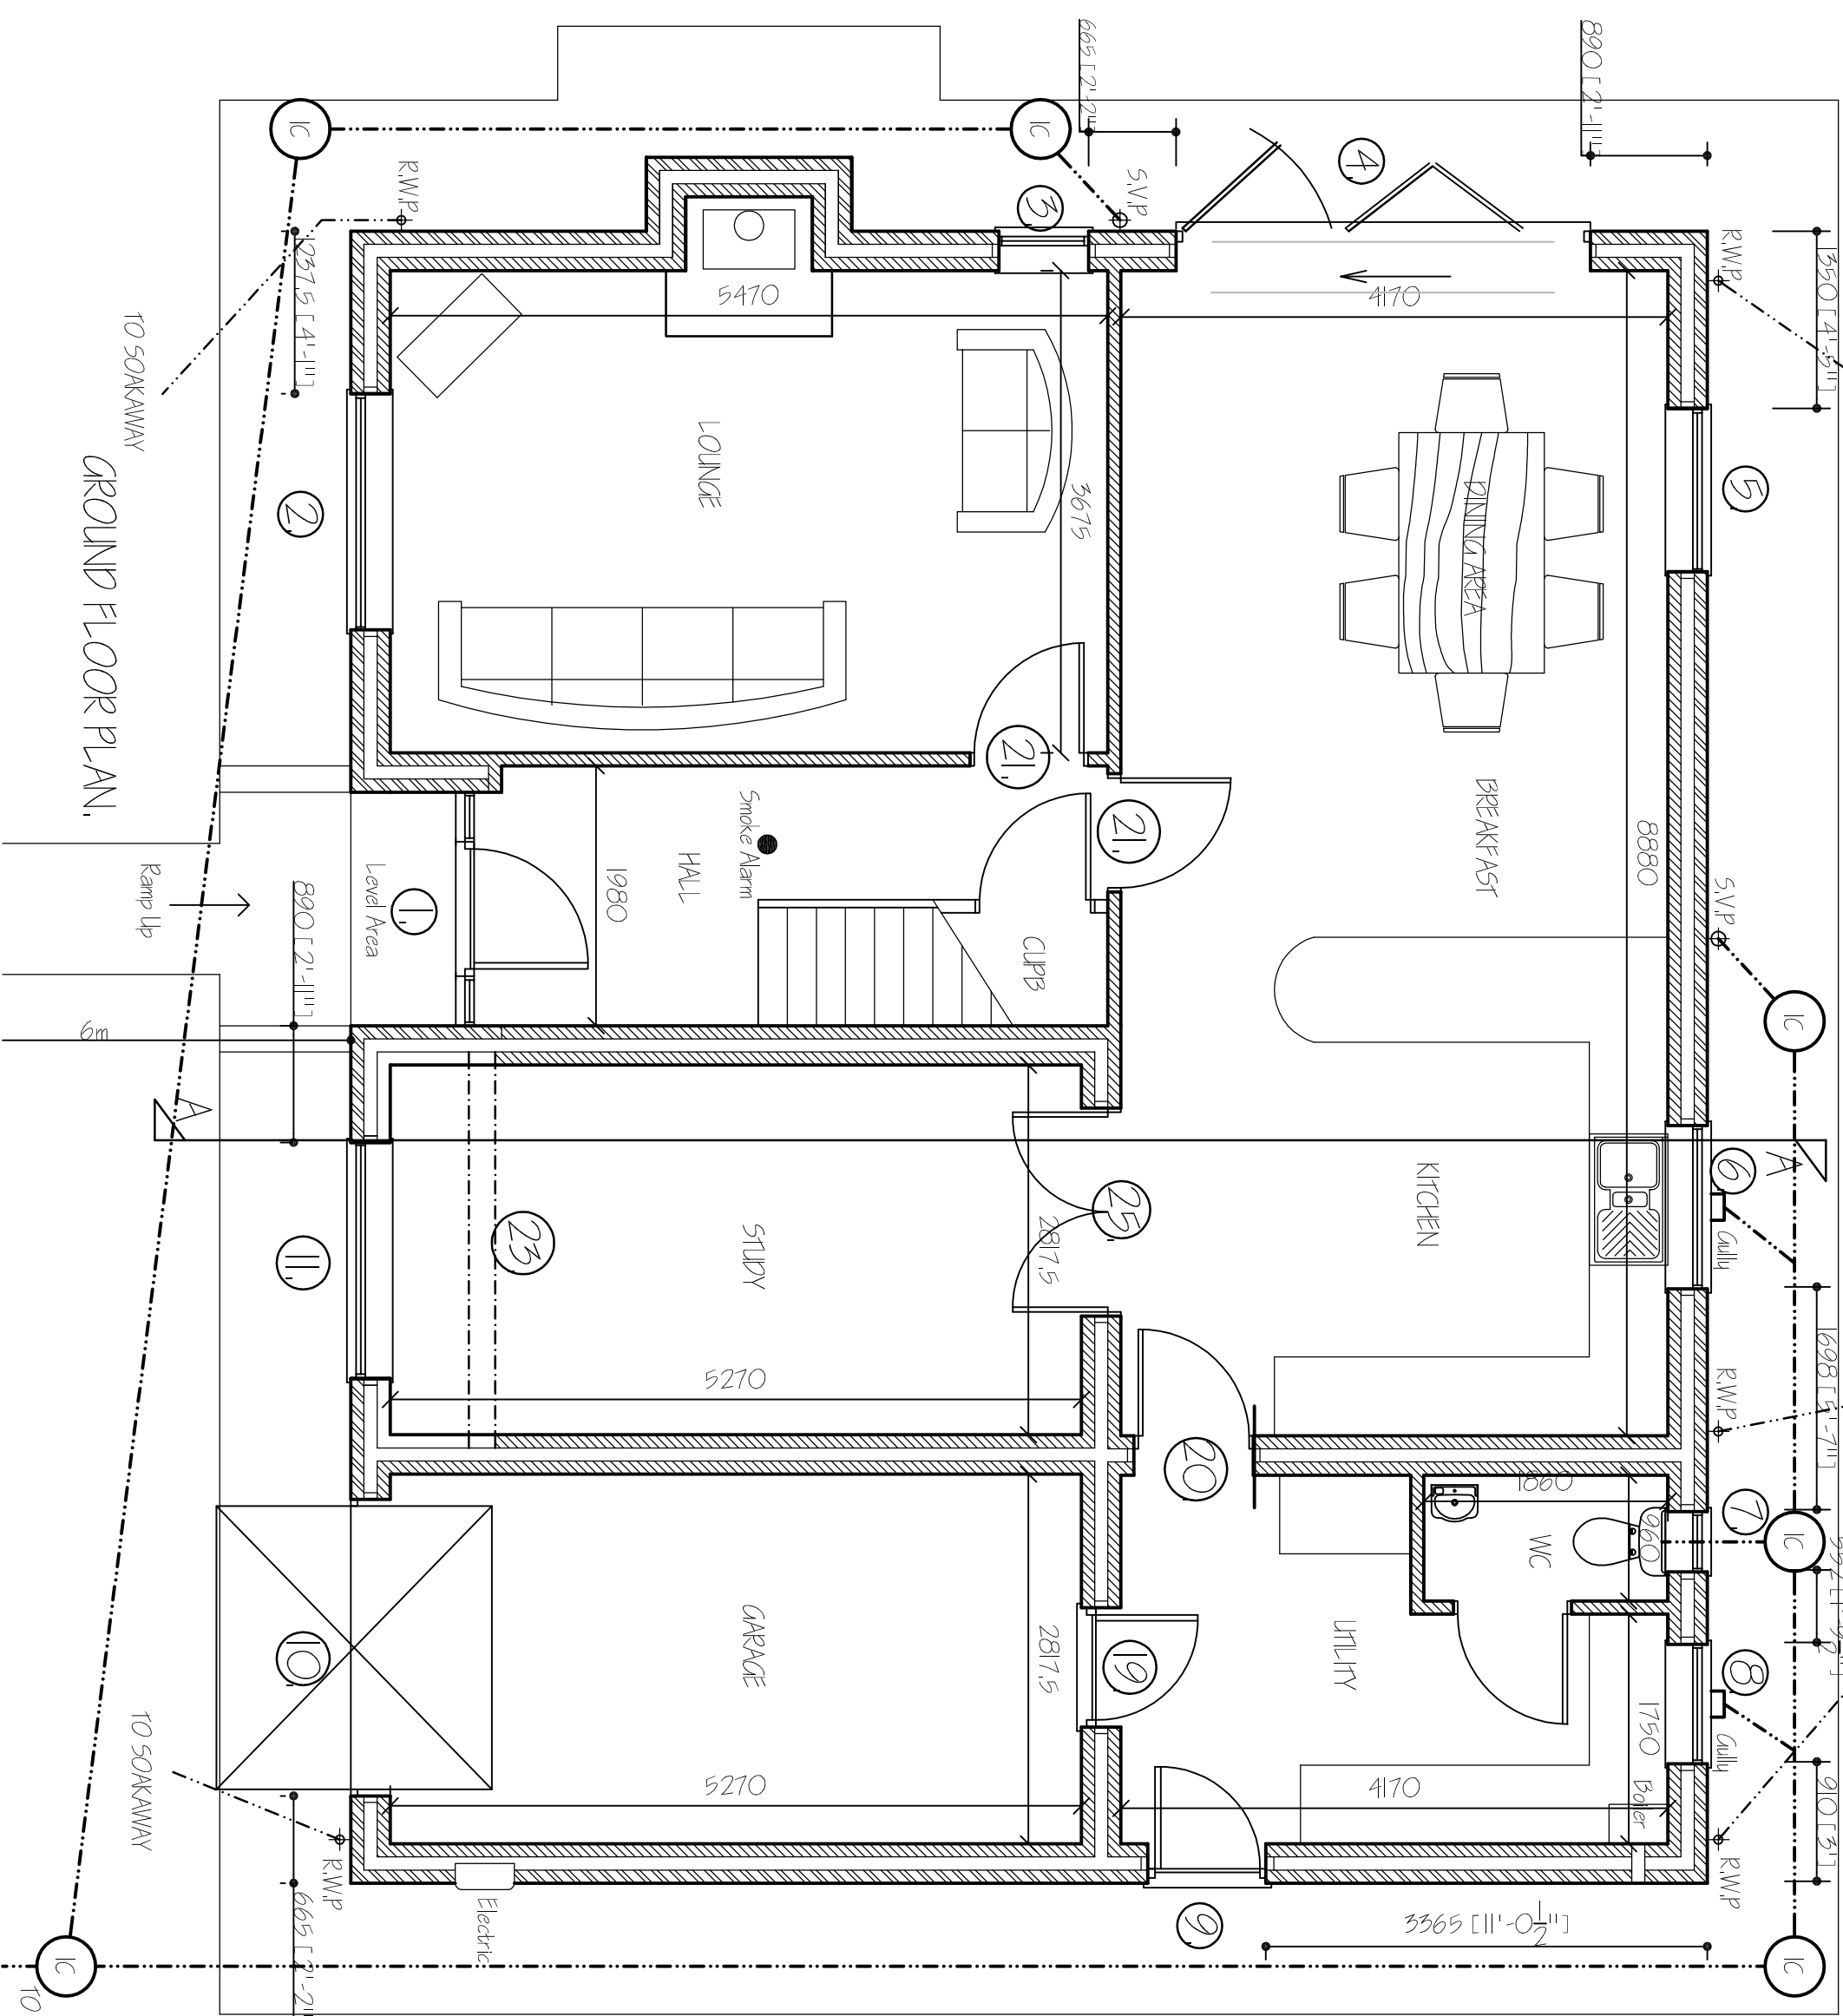
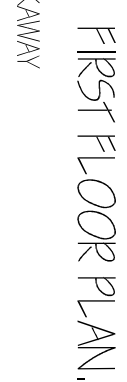
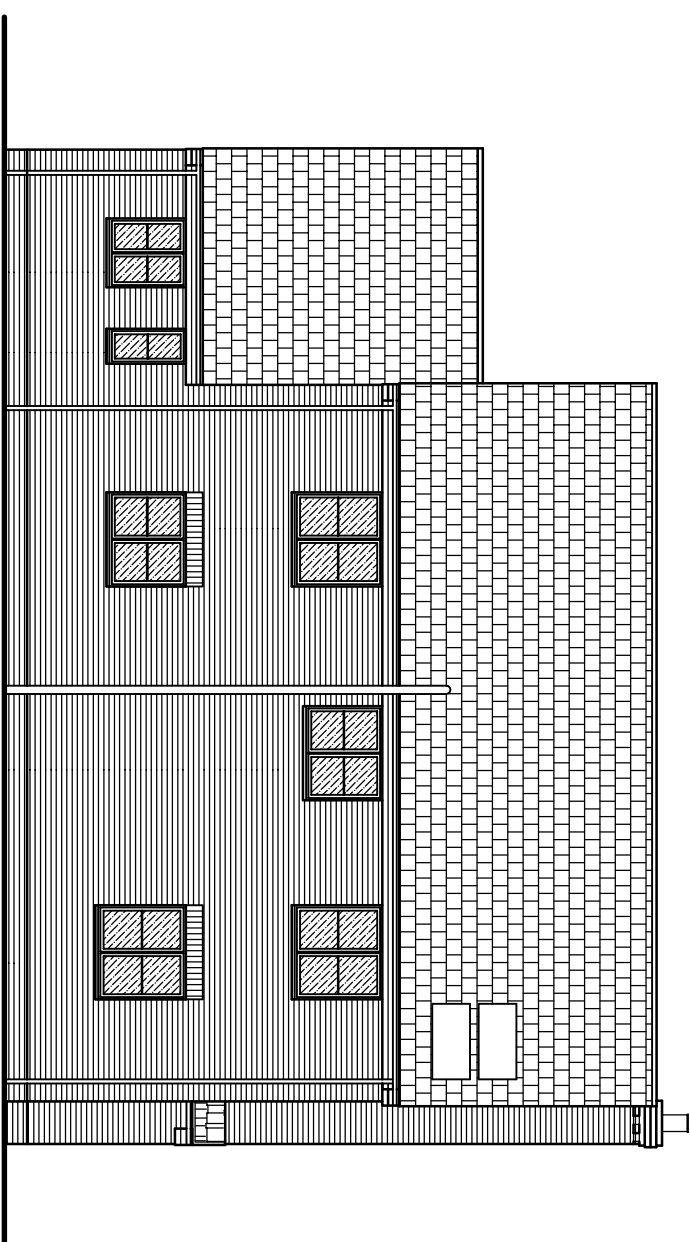
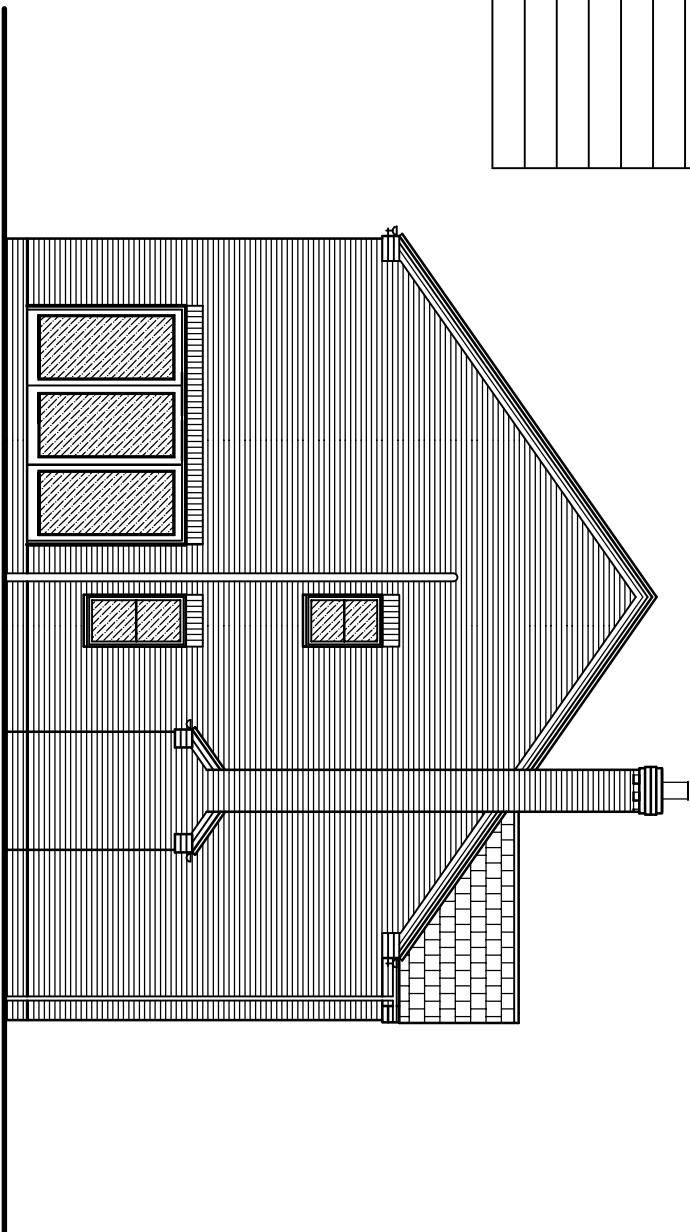


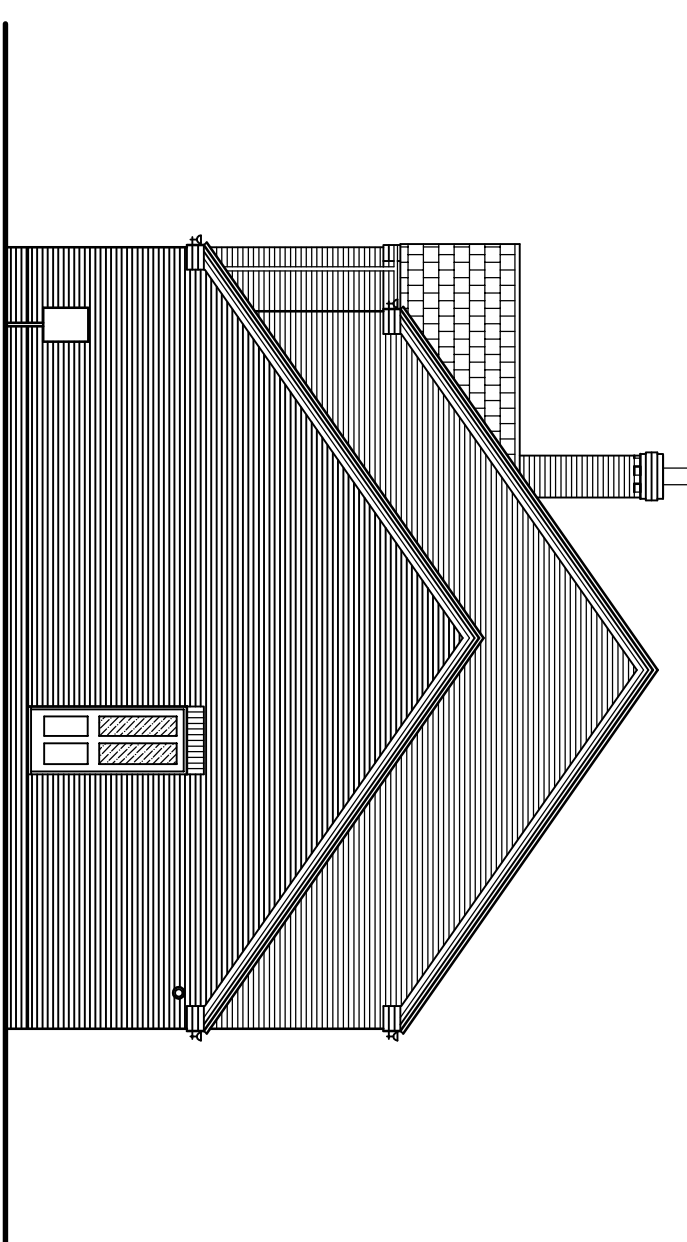


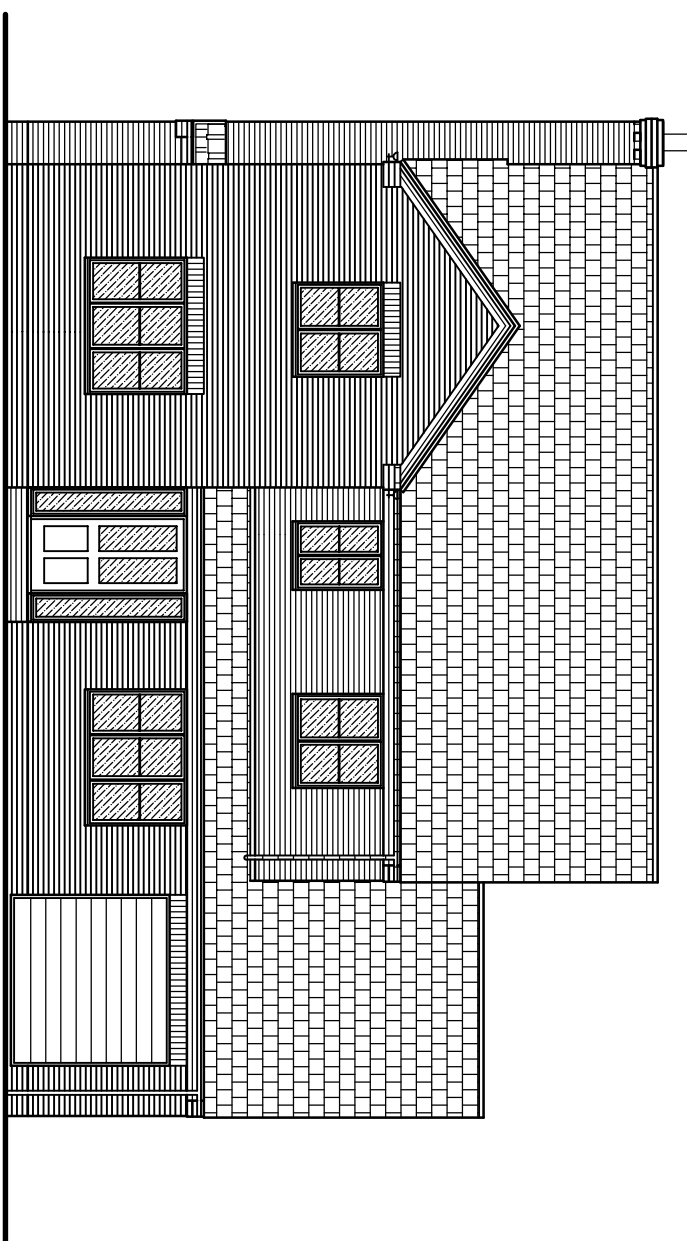


Domestic Ventilation Performance Assessment for compliance with requirement 1(1) of the Building Regulations 2010 -						

Total Ventilation FA provided to meet whole house monthly background ventilation compliance

152,500

[illegible]