


FIELD BELONGING TO
FINE BELLS.

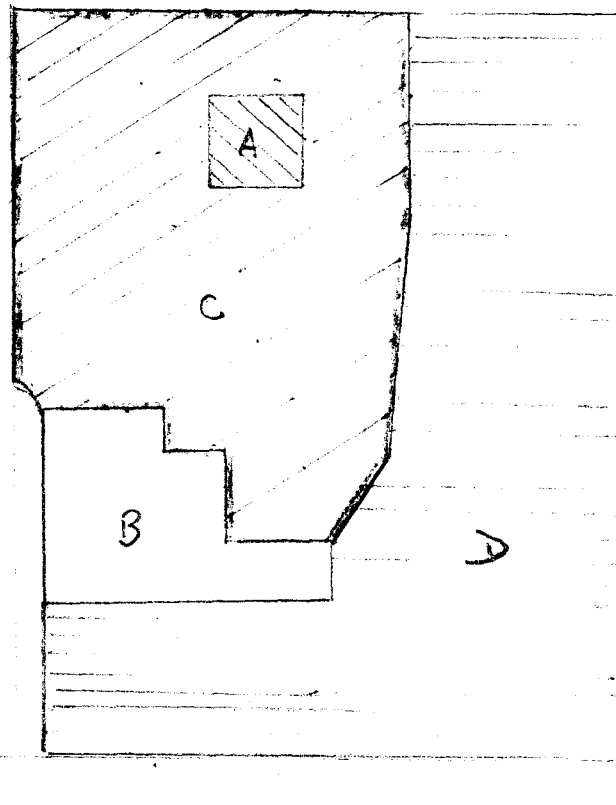

COMMON WAY

A  = NEW GARAGE.

B  = FINE BELLS PUB.

C  = GARDE AREA.

D  = CAR PARKING AREA

DETERMINED


SHDC
Planning & Development

21 JUN 2002


Ref 0721/02

SCALE 1:500.


NEW GARAGE AT THE REAR OF
FNE BELLS
CHURCHWAY
TIDD ST MARY
PE 13 SQH.

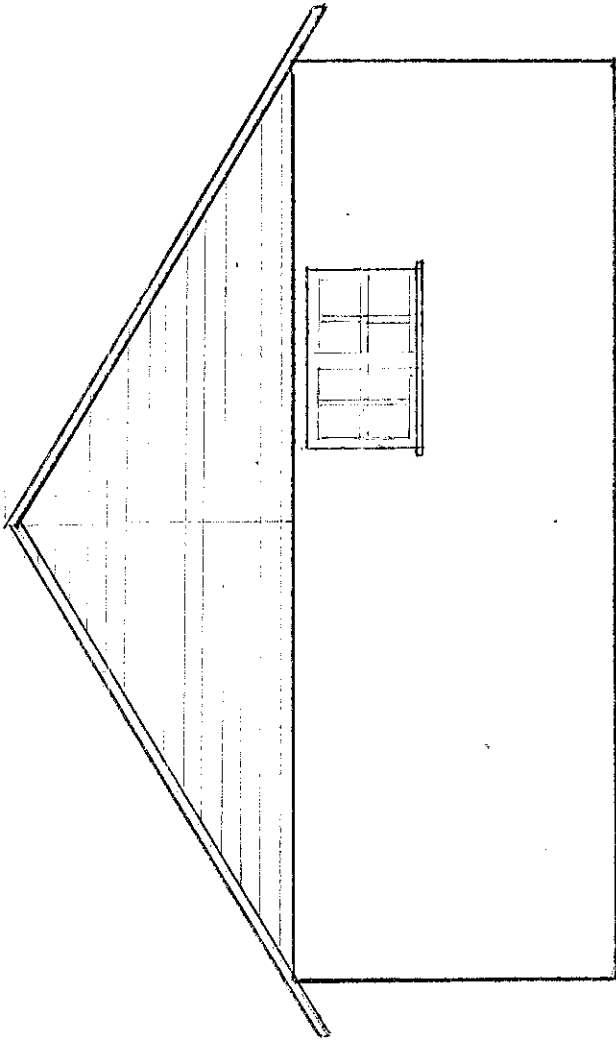


REAR.

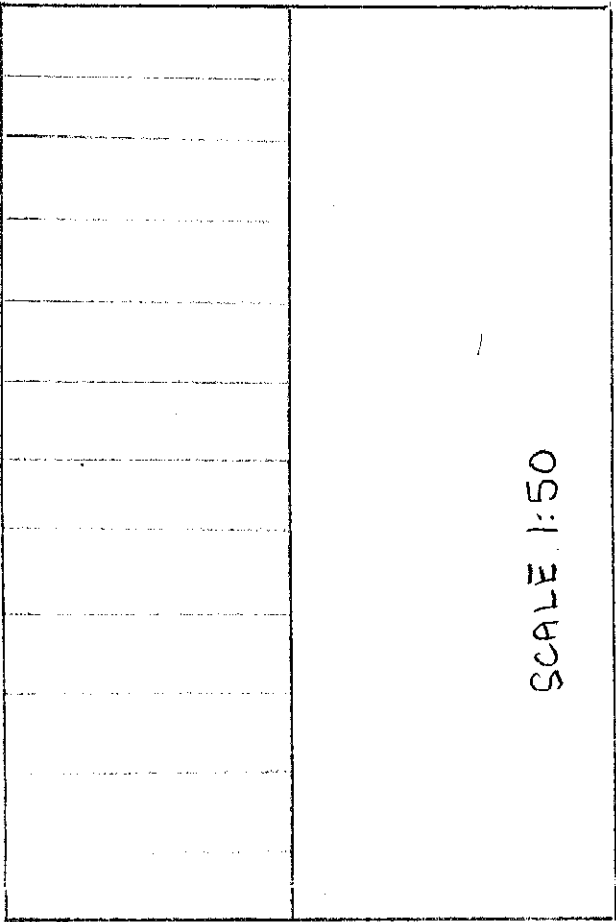

SIDE.

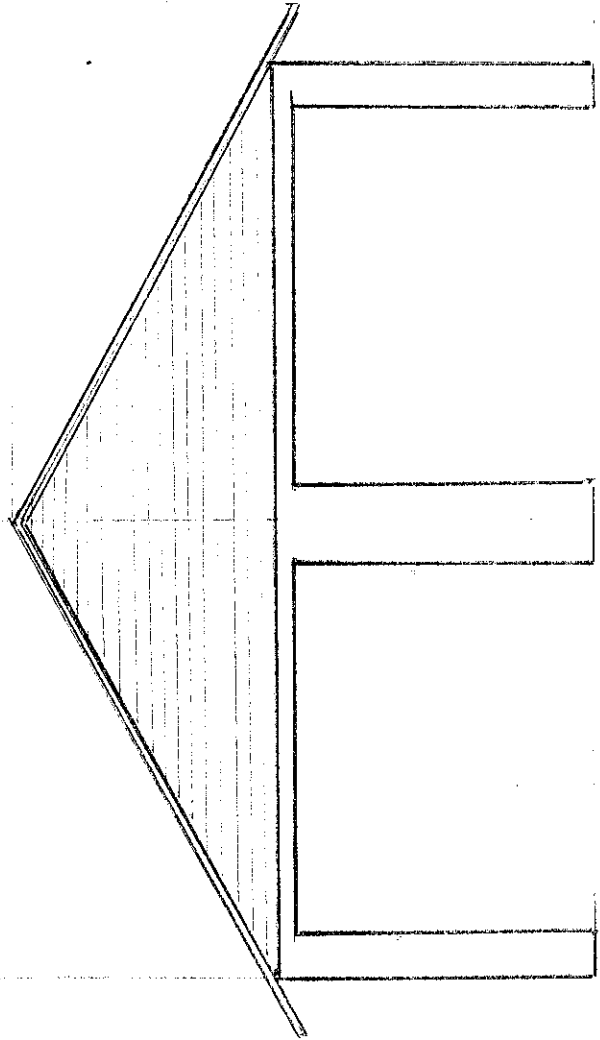

FRONT

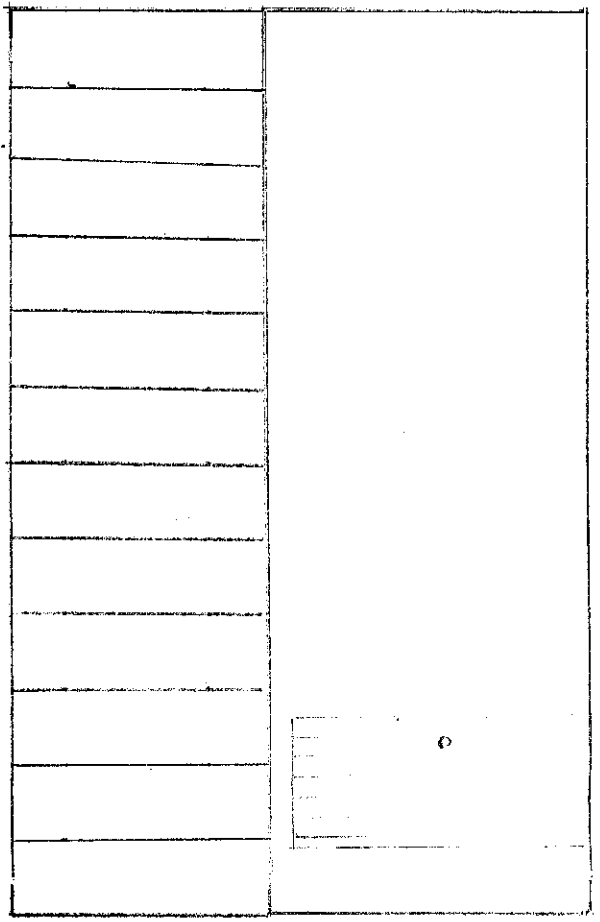

SIDE.

RECEIVED
11/02

Planning
21 JUN 2002
Ref 0721102