


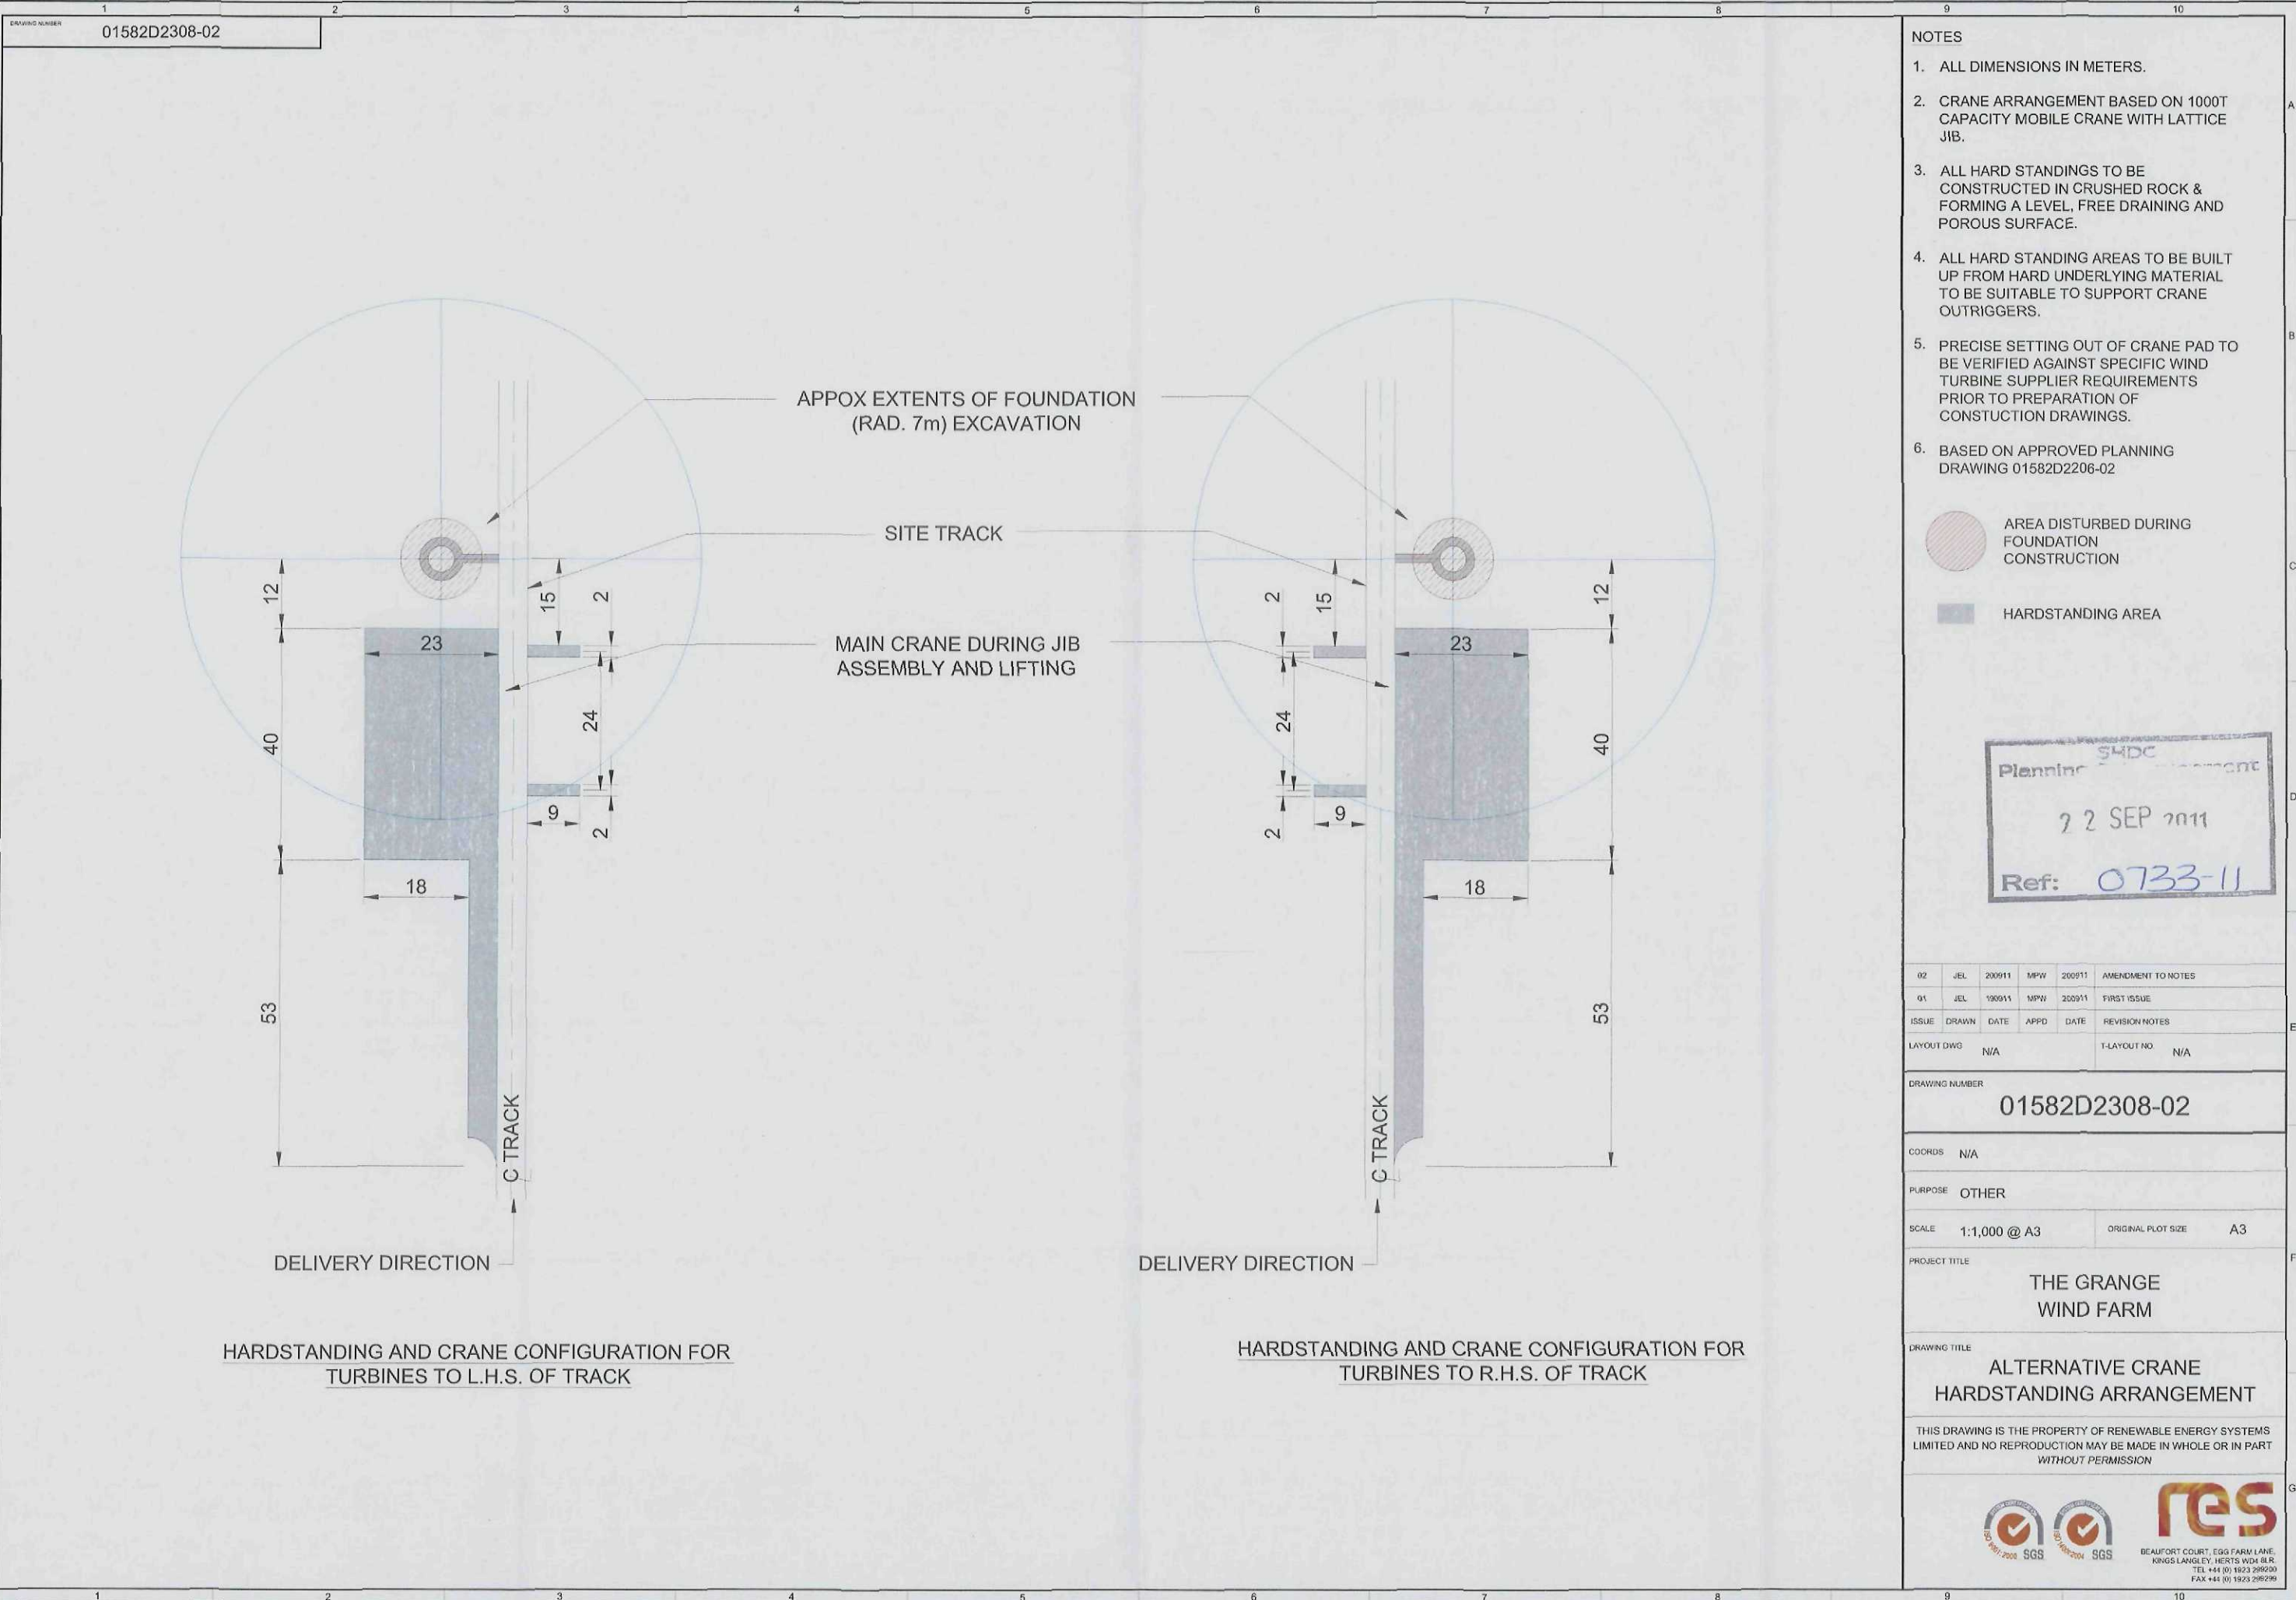

- NOTES
1. ALL DIMENSIONS IN METERS.
 2. CRANE ARRANGEMENT BASED ON 1000T CAPACITY MOBILE CRANE WITH LATTICE JIB.
 3. ALL HARD STANDINGS TO BE CONSTRUCTED IN CRUSHED ROCK & FORMING A LEVEL, FREE DRAINING AND POROUS SURFACE.
 4. ALL HARD STANDING AREAS TO BE BUILT UP FROM HARD UNDERLYING MATERIAL TO BE SUITABLE TO SUPPORT CRANE OUTRIGGERS.
 5. PRECISE SETTING OUT OF CRANE PAD TO BE VERIFIED AGAINST SPECIFIC WIND TURBINE SUPPLIER REQUIREMENTS PRIOR TO PREPARATION OF CONSTRUCTION DRAWINGS.
 6. BASED ON APPROVED PLANNING DRAWING 01582D2206-02

AREA DISTURBED DURING FOUNDATION CONSTRUCTION

HARDSTANDING AREA



02	JEL	200911	MPW	200911	AMENDMENT TO NOTES
01	JEL	190911	MPW	200911	FIRST ISSUE
ISSUE	DRAWN	DATE	APPD	DATE	REVISION NOTES
LAYOUT DWG	N/A				T-LAYOUT NO. N/A

DRAWING NUMBER

01582D2308-02

COORDS N/A

PURPOSE OTHER

SCALE 1:1,000 @ A3 ORIGINAL PLOT SIZE A3

PROJECT TITLE

THE GRANGE WIND FARM

DRAWING TITLE

ALTERNATIVE CRANE HARDSTANDING ARRANGEMENT

THIS DRAWING IS THE PROPERTY OF RENEWABLE ENERGY SYSTEMS LIMITED AND NO REPRODUCTION MAY BE MADE IN WHOLE OR IN PART WITHOUT PERMISSION

