
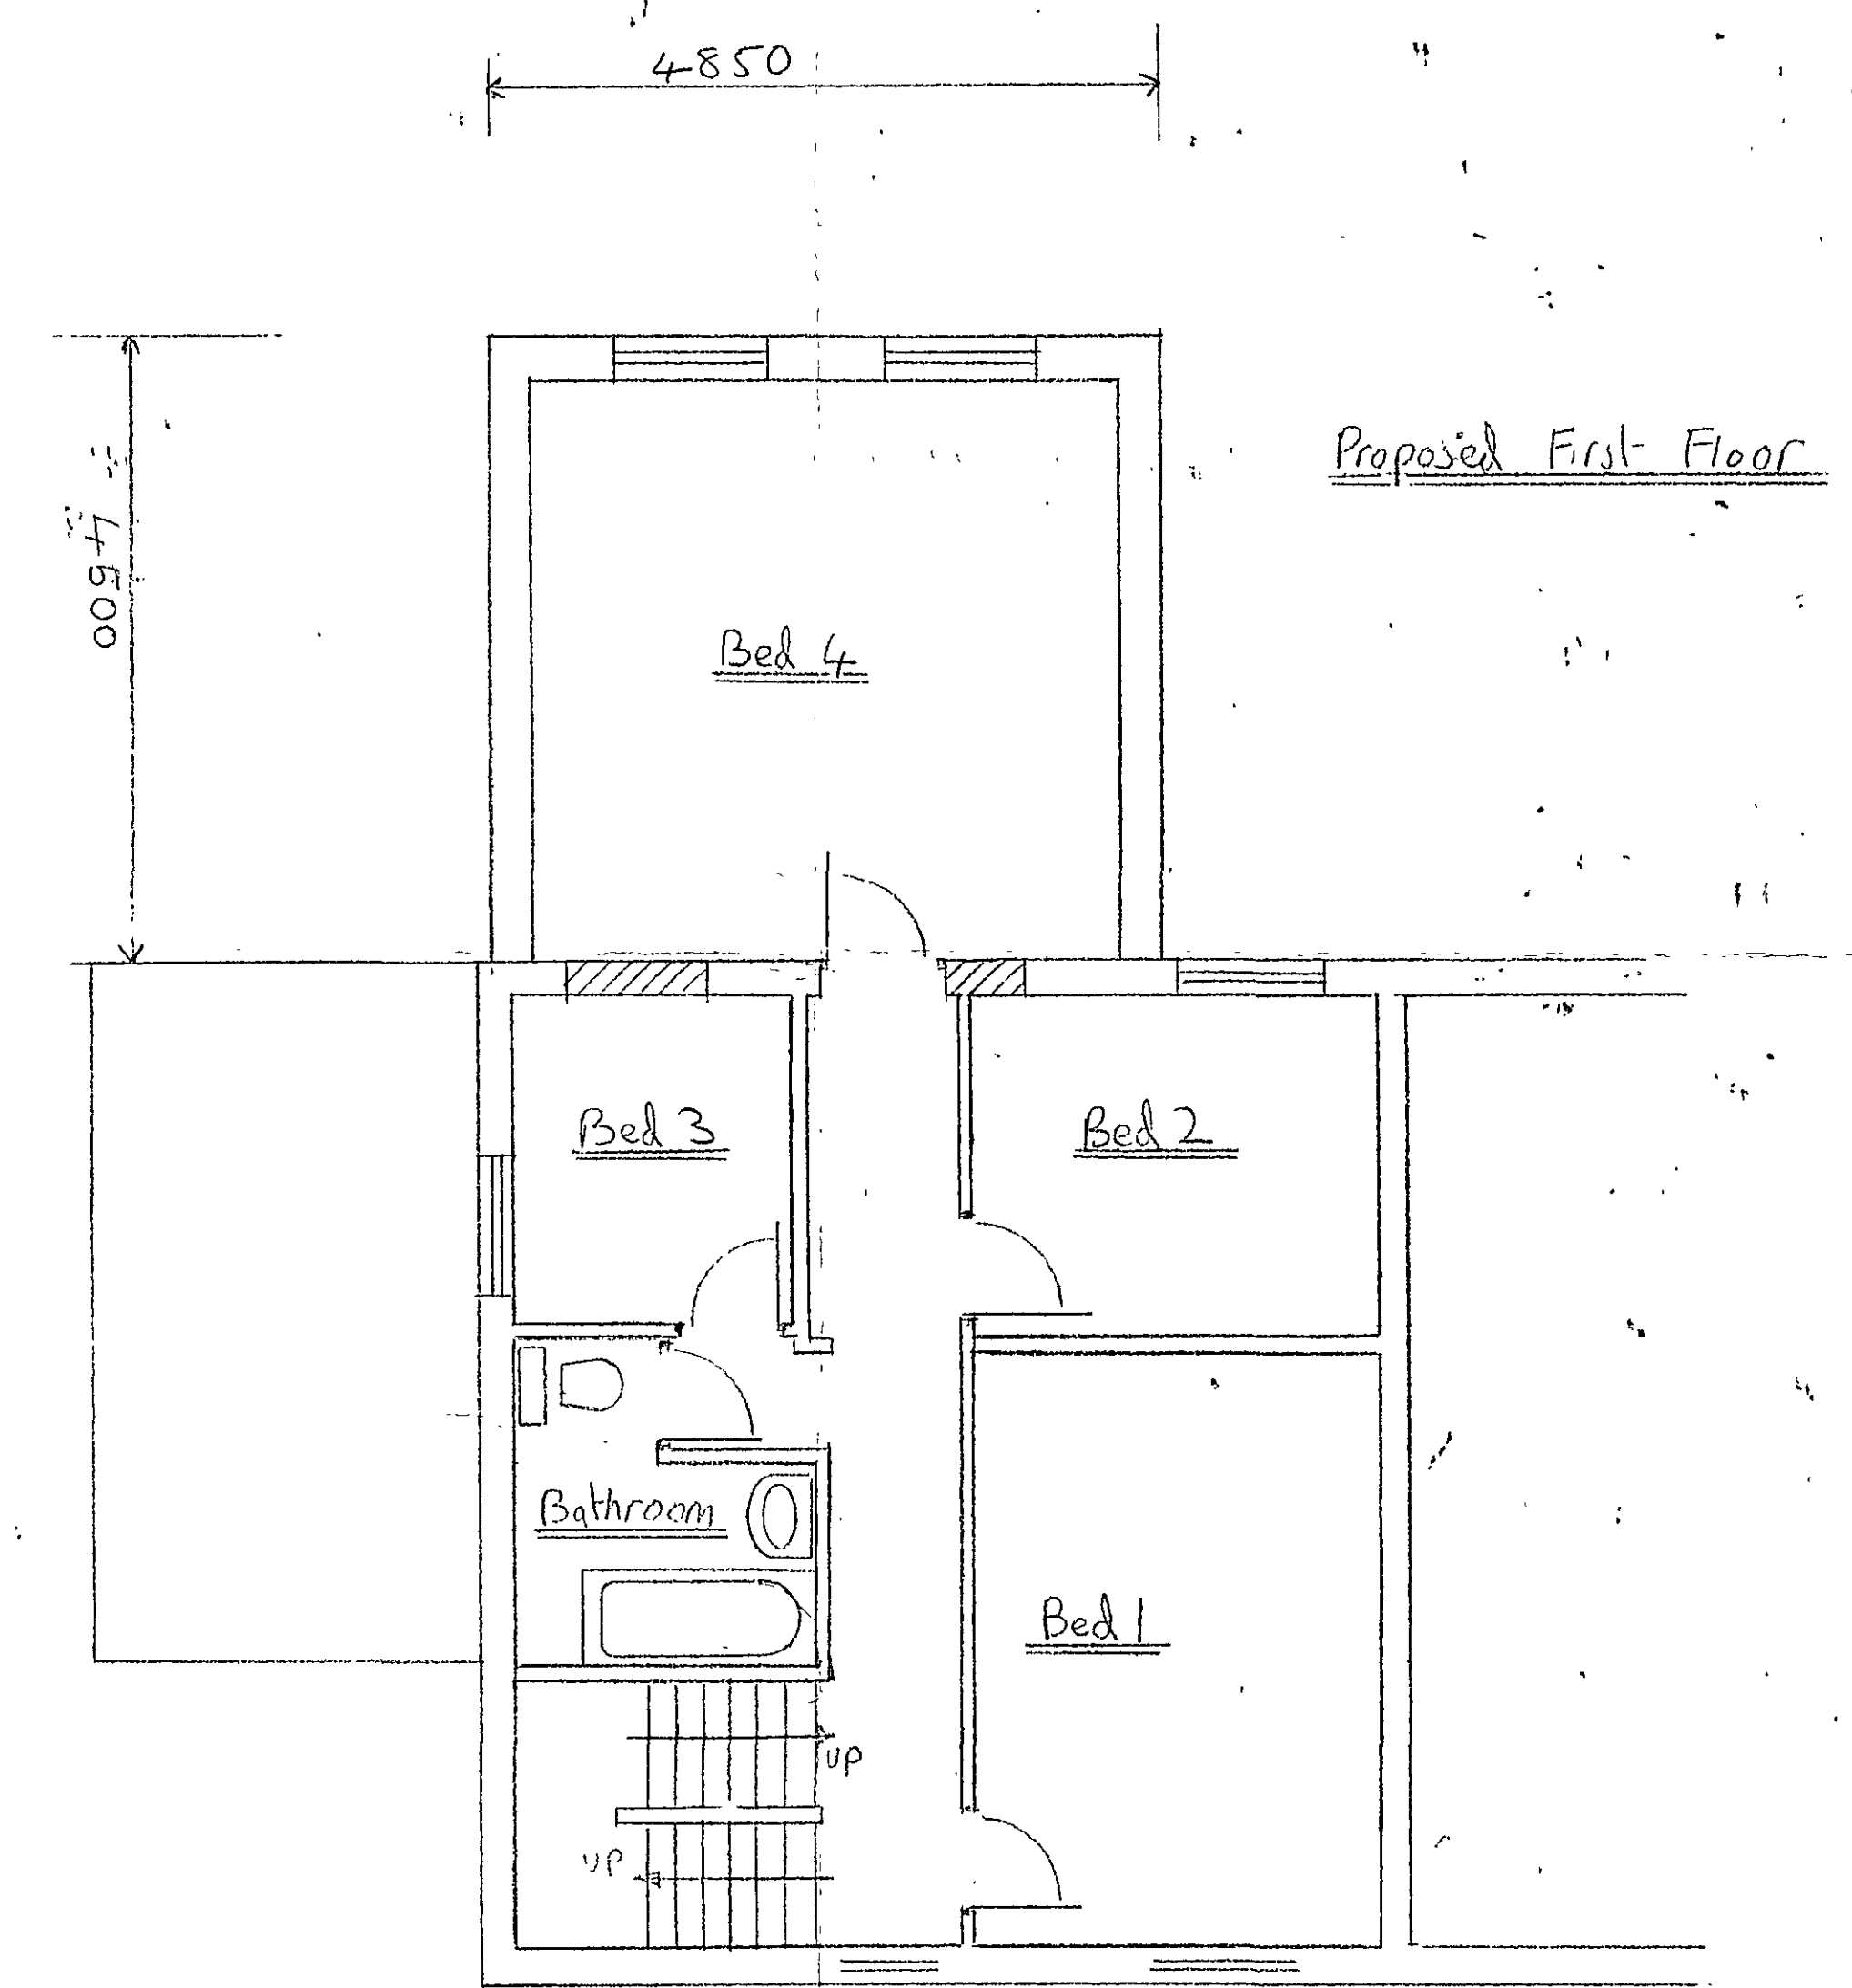
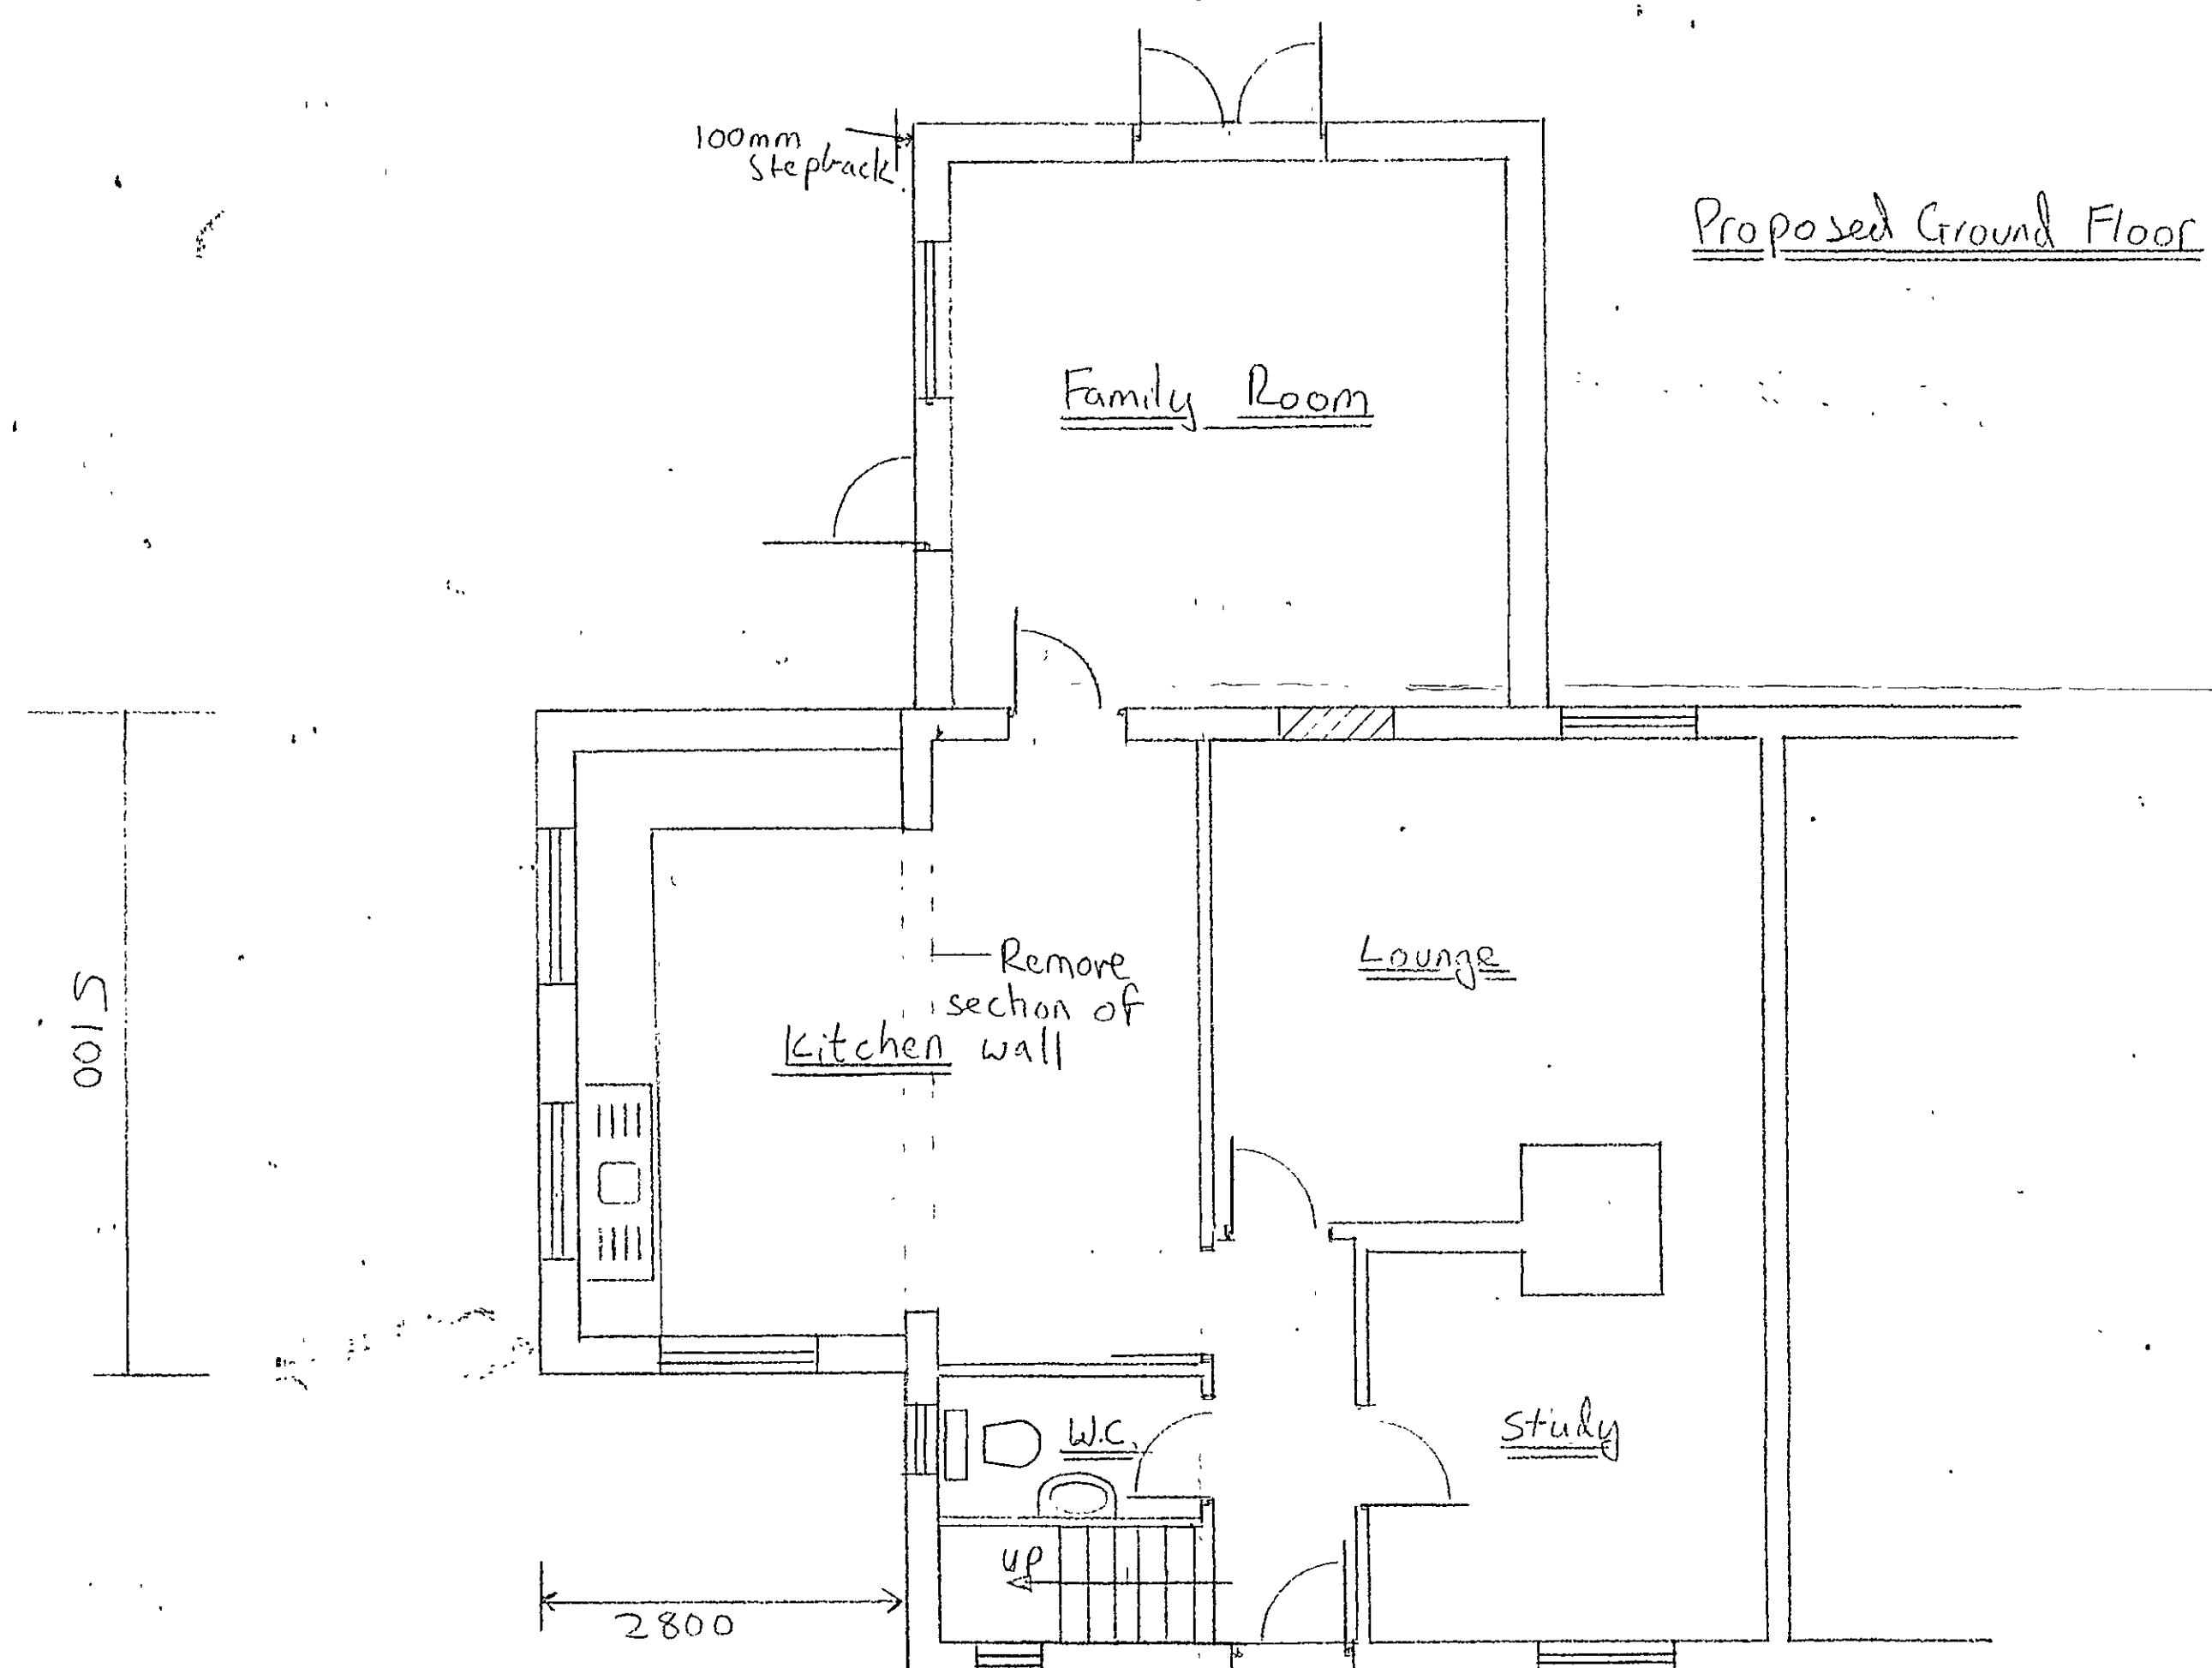
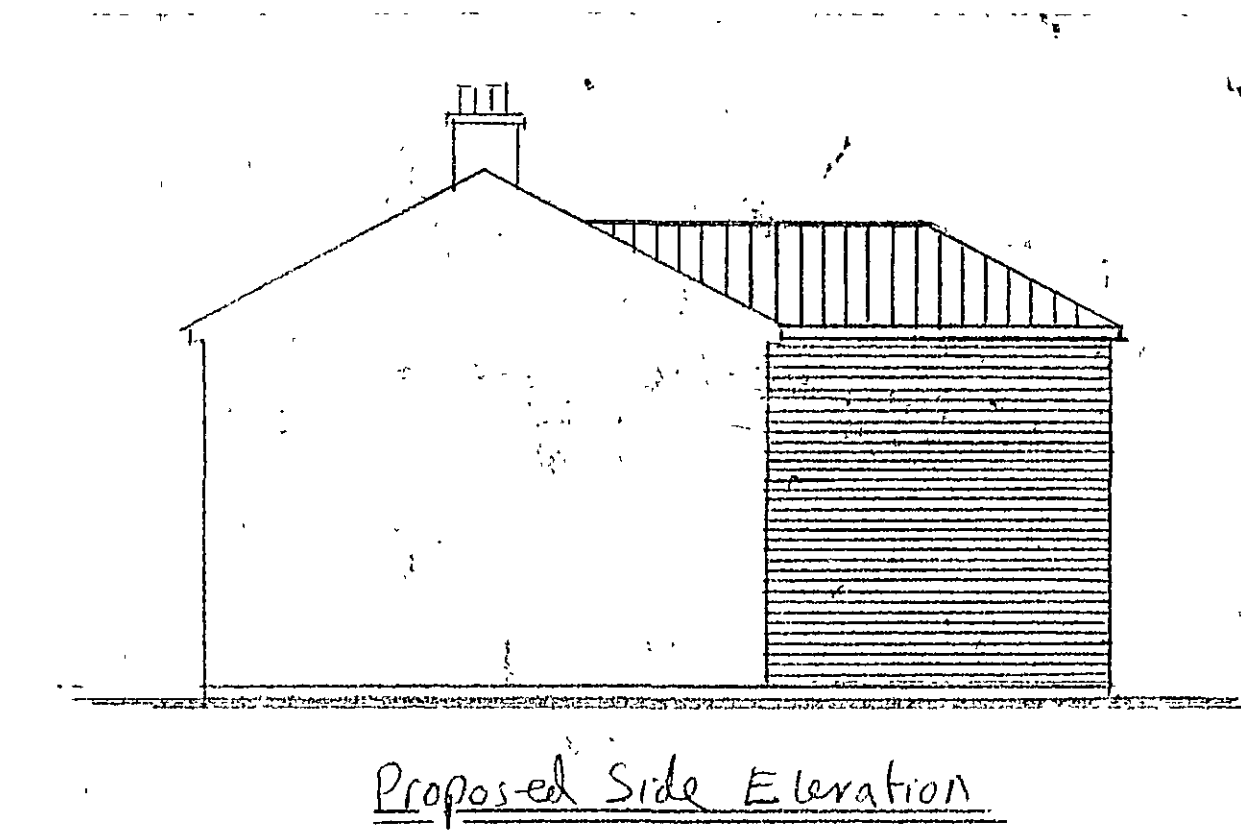
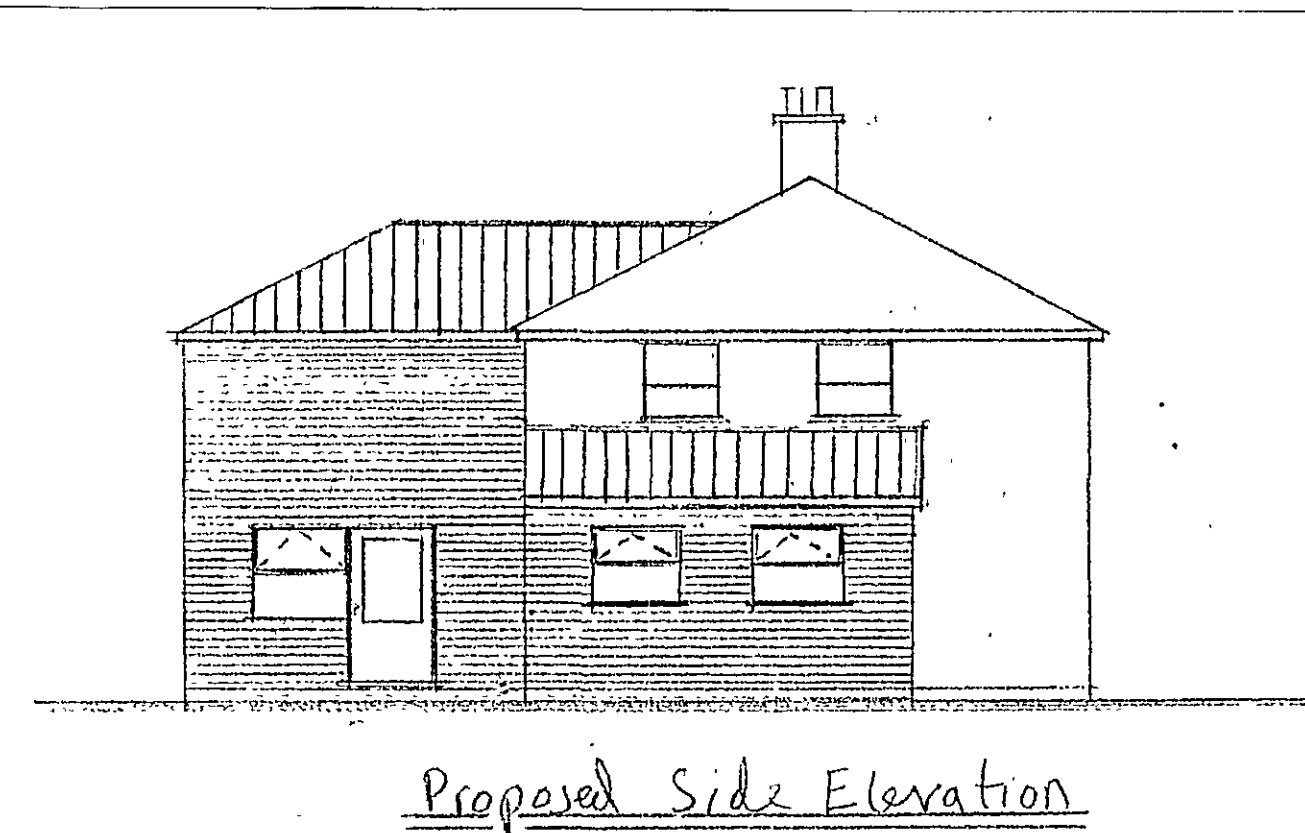
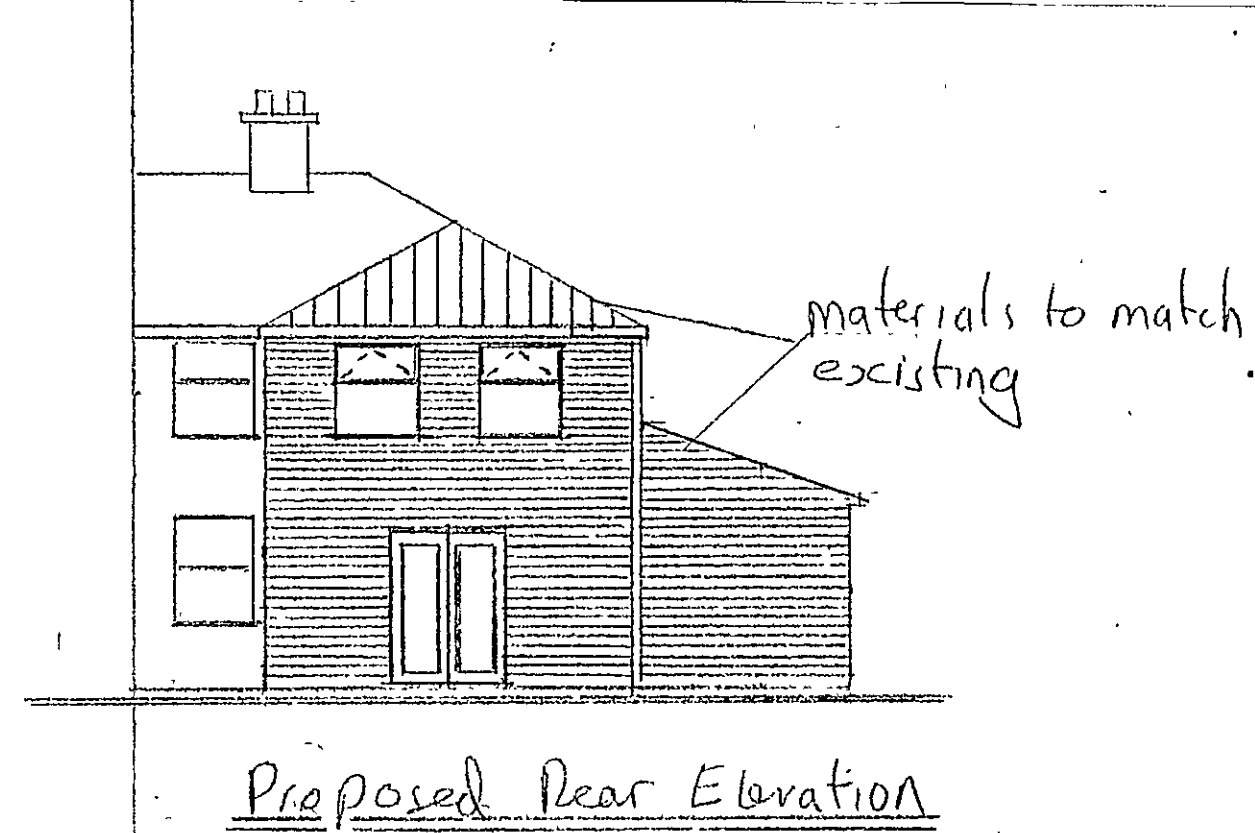


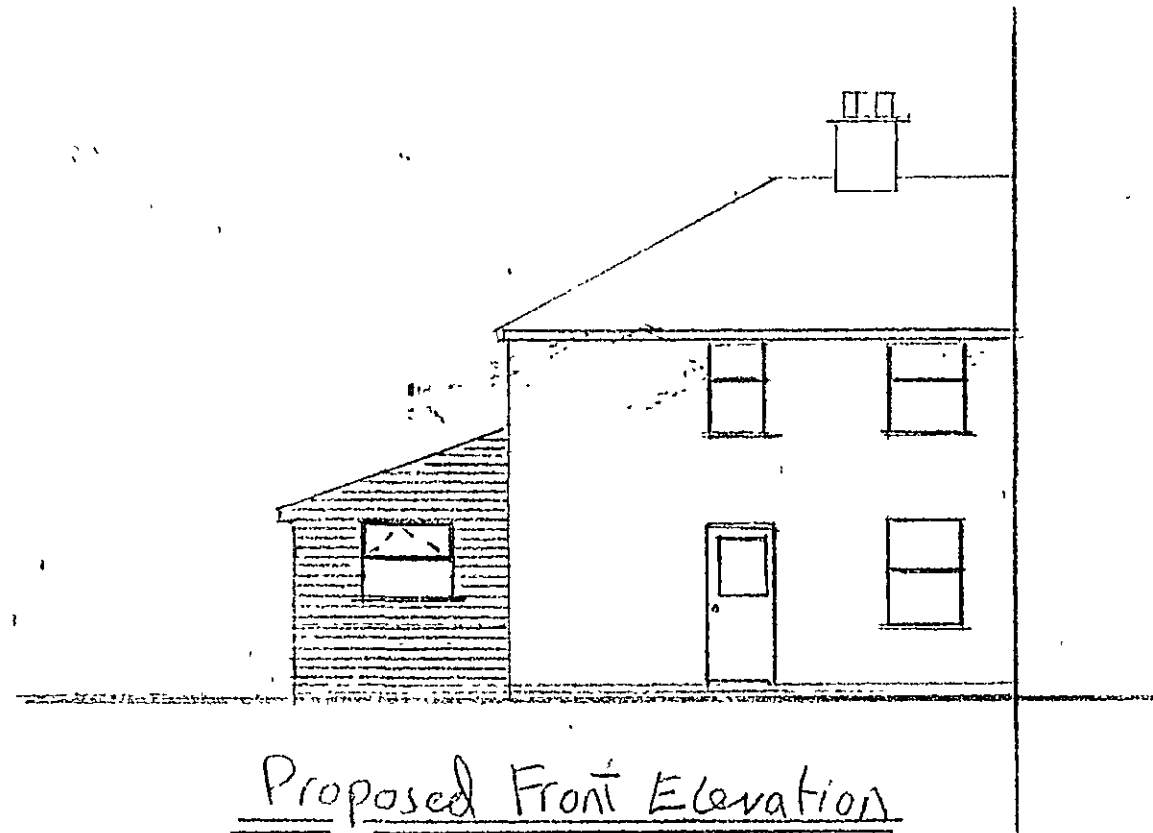

DETERMINED PLAN

AAB (Anfoss Ltd)
87, Leverington Common,
Wisbech
Cambs.
PE13 5DH

Tel. 01945-466266
or 07836-246446

Planning Jan 09

Proposed Extensions
for
Mr & Mrs Upson,
6, Church Lane,
Tydd St Mary,
Wisbech.

Scale 1:100 and 1:50

AMENDED PLAN
Ref. A1

SHDC
Planning & Development
12 FEB 2009
Ref: 2092/08