


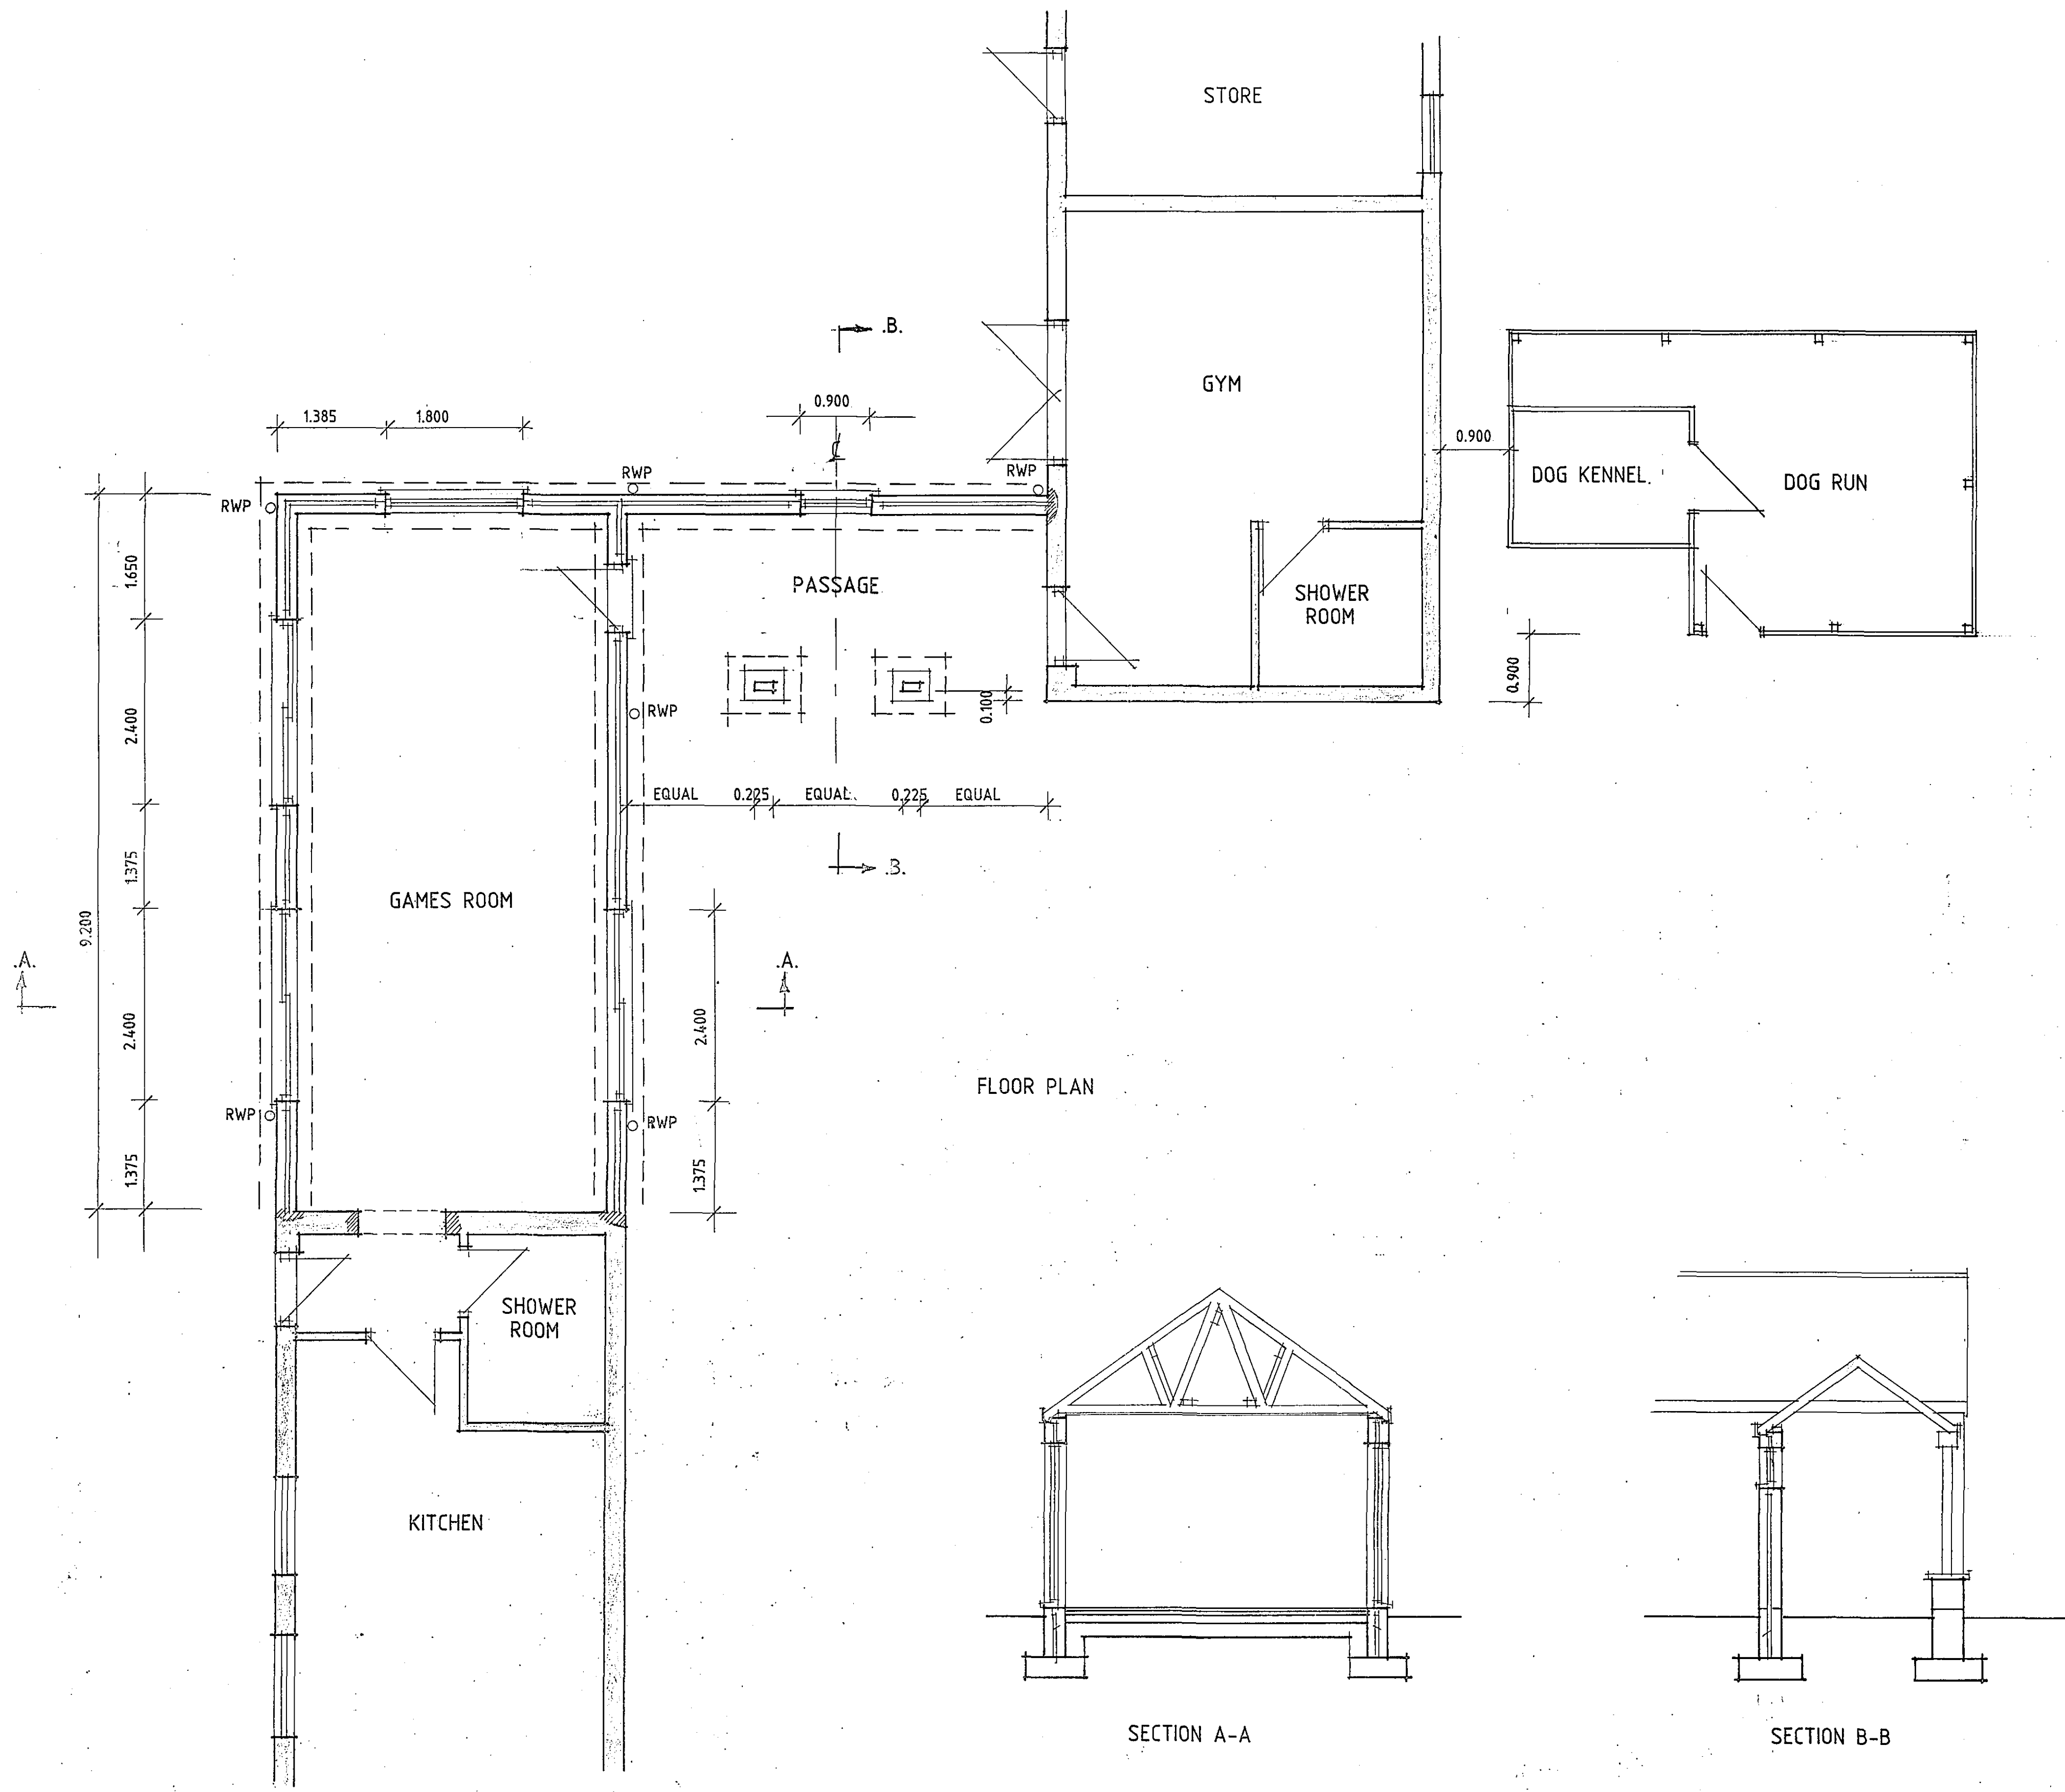

SHDC
 Planning & Development
 13 JUN 2005
 Ref: 0799/05

Status
 DESIGN
 CONSULTANTS IN ARCHITECTURE & PLANNING

PROPOSED EXTENSION &
 DOG RUN AT TWO ACRE
 BARN, STATION ROAD,
 TYDD GOTE FOR

MR. V. DAY.

**DETERMINED
 PLAN**

1:50

DM05-002/3

JUNE-05

B.GILHAM.