

1:100




Proposed

NE


MATERIALS

Walls above dpc - Bricks to match existing.
Roof - Felt to match existing.
Doors - Hardwood painted
Windows - uPvc


DETERMINED
PLAN

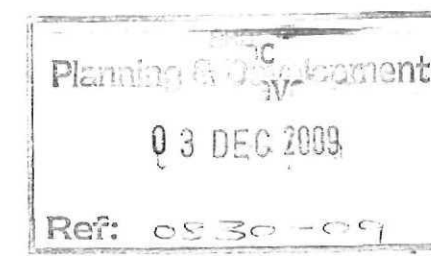

AMENDED PLAN
Ref. A1

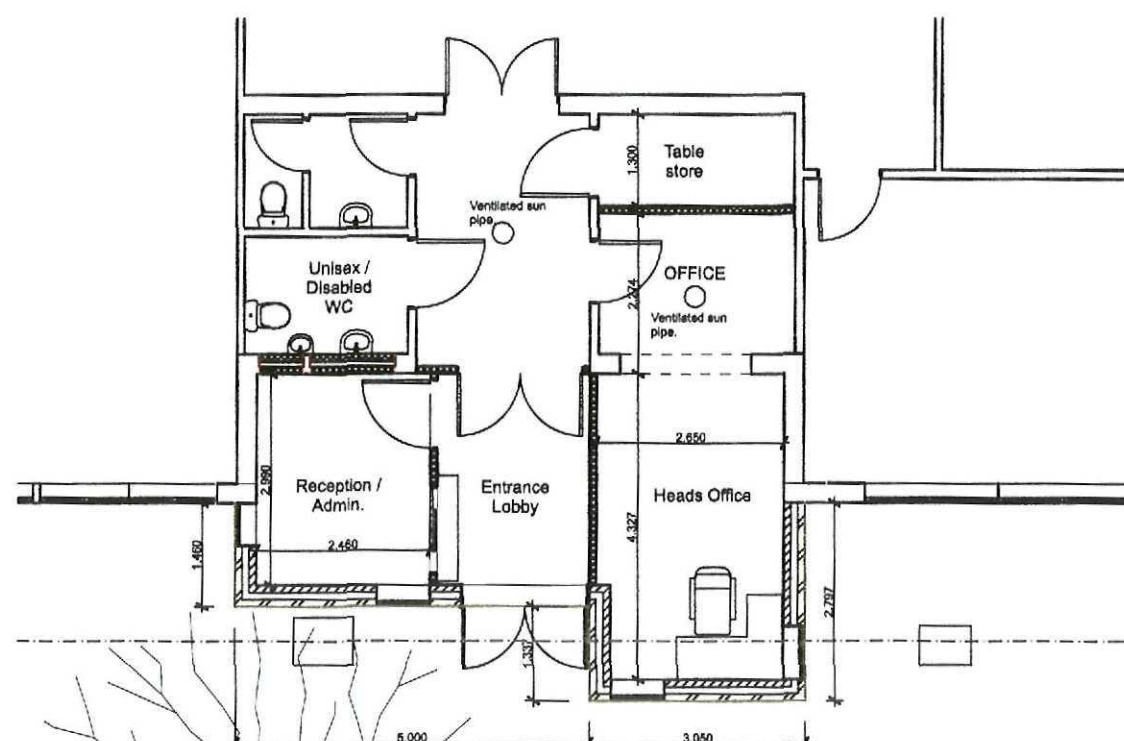

Proposed Entrance 1:100

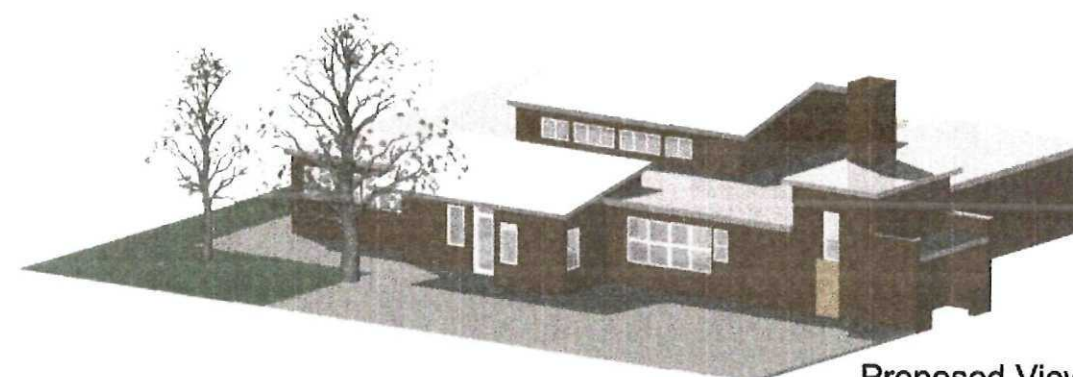

Proposed View
From N

mba

Architects

4 burton road . lincoln . LN1 3LB . t - 01522 529644 . f - 01522 513554 .
e - mba@mbaarch.co.uk www.mbaarch.co.uk

ENTRANCE PROPOSED

Rev A : 30 Nov 2009 : Materials amended to match existing.

job title	scale @ A3	job no.
LINCOLN DIOCESAN EDUCATION BOARD	1:100	6724
TYDD ST MARY SCHOOL - ALTERATIONS	date	dwg. no.
	Oct 2009	005 Rev A