


BUSHES Dyke Roof WATER


BIO TANK



TANK

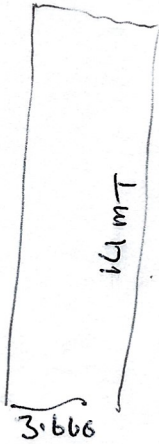

Approx
6meters

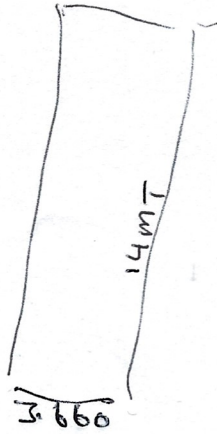

36m

(ROAD
WAY)

BUSH