

external materials to match dwelling

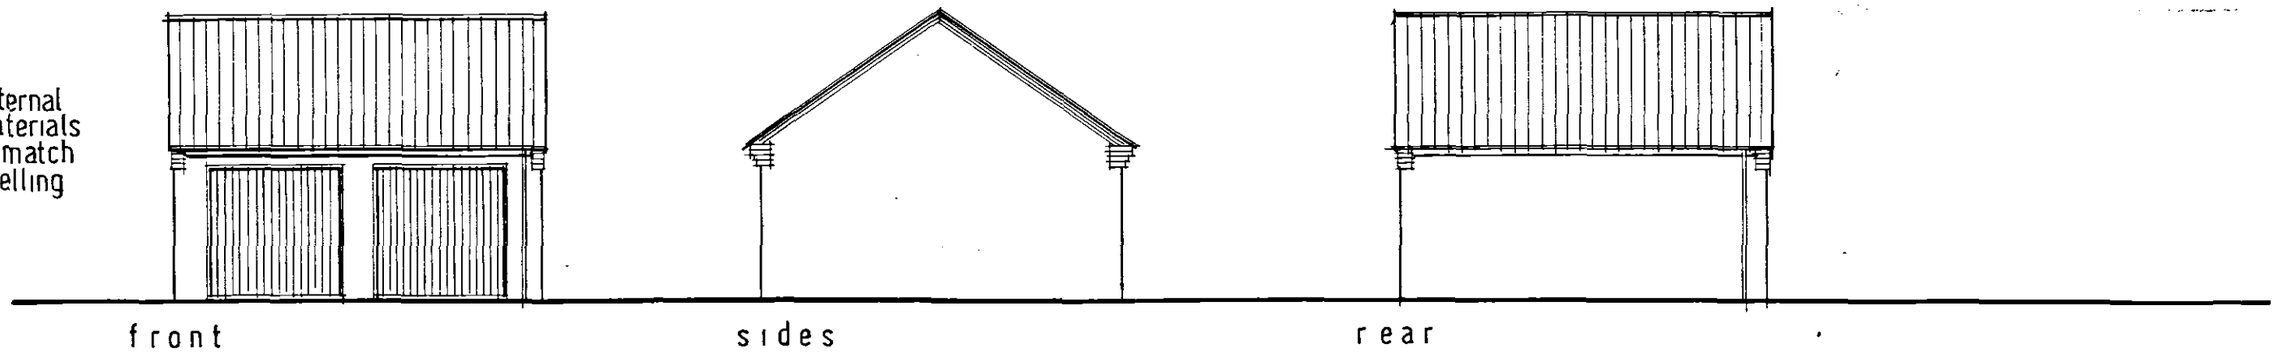

elevations

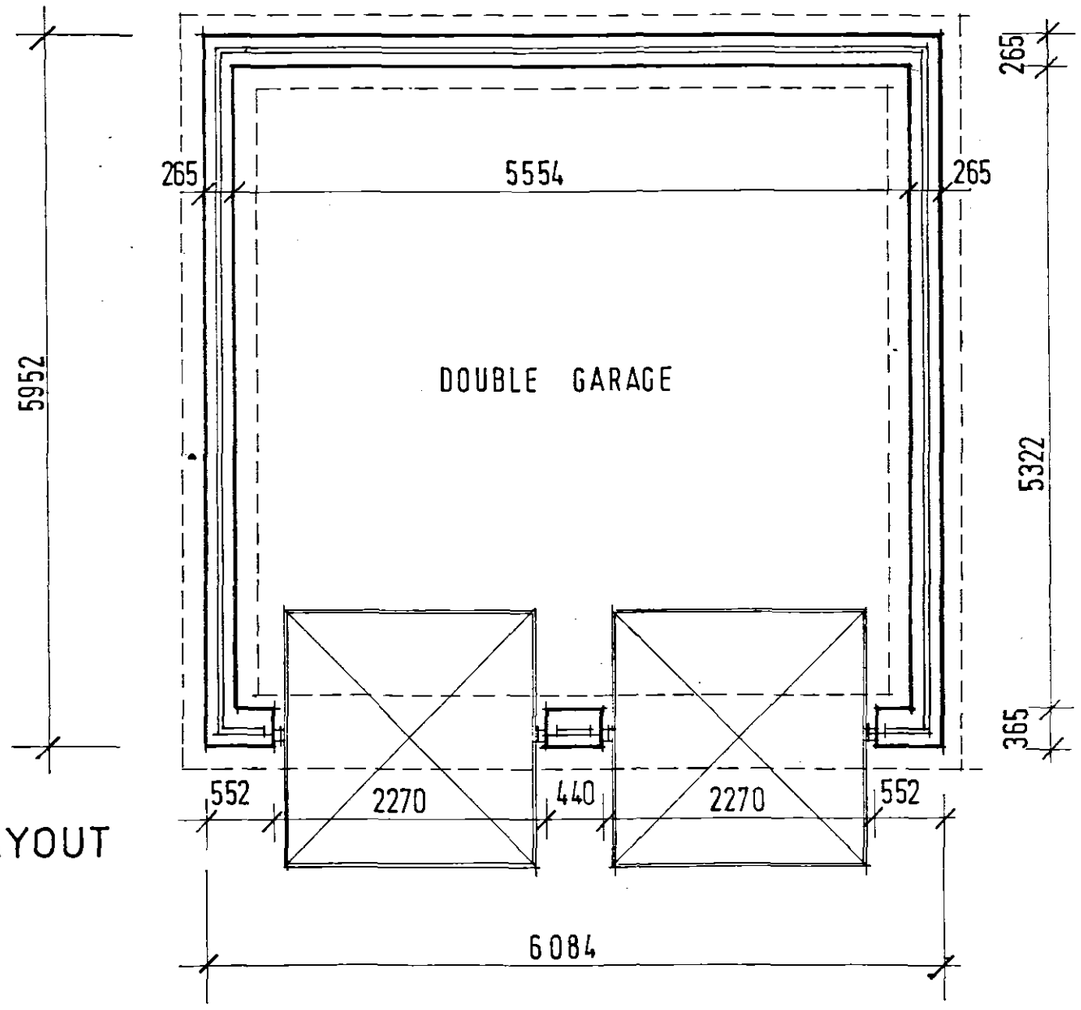

LAYOUT

For Plot 1
LOWGATE
TYDD ST. MARY

DOUBLE GARAGE