

RUTLAND - Floor Layout & Elevations

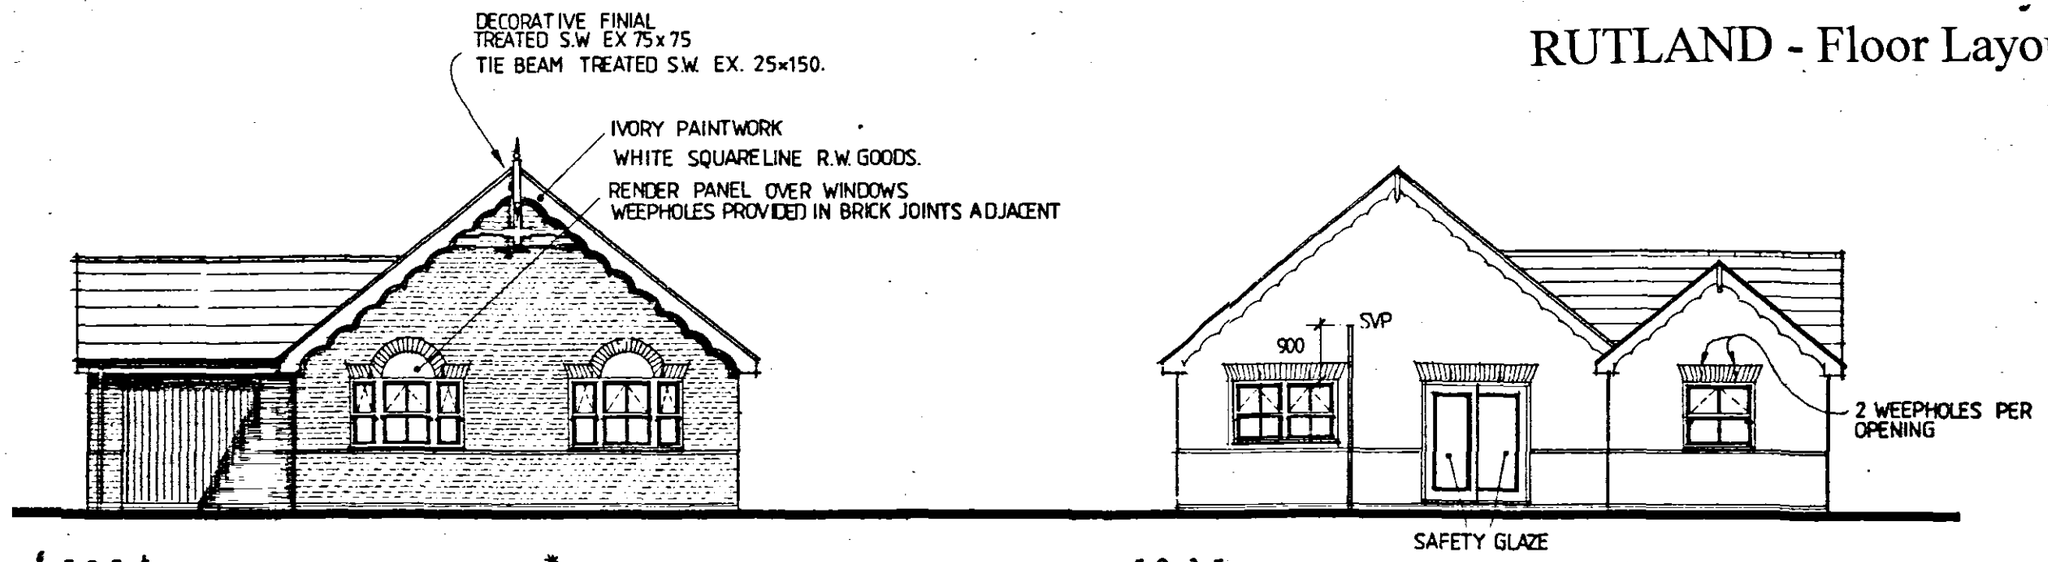


front

*STRING COURSE UNDER CILL LEVEL OF 1200 deep WINDOW

rear

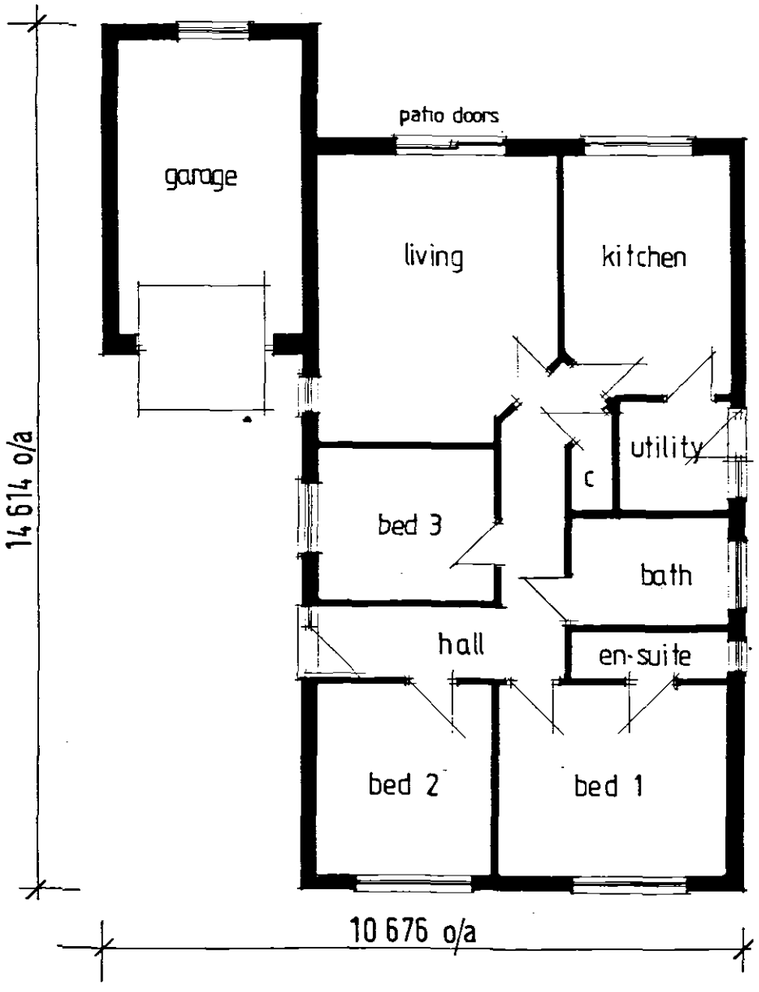

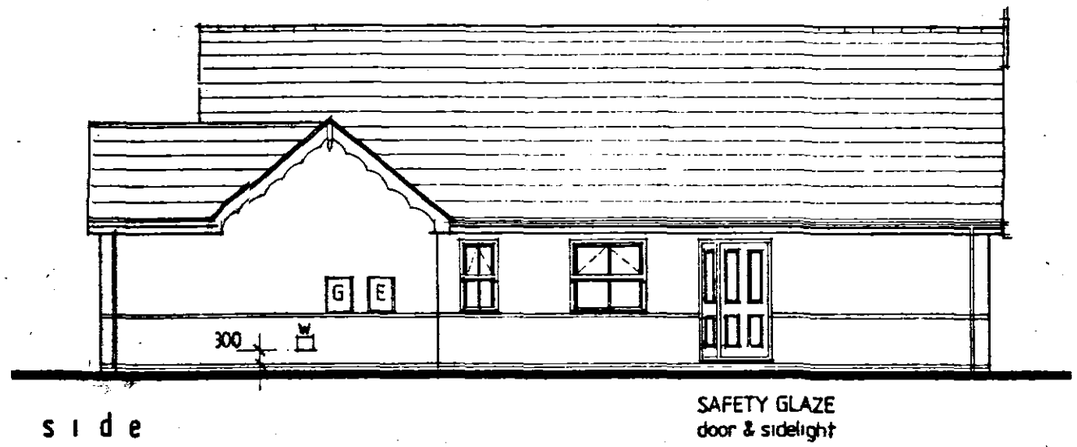

side



side

Plot 4 (HANDED)
LOWGATE
TYDD ST. MARY

RUTLAND DESIGN REV. A. 01/00 INT. LAYOUT