



Floorplan / Layout

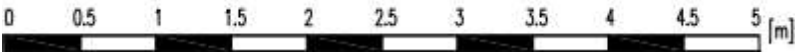

Date: 10-06-2022
Reference:

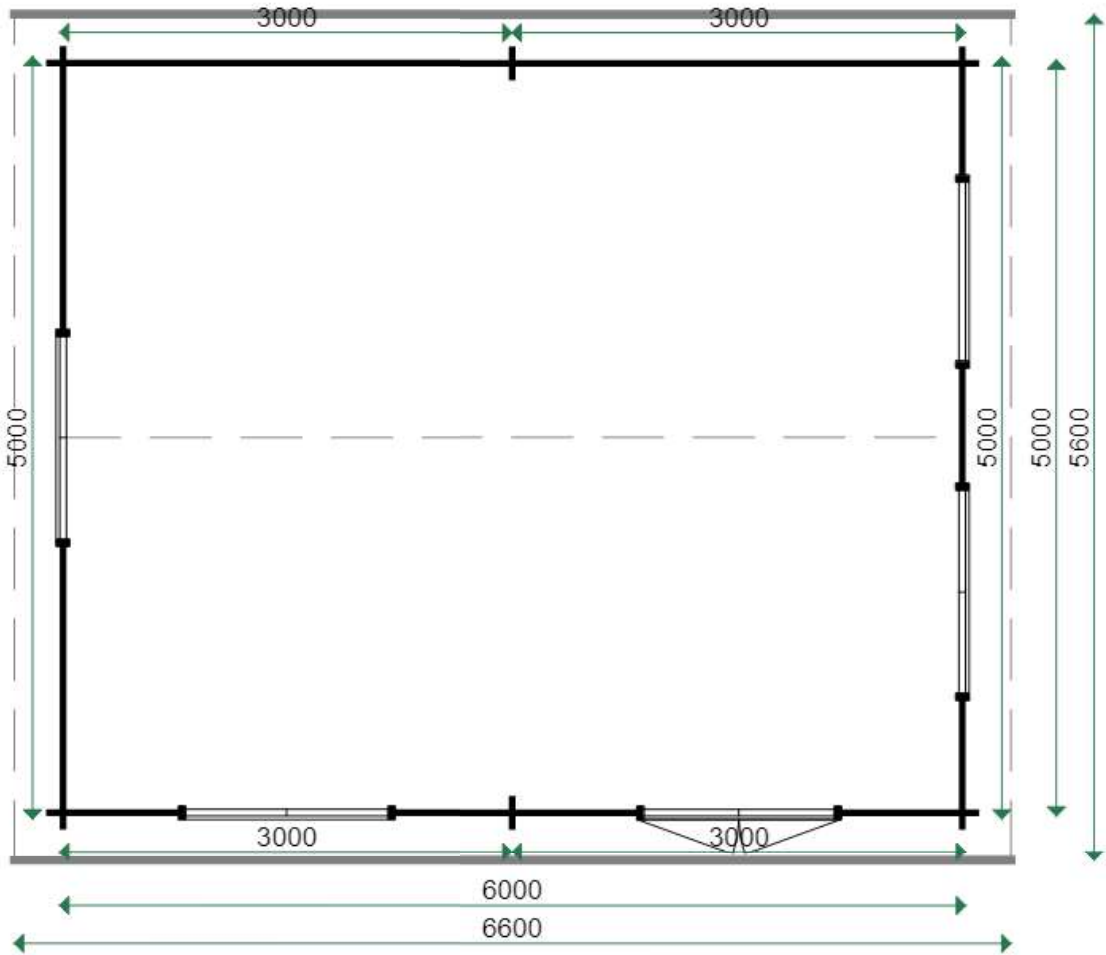

Roof overhang: 300 mm	Ridge height: ±3074 mm
Roof slope: 17°	

Wall thickness: 44 mm	Wall height: ±2285 mm
Format: A3 Scale: 1 to50	