

Front & side views - 1.



Date: 10-06-2022
Reference:



Front & side views - 2.



Date: 10-06-2022
Reference:



Front & side views - 3.



Date: 10-06-2022
Reference:



Front & side views - 4.





Date: 10-06-2022
Reference:



Floorplan / Layout



Date: 10-06-2022
Reference:

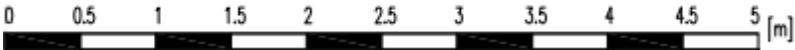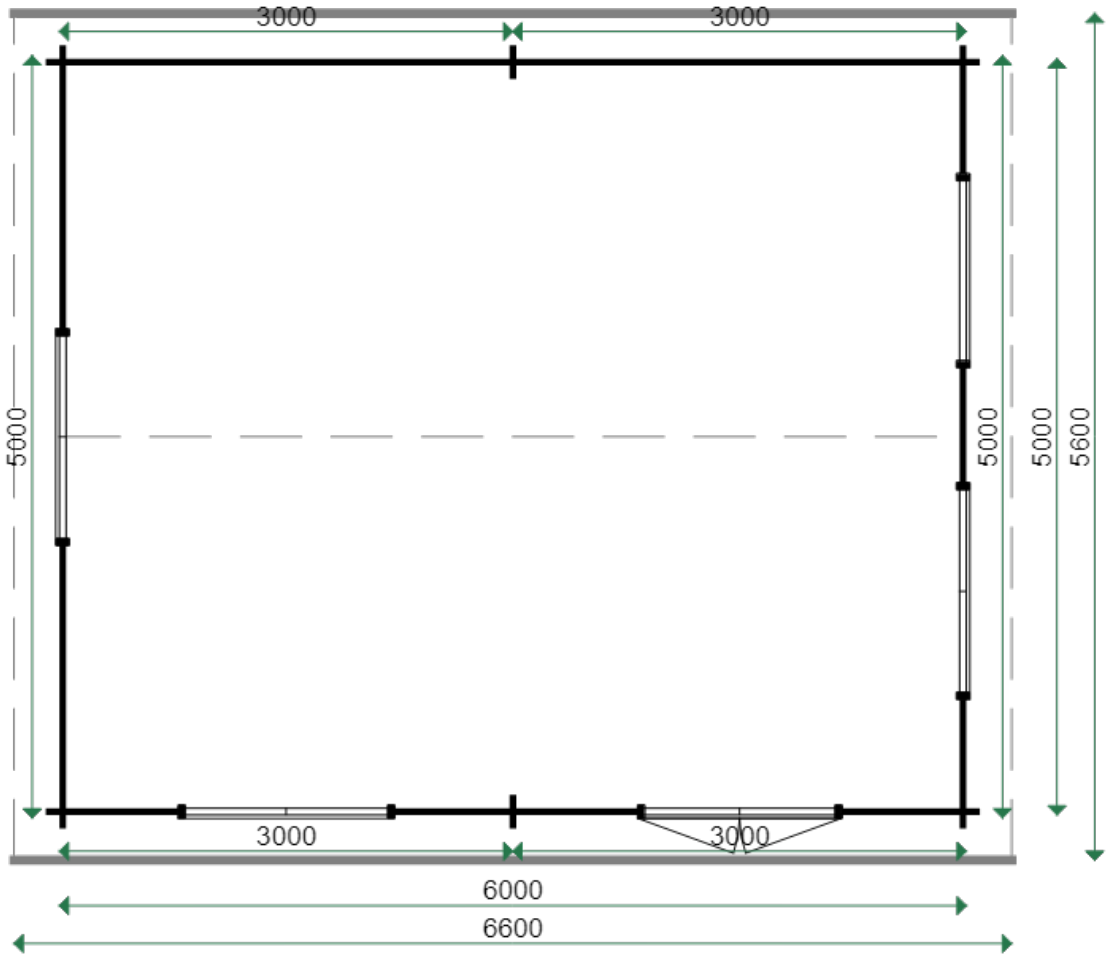

Roof overhang: 300 mm	Ridge height: ±3074 mm
Roof slope: 17°	



Wall thickness: 44 mm	Wall height: ±2285 mm
Format: A3 Scale: 1 to50	

Door & window technical dimensions



Date: 10-06-2022

Reference:

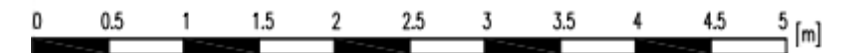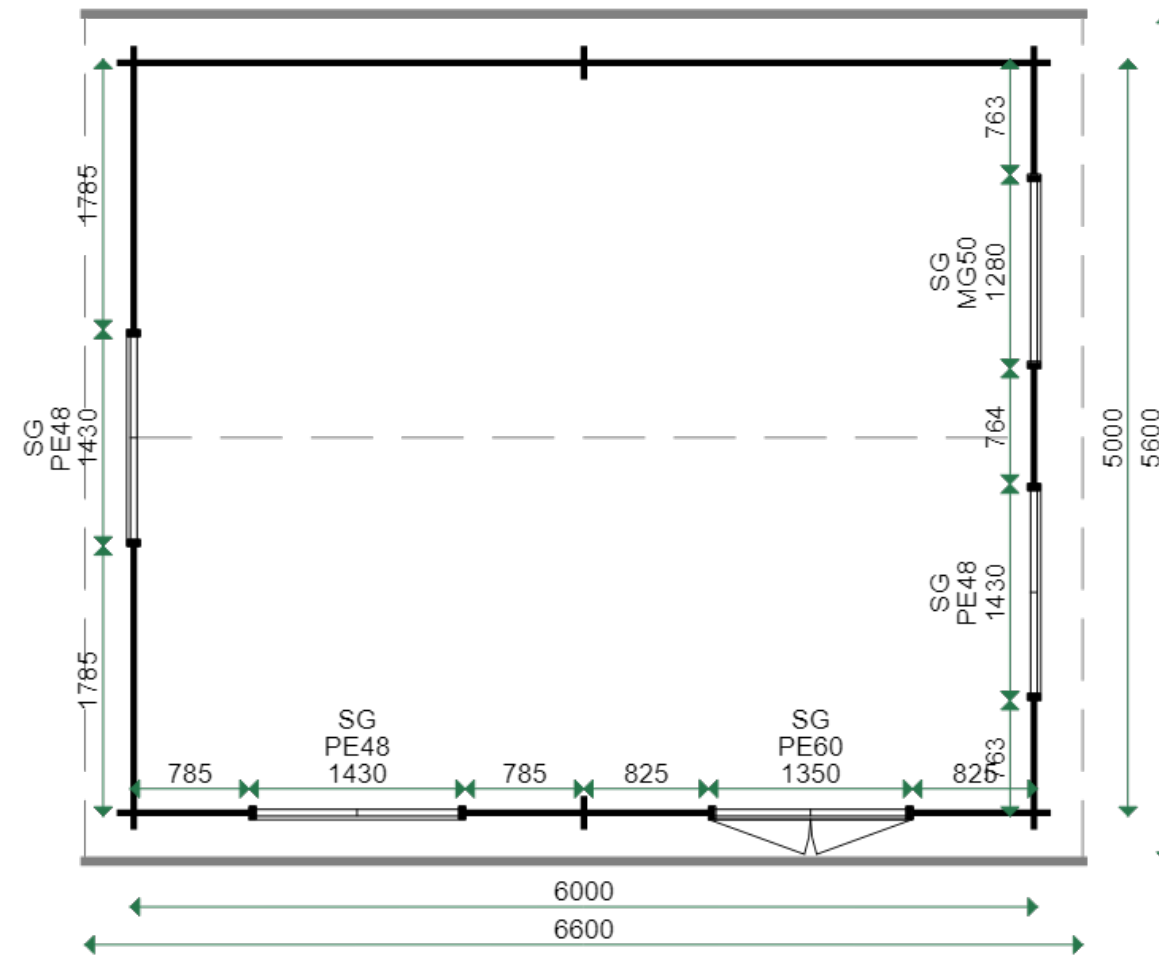

Roof overhang: 300 mm	Ridge height: ±3074 mm
Roof slope: 17°	

Wall thickness: 44 mm	Wall height: ±2285 mm
Format: A3 Scale: 1 to50	