EXISTING ROSE GARDENS.

A'

DETERMINED
PLAN

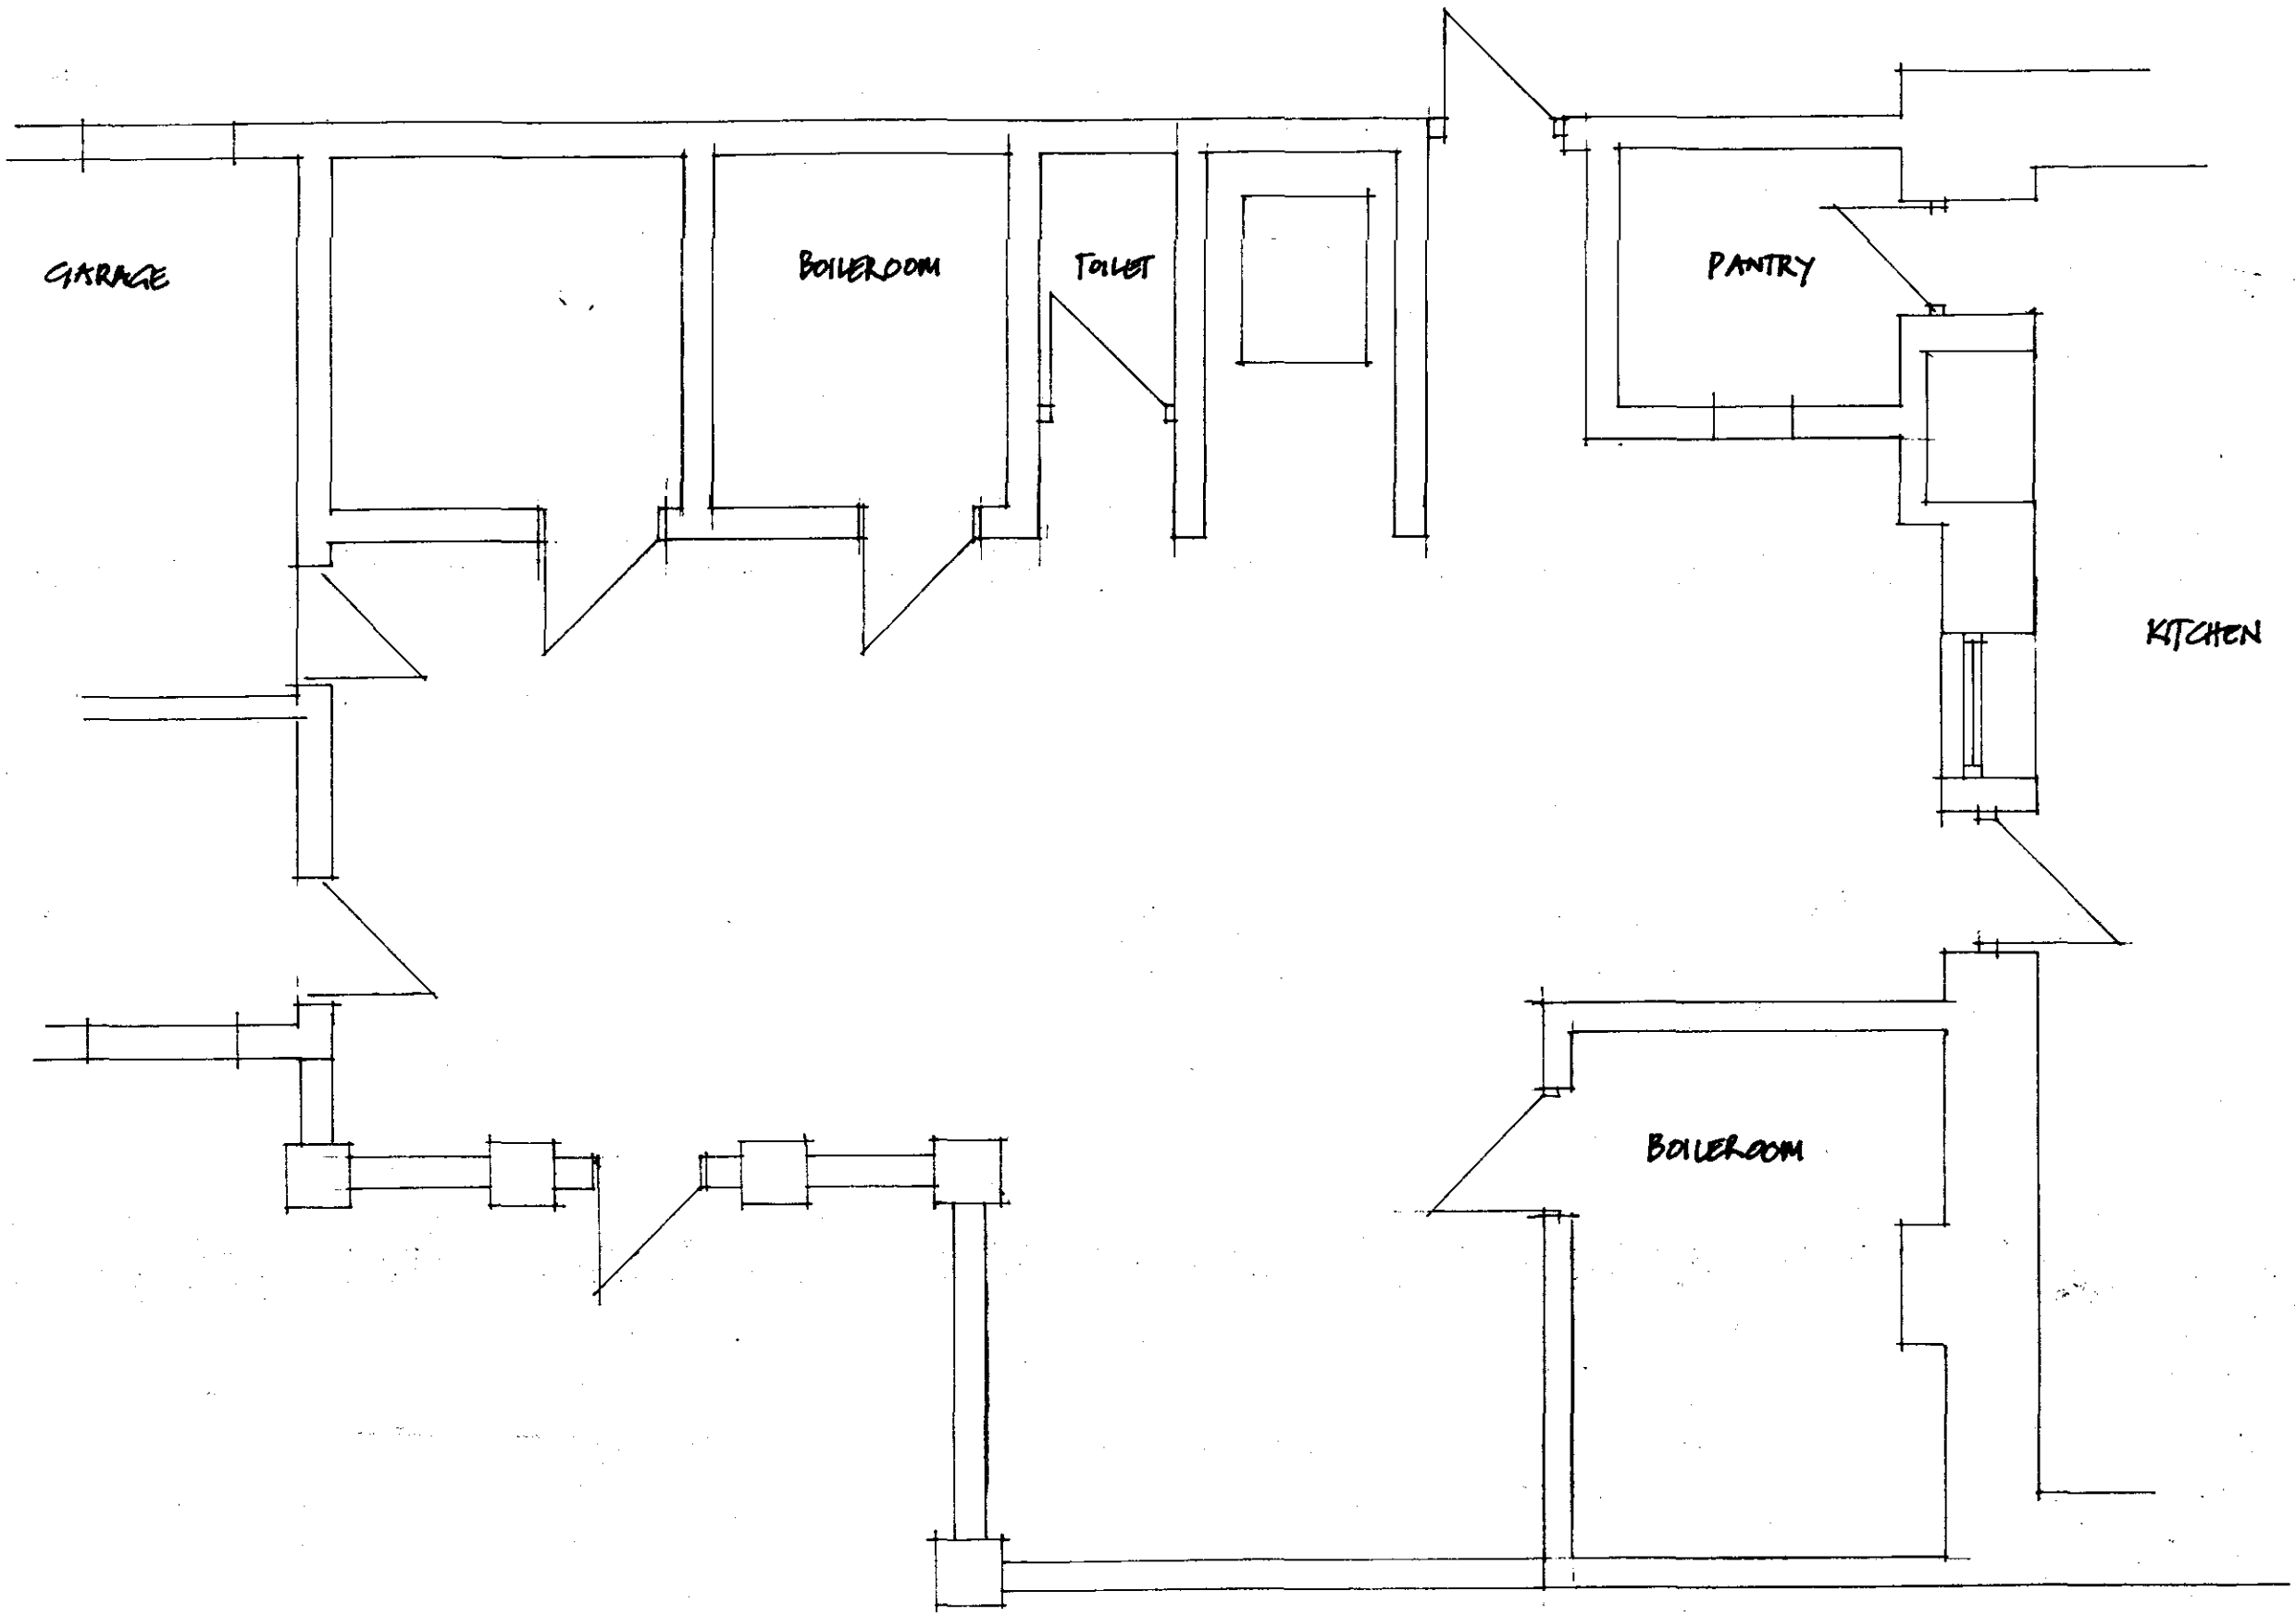

DETERMINED
PLAN

916/98

VALE · GARDEN
HOUSES · LTD

MELTON ROAD, HARLAXTON,
Nr. GRANTHAM,
LINCOLNSHIRE NG32 1HQ
TEL: 01476 564433 FAX: 01476 578555

NOTE

BASEWORKS ARE TO BE SET OUT ONLY TO FOUNDATION DRAWINGS. CONTRACTORS AND ERECTORS MUST VERIFY ALL DIMENSIONS ON SITE BEFORE WORK COMMENCES.

THIS DRAWING, ITS DESIGN AND APPLICATION TO SITE, AND ITS COMPONENTS REMAINS THE PROPERTY OF VALE GARDEN HOUSES LTD. AND MAY NOT BE REPRODUCED IN ANY WAY WITHOUT PRIOR CONSENT.

AMENDMENTS:	DATE

CLIENT
MR and MRS BUTTERS

PROJECT
'GREY FRIARS'
TYDD GOTE
WISBECH
CAMBS.

SCALE	DATE
1:50	SEPT '98

DRAWN	CHECKED
DSD.	

DRAWING
EXISTING PLAN

DRAWING NUMBER
AIQ2564/5



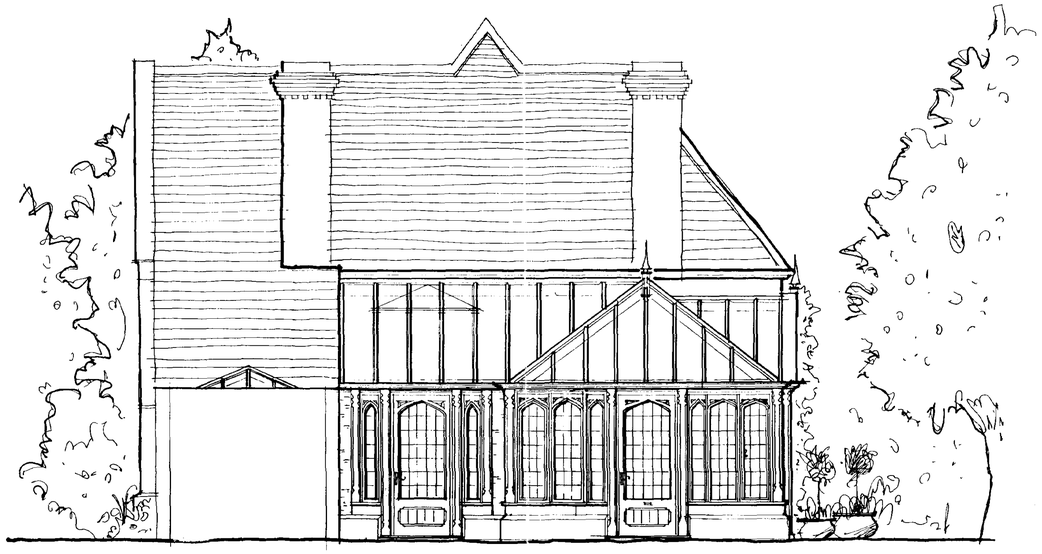

VIEW ABOUT A'A'
(SHOWN WITH OUTBUILDINGS REMOVED TO REVEAL PROPOSED CONSERVATORY.)

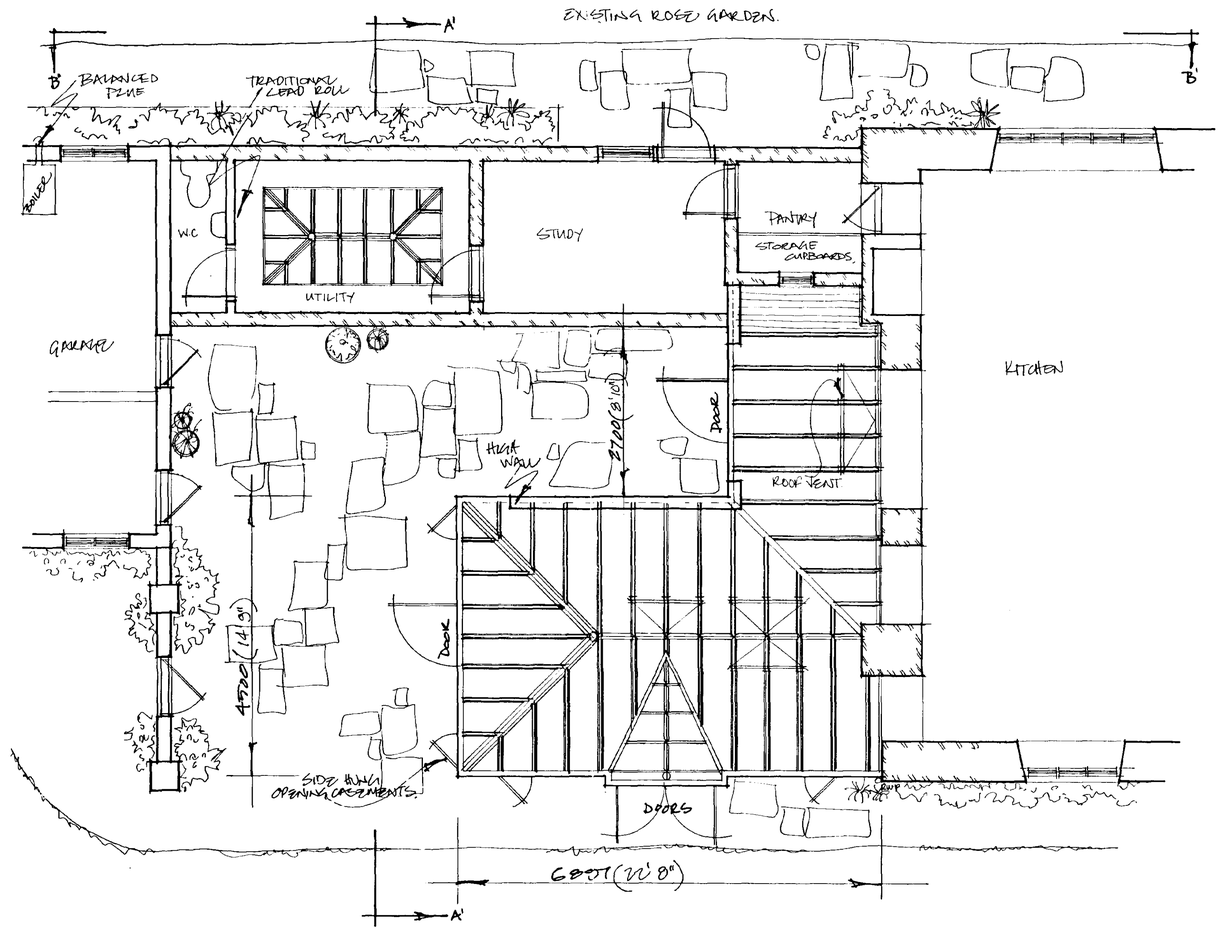

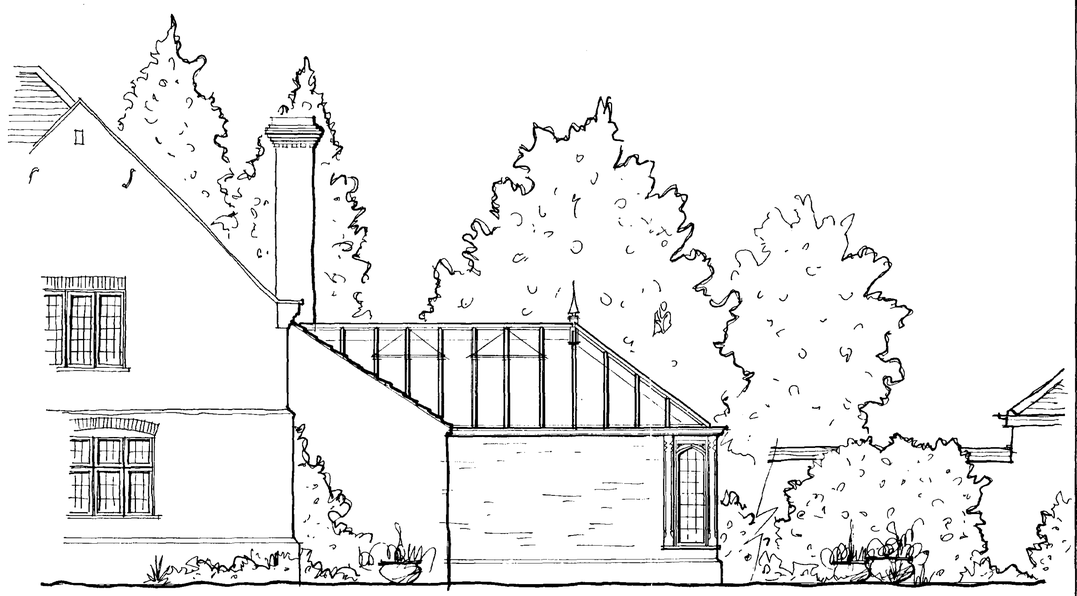

VIEW ABOUT B'B'
(SHOWN WITH OUTBUILDINGS PARTIALLY REMOVED.)

SOUTH HOLLAND DISTRICT COUNCIL
HOUSING & PLANNING
15 SEP 1998
Ref: 0916/98

DETERMINED PLAN

VALE · GARDEN HOUSES · LTD
MELTON ROAD, HARLAXTON,
Nr. GRANTHAM,
LINCOLNSHIRE NG32 1HQ
TEL: 01476 564433 FAX: 01476 578555

NOTE

BASEWORKS ARE TO BE SET OUT ONLY TO FOUNDATION DRAWINGS. CONTRACTORS AND ERECTORS MUST VERIFY ALL DIMENSIONS ON SITE BEFORE WORK COMMENCES.

THIS DRAWING, ITS DESIGN AND APPLICATION TO SITE, AND ITS COMPONENTS REMAINS THE PROPERTY OF VALE GARDEN HOUSES LTD. AND MAY NOT BE REPRODUCED IN ANY WAY WITHOUT PRIOR CONSENT.

AMENDMENTS:	DATE
4: OUTBUILDINGS & CANOPY ADDED WINDOWS AMENDED PATIO DOORS REMOVED ELEVATION 1 HIGH WALL DETAIL OMMITED	10.9.98

CLIENT
MR & MRS,
BUTTERS.

PROJECT
GREY FRIARS,
TYDD GOTE,
WISBECH,
CAMBS.

SCALE	DATE
1-50.	11-8-98.
DRAWN: Alicia	CHECKED

DRAWING
CONCEPT.

DRAWING NUMBER
MQ2564/4.

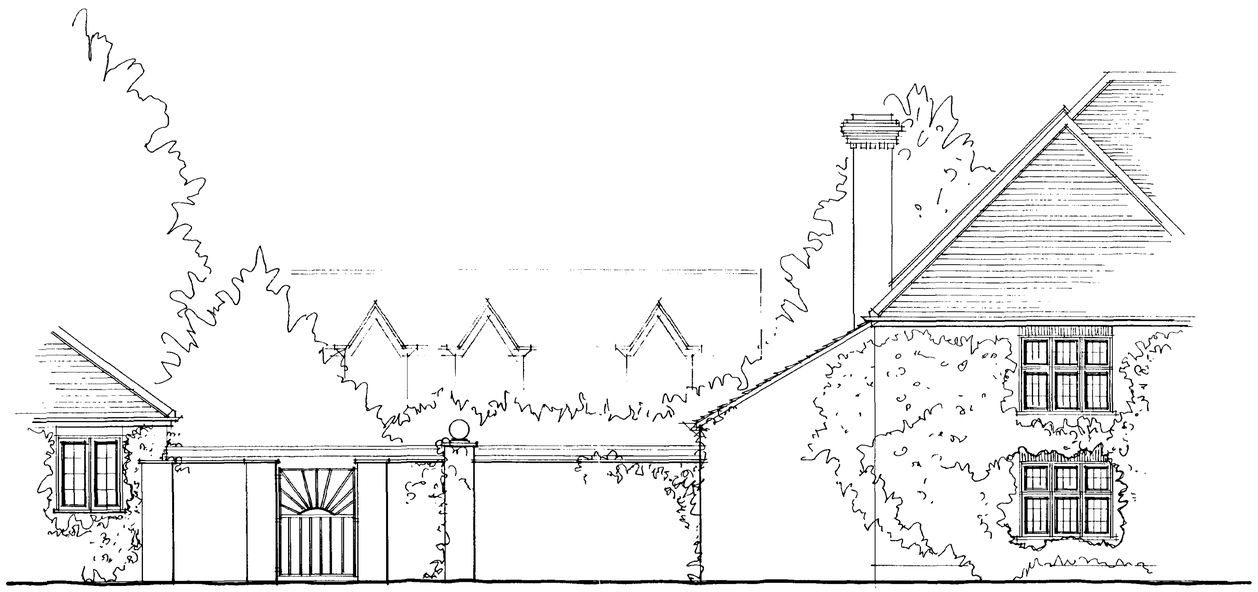

SOUTH ELEVATION.



WEST ELEVATION.

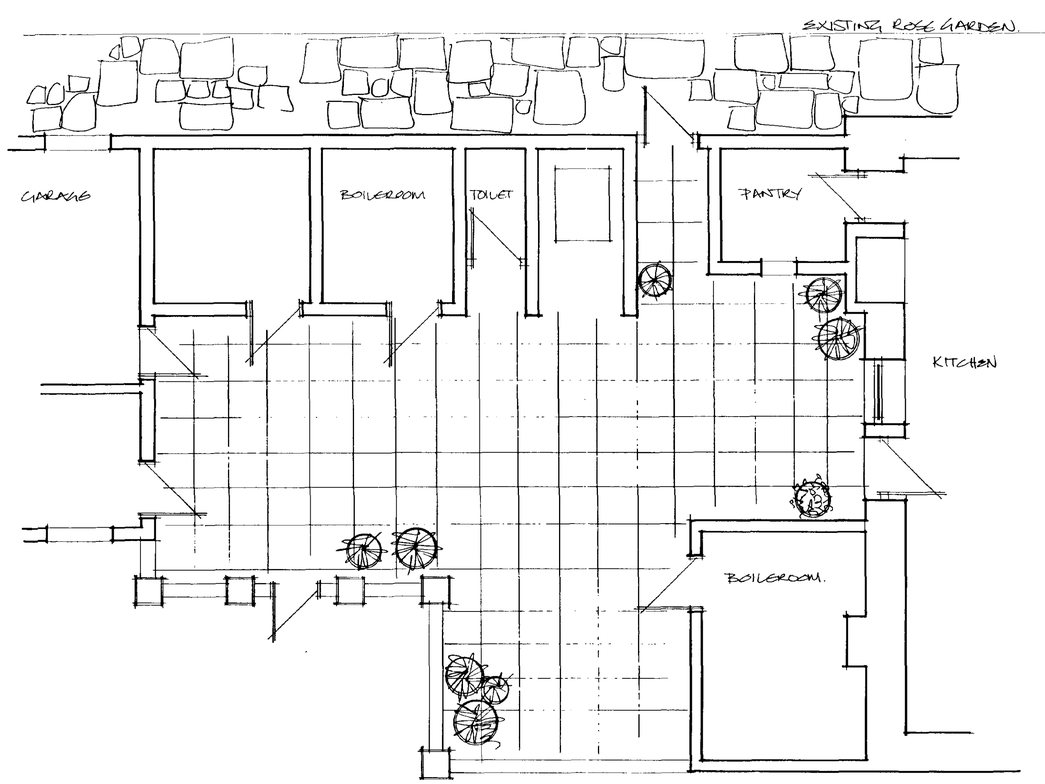

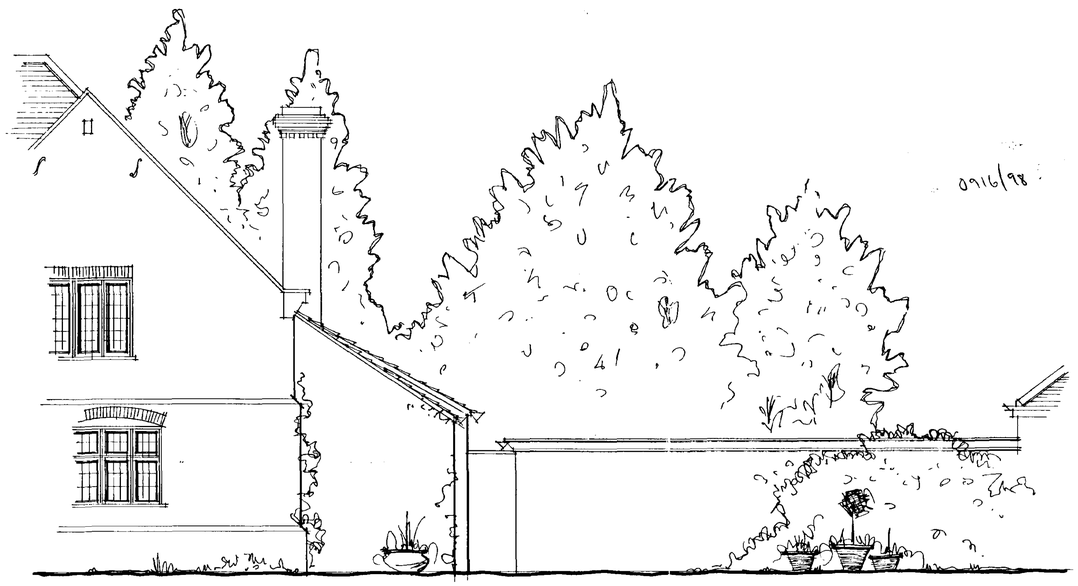

NORTH ELEVATION.

0916/98

DETERMINED PLAN

VALE · GARDEN HOUSES · LTD
MELTON ROAD, HARLAXTON,
Nr. GRANTHAM,
LINCOLNSHIRE NG32 1HQ
TEL: 01476 564433 FAX: 01476 578555

NOTE

BASEWORKS ARE TO BE SET OUT ONLY TO FOUNDATION DRAWINGS. CONTRACTORS AND ERECTORS MUST VERIFY ALL DIMENSIONS ON SITE BEFORE WORK COMMENCES.

THIS DRAWING, ITS DESIGN AND APPLICATION TO SITE, AND ITS COMPONENTS REMAINS THE PROPERTY OF VALE GARDEN HOUSES LTD. AND MAY NOT BE REPRODUCED IN ANY WAY WITHOUT PRIOR CONSENT.

AMENDMENTS:	DATE

CLIENT
MR & MRS,
BUTTERS.

PROJECT
CROSS PRIORS,
TYDD GOTE,
WISBECH,
CAMBS.

SCALE	DATE
1-50.	30-SEPT'98.
DRAWN	CHECKED

DRAWING
EXISTING BUILDINGS

DRAWING NUMBER
AQ2564/5.