




Proposed Levels, Drainage, Fencing and Landscaping
1 : 200

Notes

Any discrepancies to be brought to attention of Author as soon as possible.
All dimensions shown in "mm" unless otherwise shown.
Unless stated otherwise, this drawing has been assessed for risks and nothing is deemed to be outside of normal good safe working practice that would be covered by a contractors Construction Phase Health and Safety Plan.

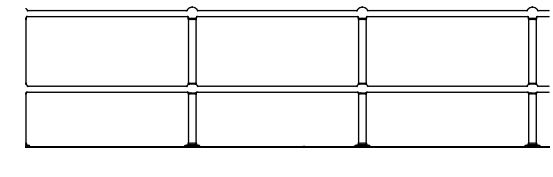

Keyklamp style removable handrail to allow access/maintenance to drain

Fence/Safety Rail

1 : 50

New Low Level Landscaping
Hebe, Lavender, Euonymus

Grass
Seeding over clean topsoil

Gravel
20mm Gravel over hardcore

Key

1 : 10

 Ian Gowler Consulting Ltd Architectural and Domestic Energy Consultant Grove House, 22 Primrose Hill, Doddington, Cambs, PE15 0SU tel. 01354 667005 email. ian@gowler-architectural.co.uk			
Proposed Development at East Road, Tydd East Road, Tydd St Giles for Mr Kevin Vaughn			
Levels, Drainage and Fencing			
date Issue Date	scale As indicated @ A3	drawing no. 487 - 02	rev