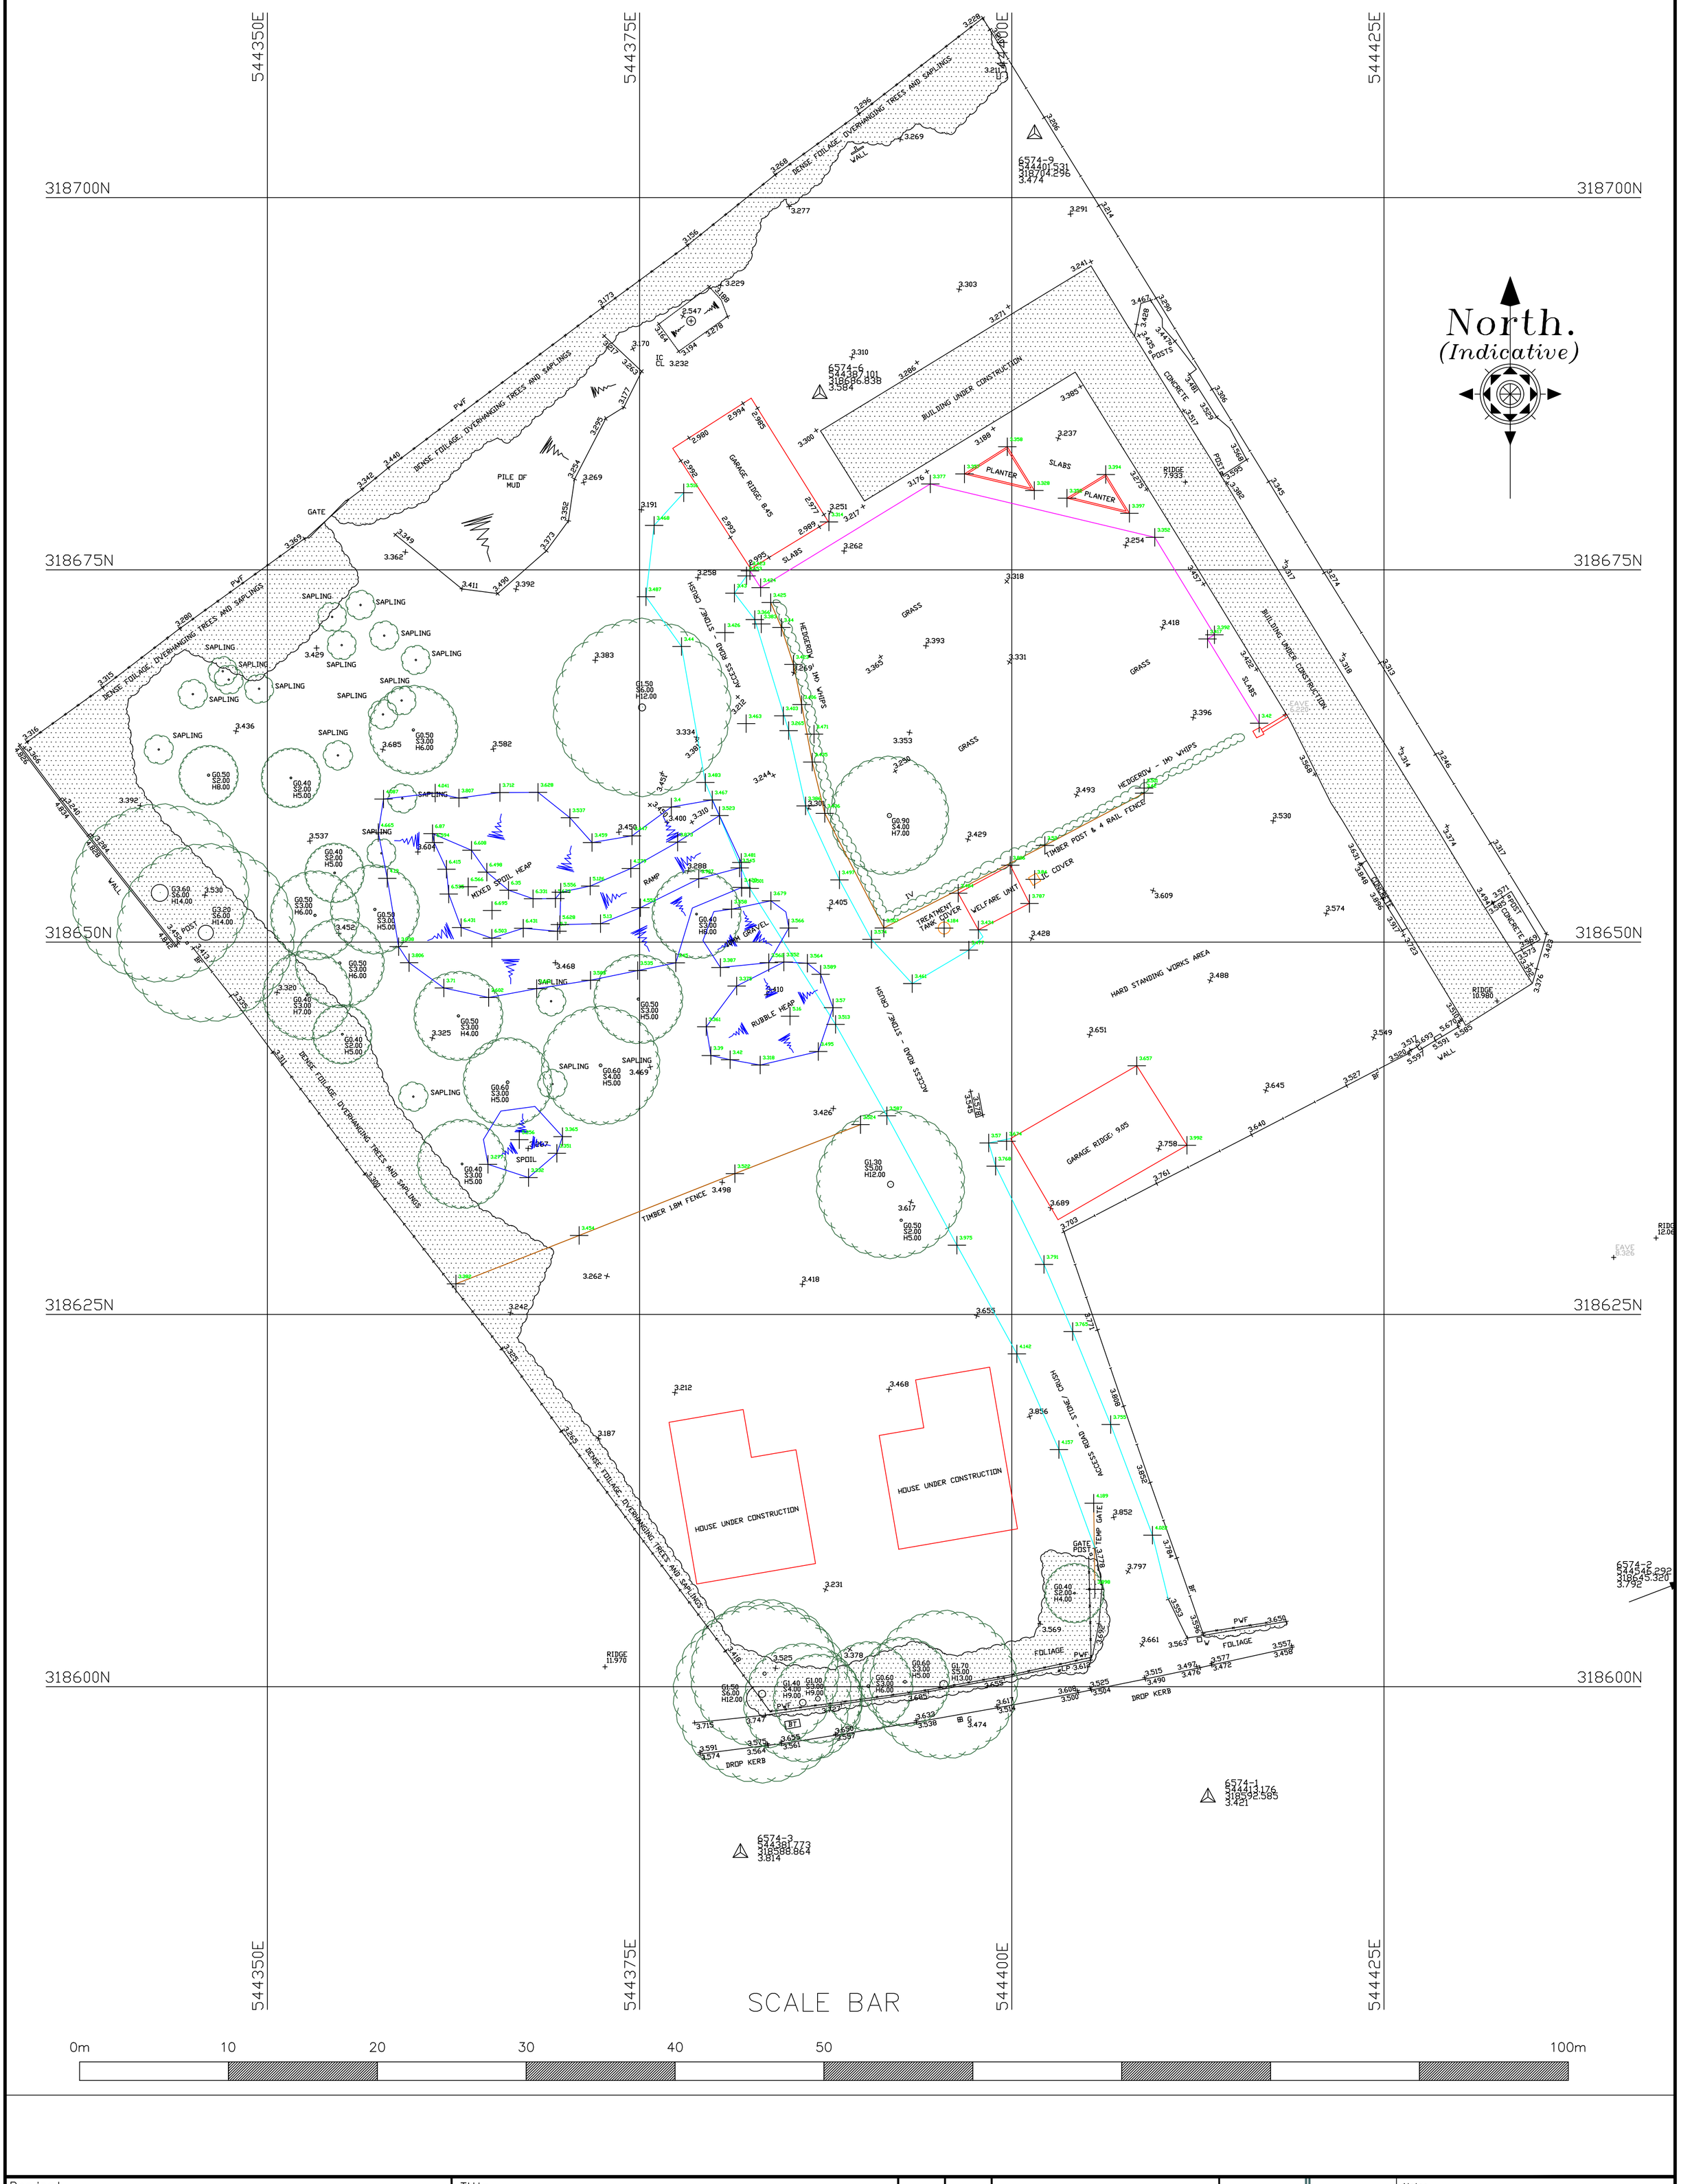


Project: Common Way, Tydd St Mary	Title: Topographical Survey, June 2020 Update				Date	Ref.	Revisions
COBB'S ENGINEERING LTD 448E March Road, Turves, Whittlesey, Peterborough, PE7 2DW Mobile: 07828 389765 Email: Cobbsengineeringltd@gmail.com	Scale: 1:200	Drawn: AC	Checked: AC	Date: 09.06.20	Drawing Number: 1228-0000-001		

Notes

Survey Updated utilising existing model: 6574-1 (Mar 18): updated level and coordinates relate to a GPS derived datum. Control was established using Ordnance Survey's Active GPS Network OSGB32(36). Translated from ETRS89 using OSGM15 and OSTN15 models. Control station information may not be shown on this drawing. Where relevant existing survey information checked on site and merged with new data.