
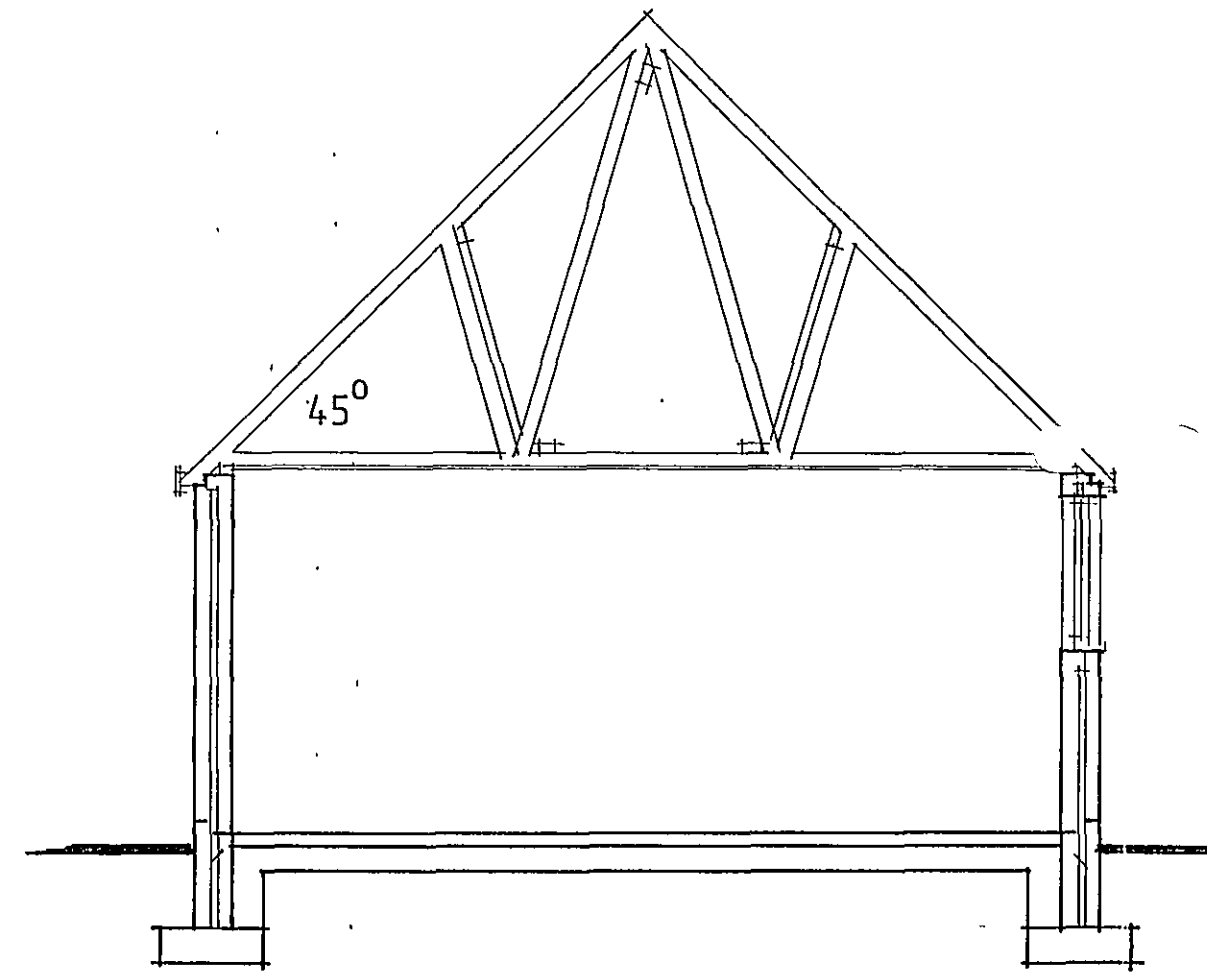


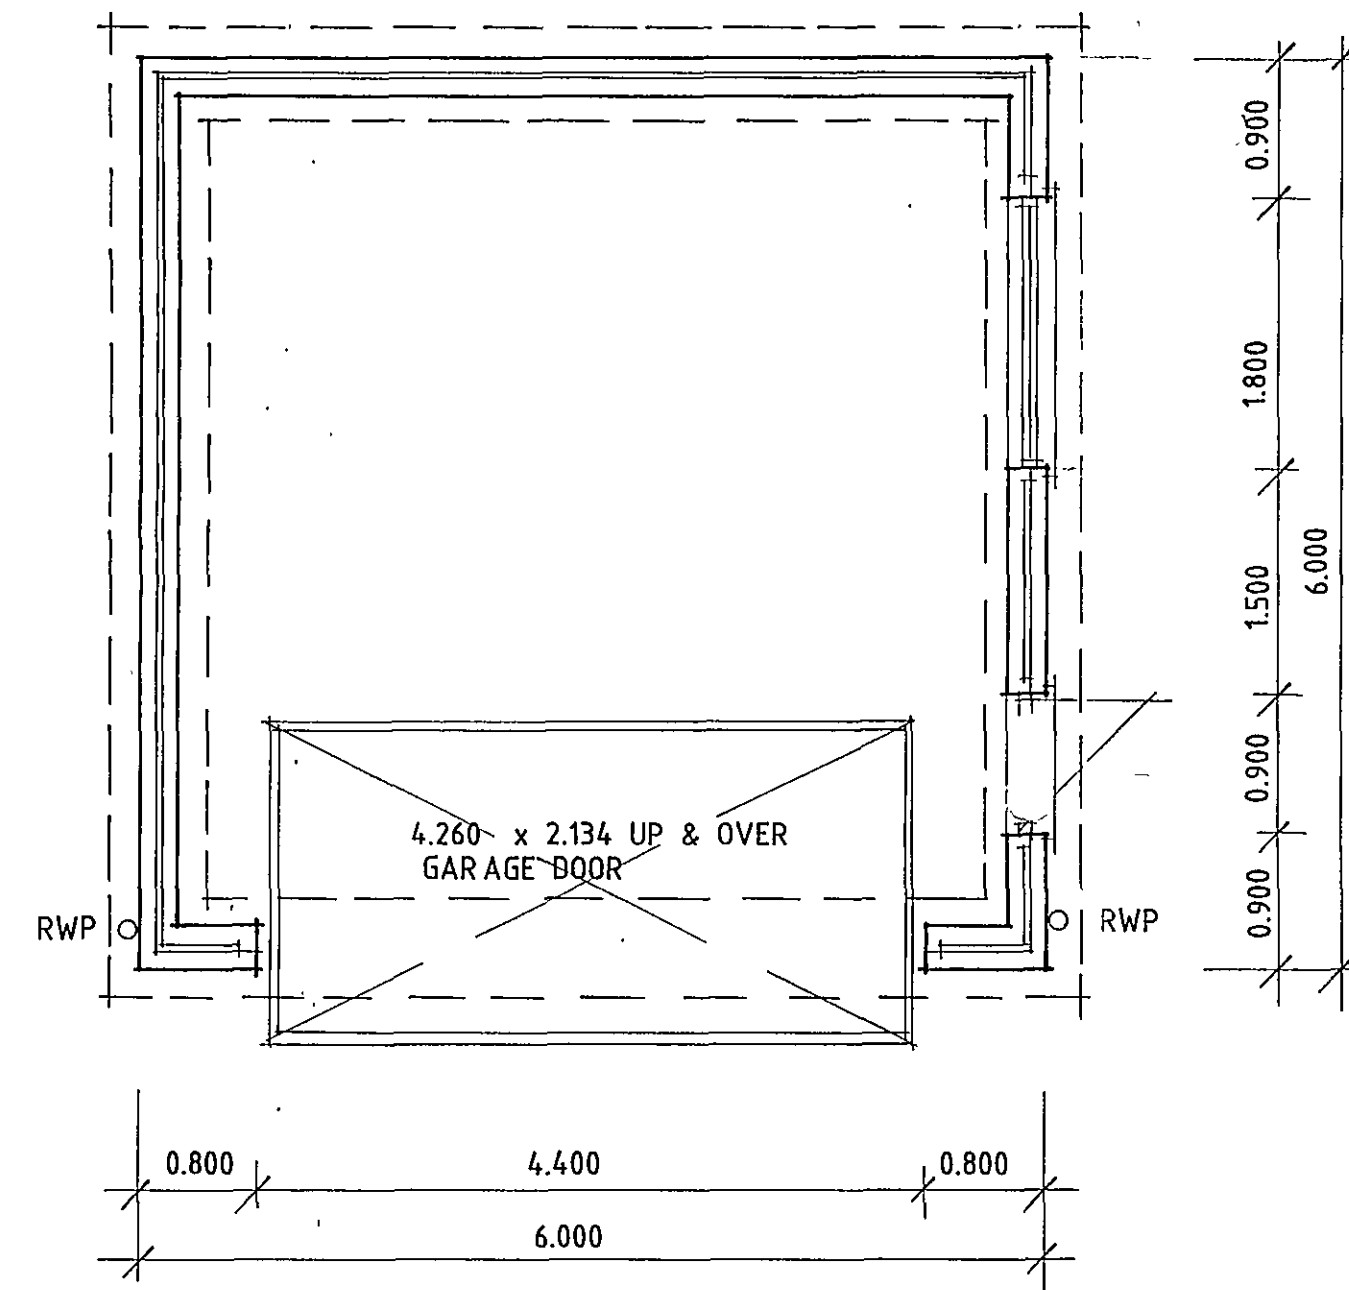

DESIGN Status
CONSULTANTS IN ARCHITECTURE & PLANNING

PROPOSED CHALET
BUNGALOW & GARAGE
AT LOW GATE, TYDD
ST. MARY FOR

D & H BUILDINGS LTD

GARAGE

1:50 1:100 DH02-004/3

NOV-02 B.GILHAM.

2 Edinburgh Walk, Holbeach,
Spalding, Lincs PE12 7AP
Tel. 01406 424343 Fax. 01406 490702

