





West Elevation




North Elevation

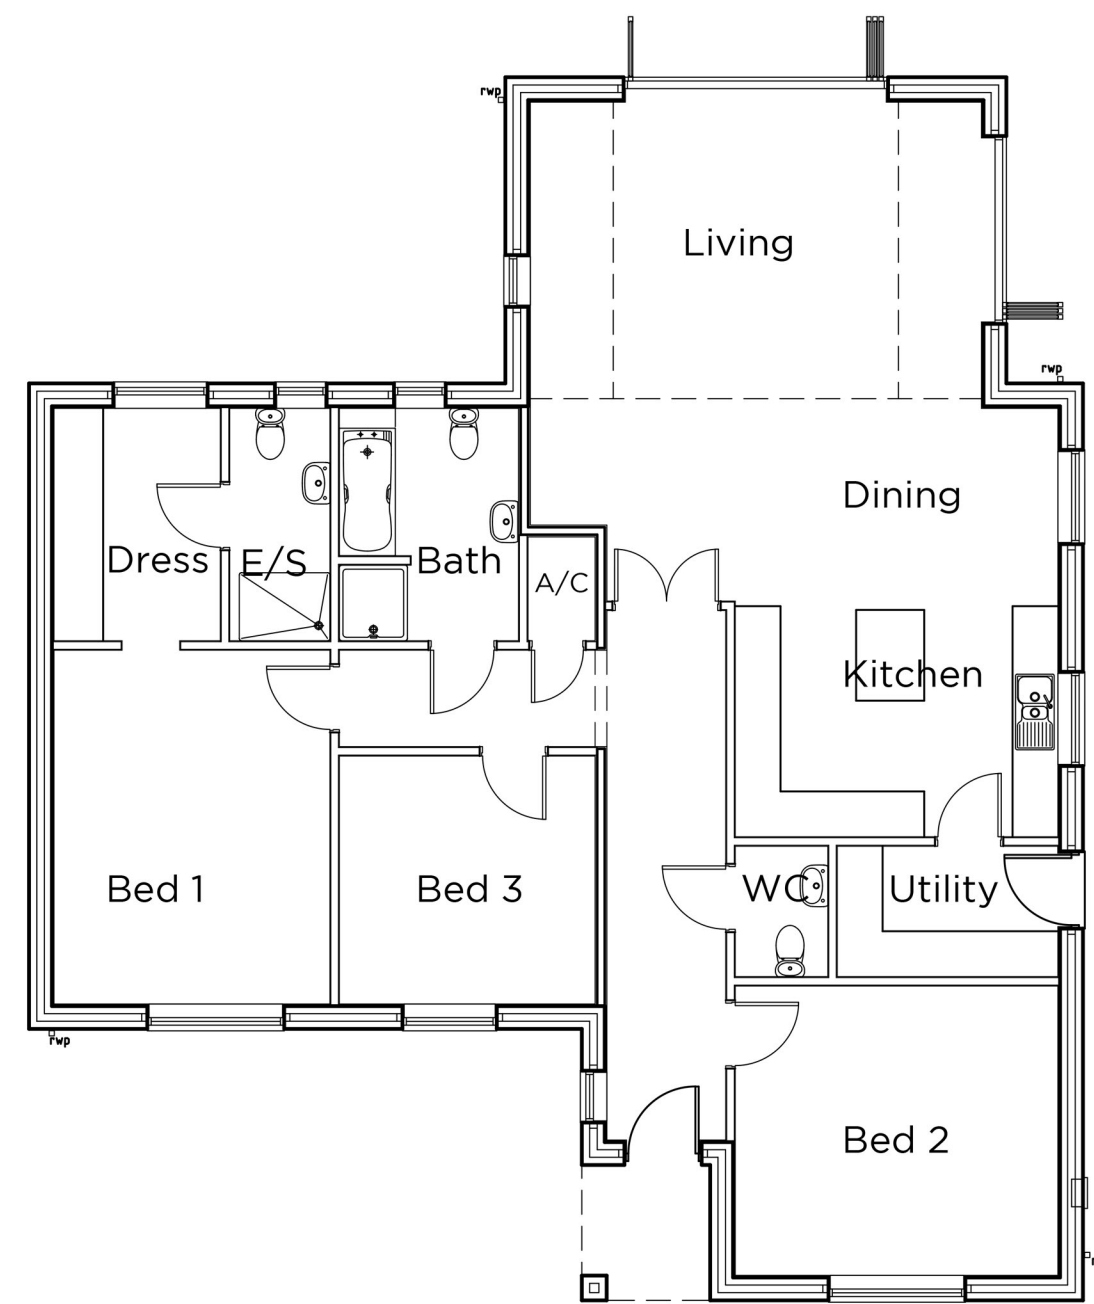


Ground Floor Plan
Plot 1

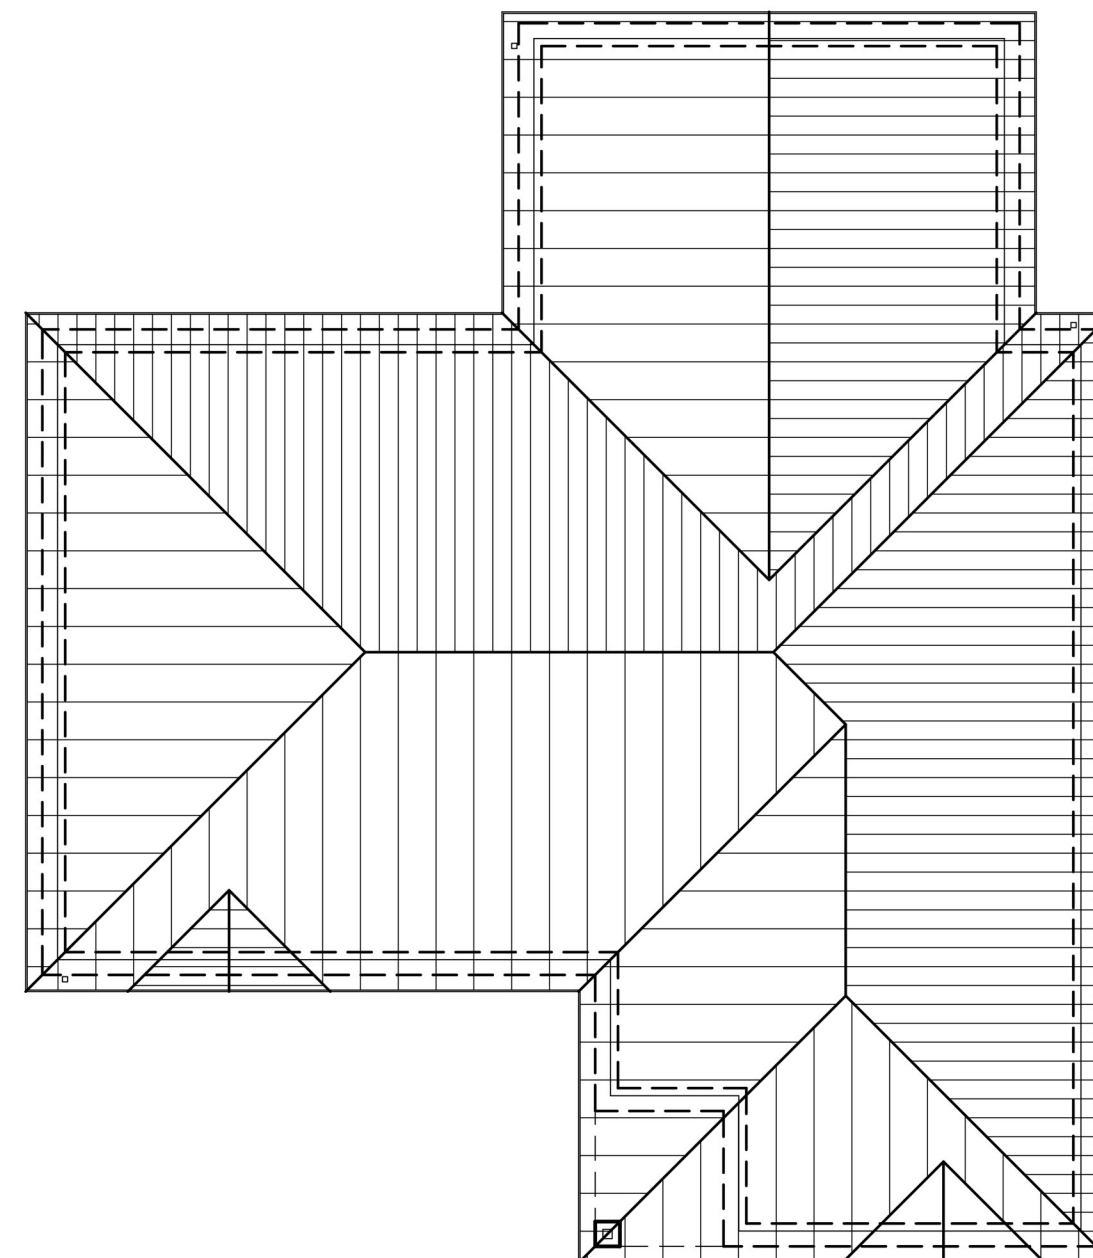

Roof Plan

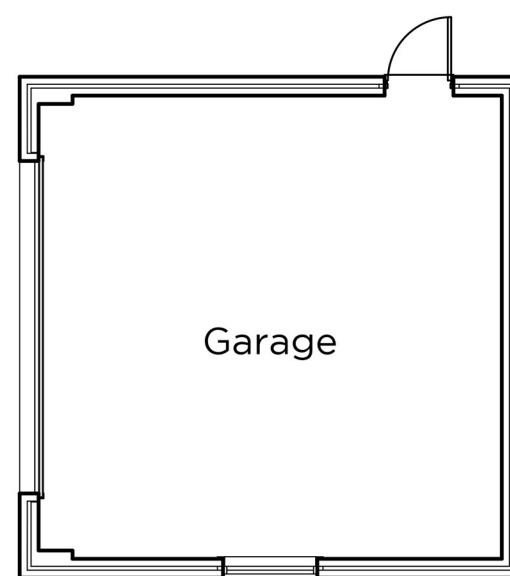

Garage

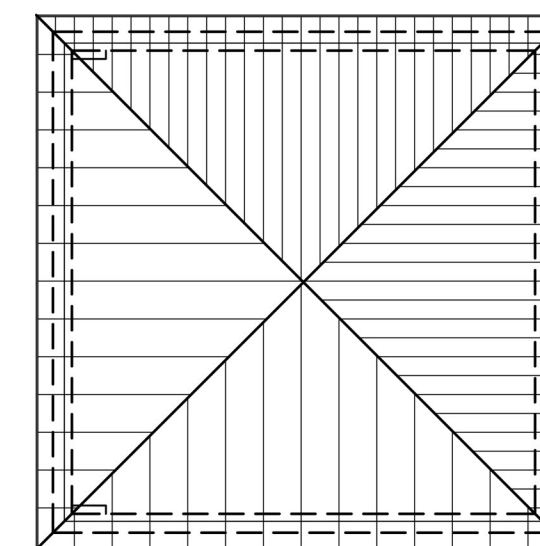

South Elevation




East Elevation

MATERIALS



TRADITIONAL BRICK & STONE;
TIGRA MULTI

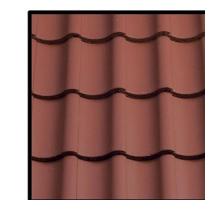

SANDTOFT SHIRE PANTILES
COLOUR; TERRACOTTA RED

BRICKWORK BELOW DPC LEVEL
TO BE, DARK GREY ENGINEERING


WINDOWS; CREAM U-PVC
STYLE AS INDICATED ON DRAWINGS

BLACK SOFFITS AND FASCIAS

BLACK PVC-U RAINWATER GOODS

BLACK CEDRAL WEATHERBOARDING

WARWICK STONE BULLNOSE STRING
DETAIL TO FRONTAGE, REF; SST01

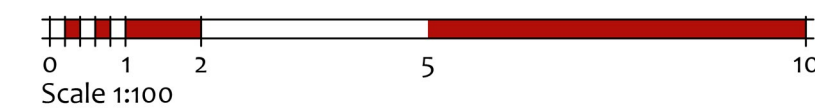

seven22
ARCHITECTURE LTD

22 SHORE VIEW, PETERBOROUGH
CAMBRIDGESHIRE, PE7 8FS
E:info@seven22.co.uk ~ T.07799 585277

PROJECT	CLIENT
PROPOSED DWELLINGS LAND ADJ. TO No.548 AUSTENDYKE ROAD WESTON HILLS SPALDING	HIGHGROVE HOMES ASHGROVE LODGE AUSTENDYKE ROAD WESTON HILLS SPALDING

TITLE
PROPOSED PLANS & ELEVATIONS - PLOT 1
(Phase 2)

DRAWING No.
002 - P02

SCALE	DATE	REV
1:100 @ A1 ~ 1:200 @ A3	Dec 19	