




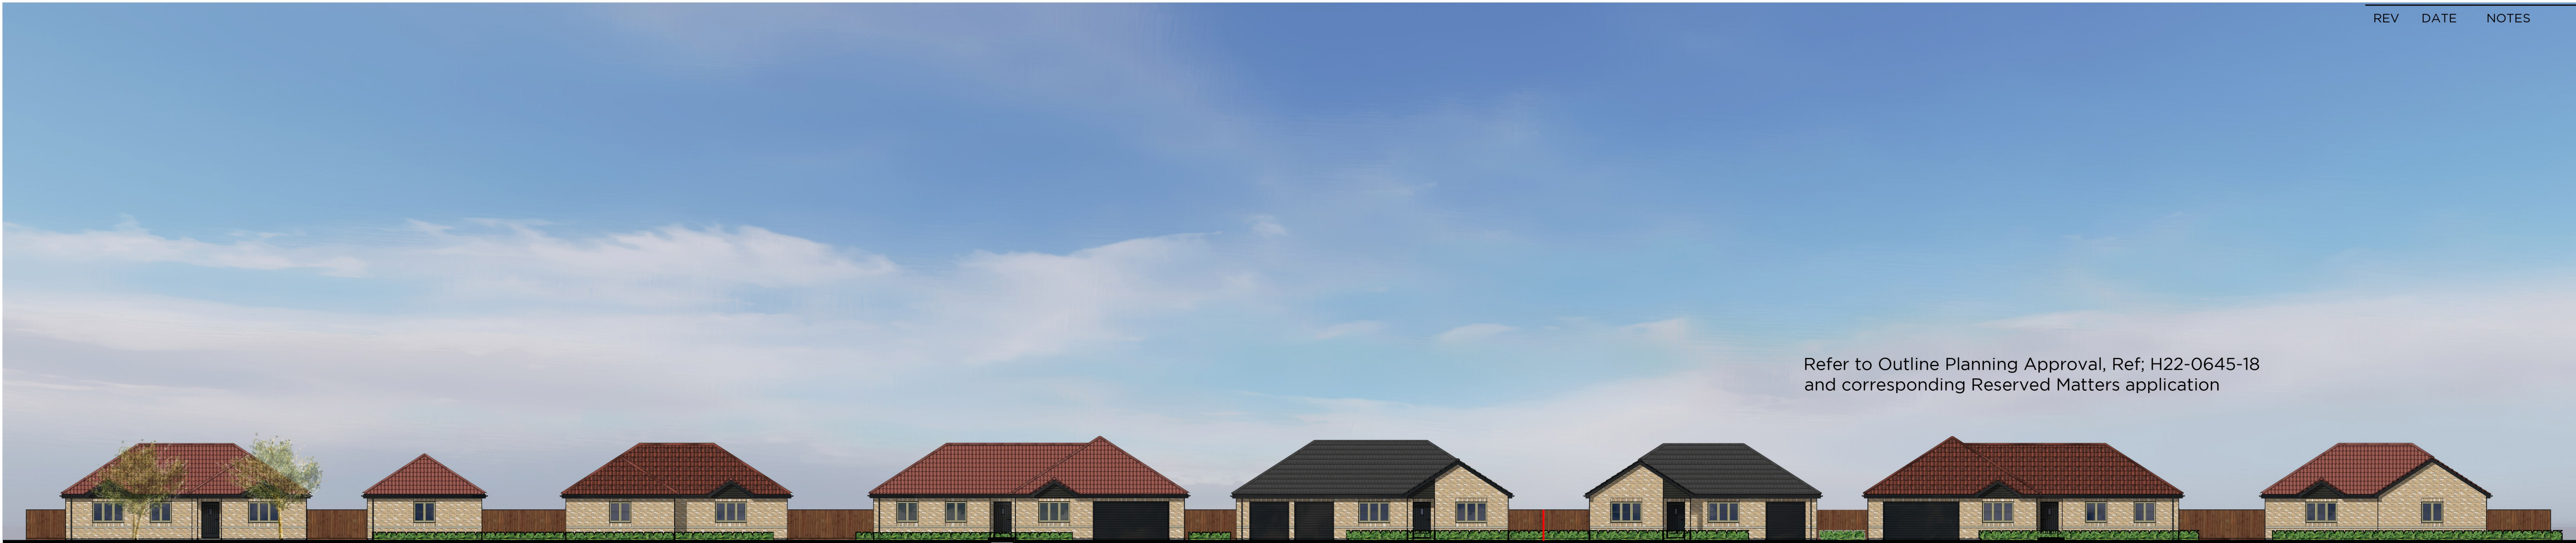


Indicative Street Scene Plots 1 - 4
Phase 2
Scale 1:200



Indicative Street Scene Plots 1 - 3
Phase 1
Scale 1:200

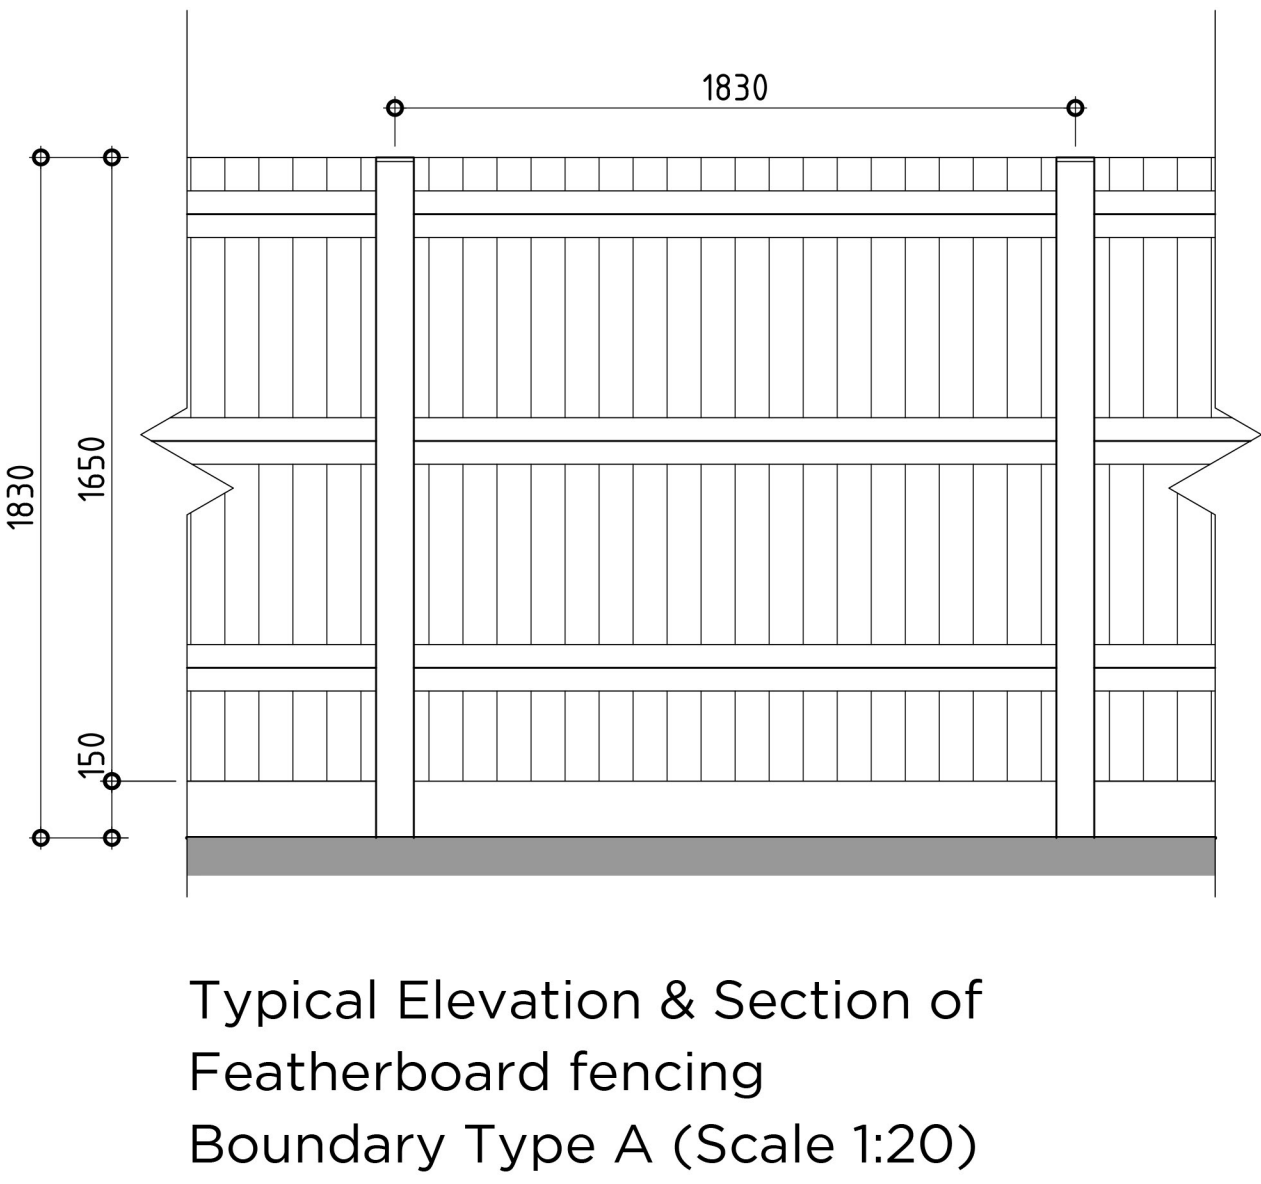



Typical Elevation & Section of
Featherboard fencing
Boundary Type A (Scale 1:20)

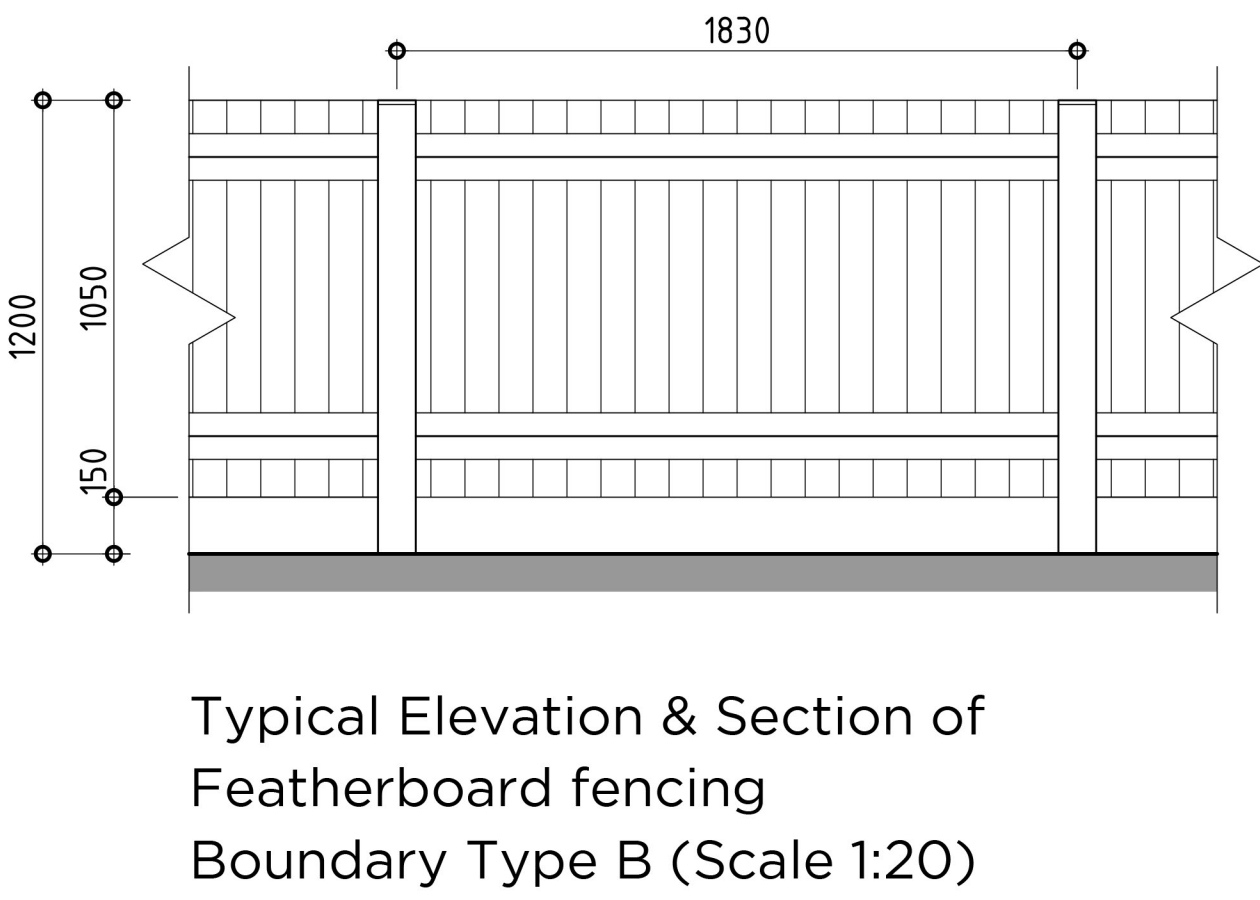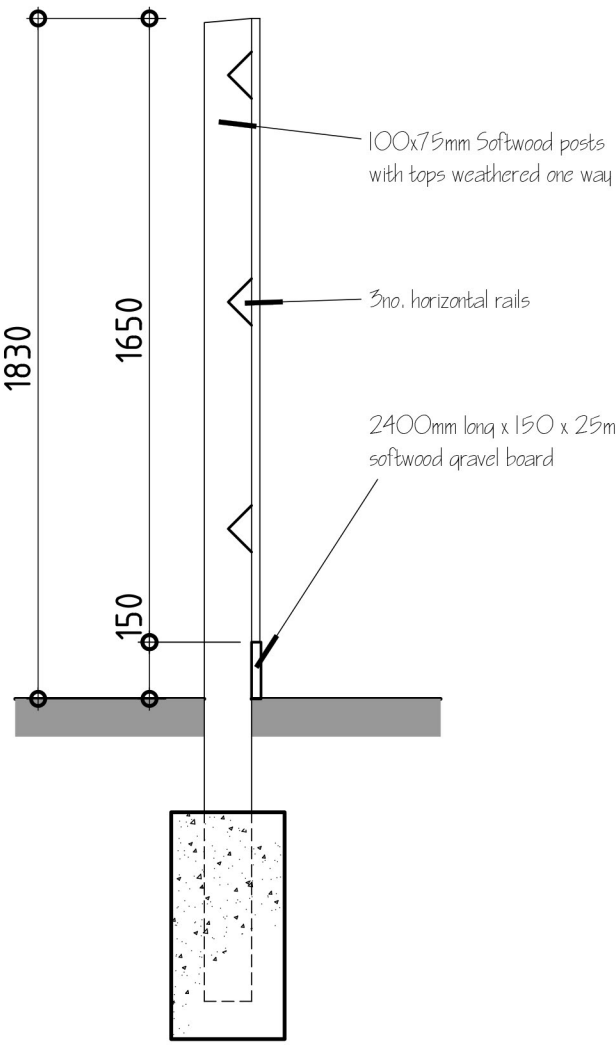

Typical Elevation & Section of
Featherboard fencing
Boundary Type B (Scale 1:20)

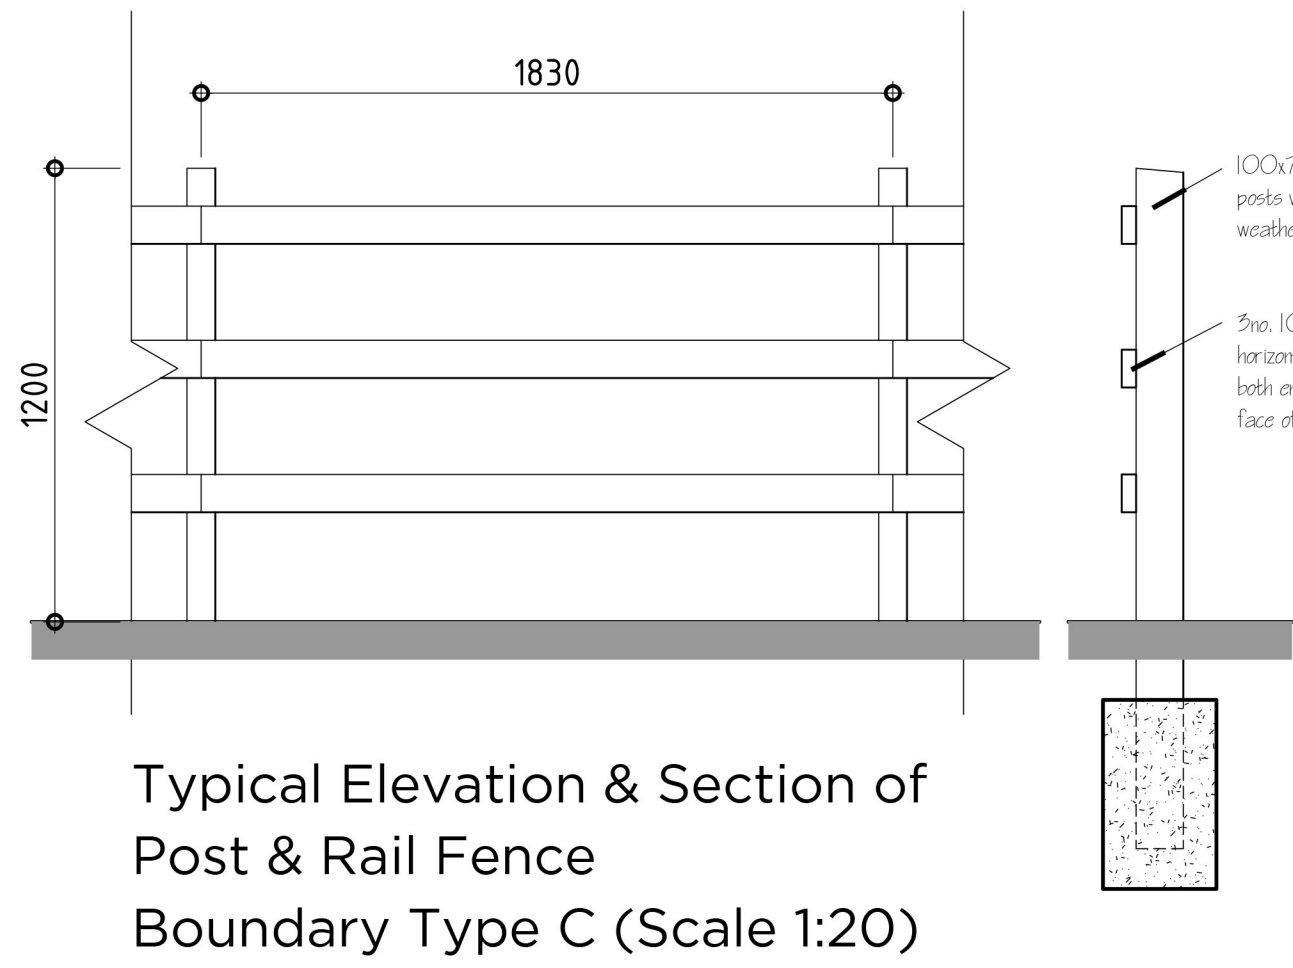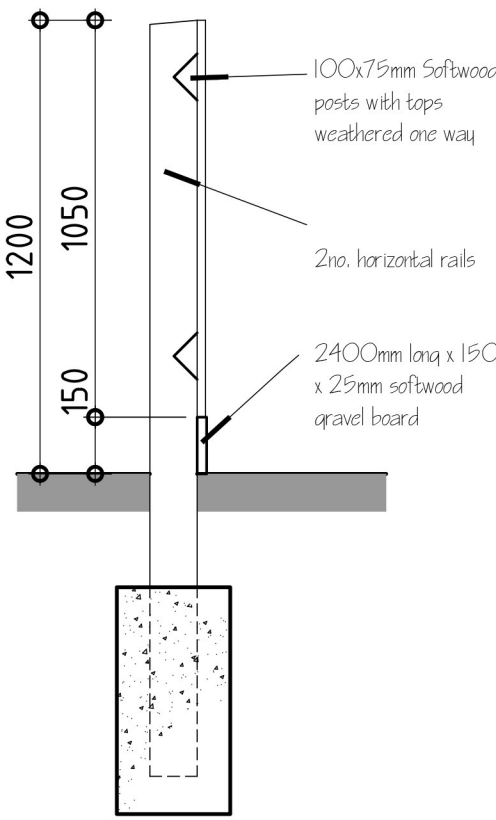

Typical Elevation & Section of
Post & Rail Fence
Boundary Type C (Scale 1:20)

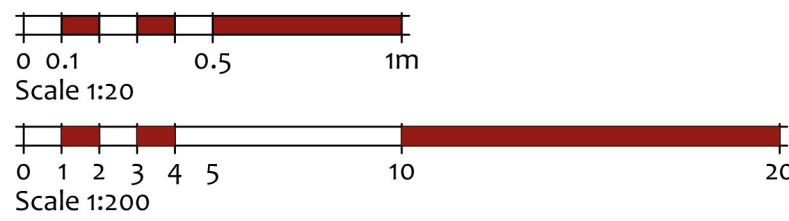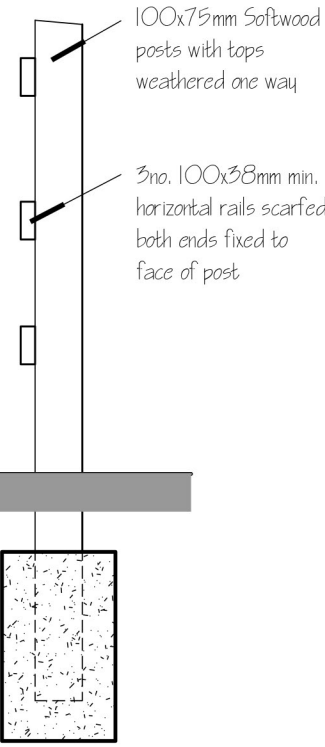

seven22
ARCHITECTURE LTD

22 SHORE VIEW, PETERBOROUGH
CAMBRIDGESHIRE, PE7 8FS
E.info@seven22.co.uk ~ T.07799 585277

PROJECT PROPOSED DWELLINGS LAND ADJ. TO No.575 AUSTENDYKE ROAD WESTON HILLS SPALDING	CLIENT HIGHGROVE HOMES ASHGROVE LODGE AUSTENDYKE ROAD WESTON HILLS SPALDING
---	--

TITLE
PROPOSED STREET SCENE, PLOT 1 GARAGE
& BOUNDARY TREATMENTS - (Phase 2)

DRAWING No.
002 - P06

SCALE 1:20 & 1:200 @ A1	DATE Dec 19	REV
----------------------------	----------------	-----