



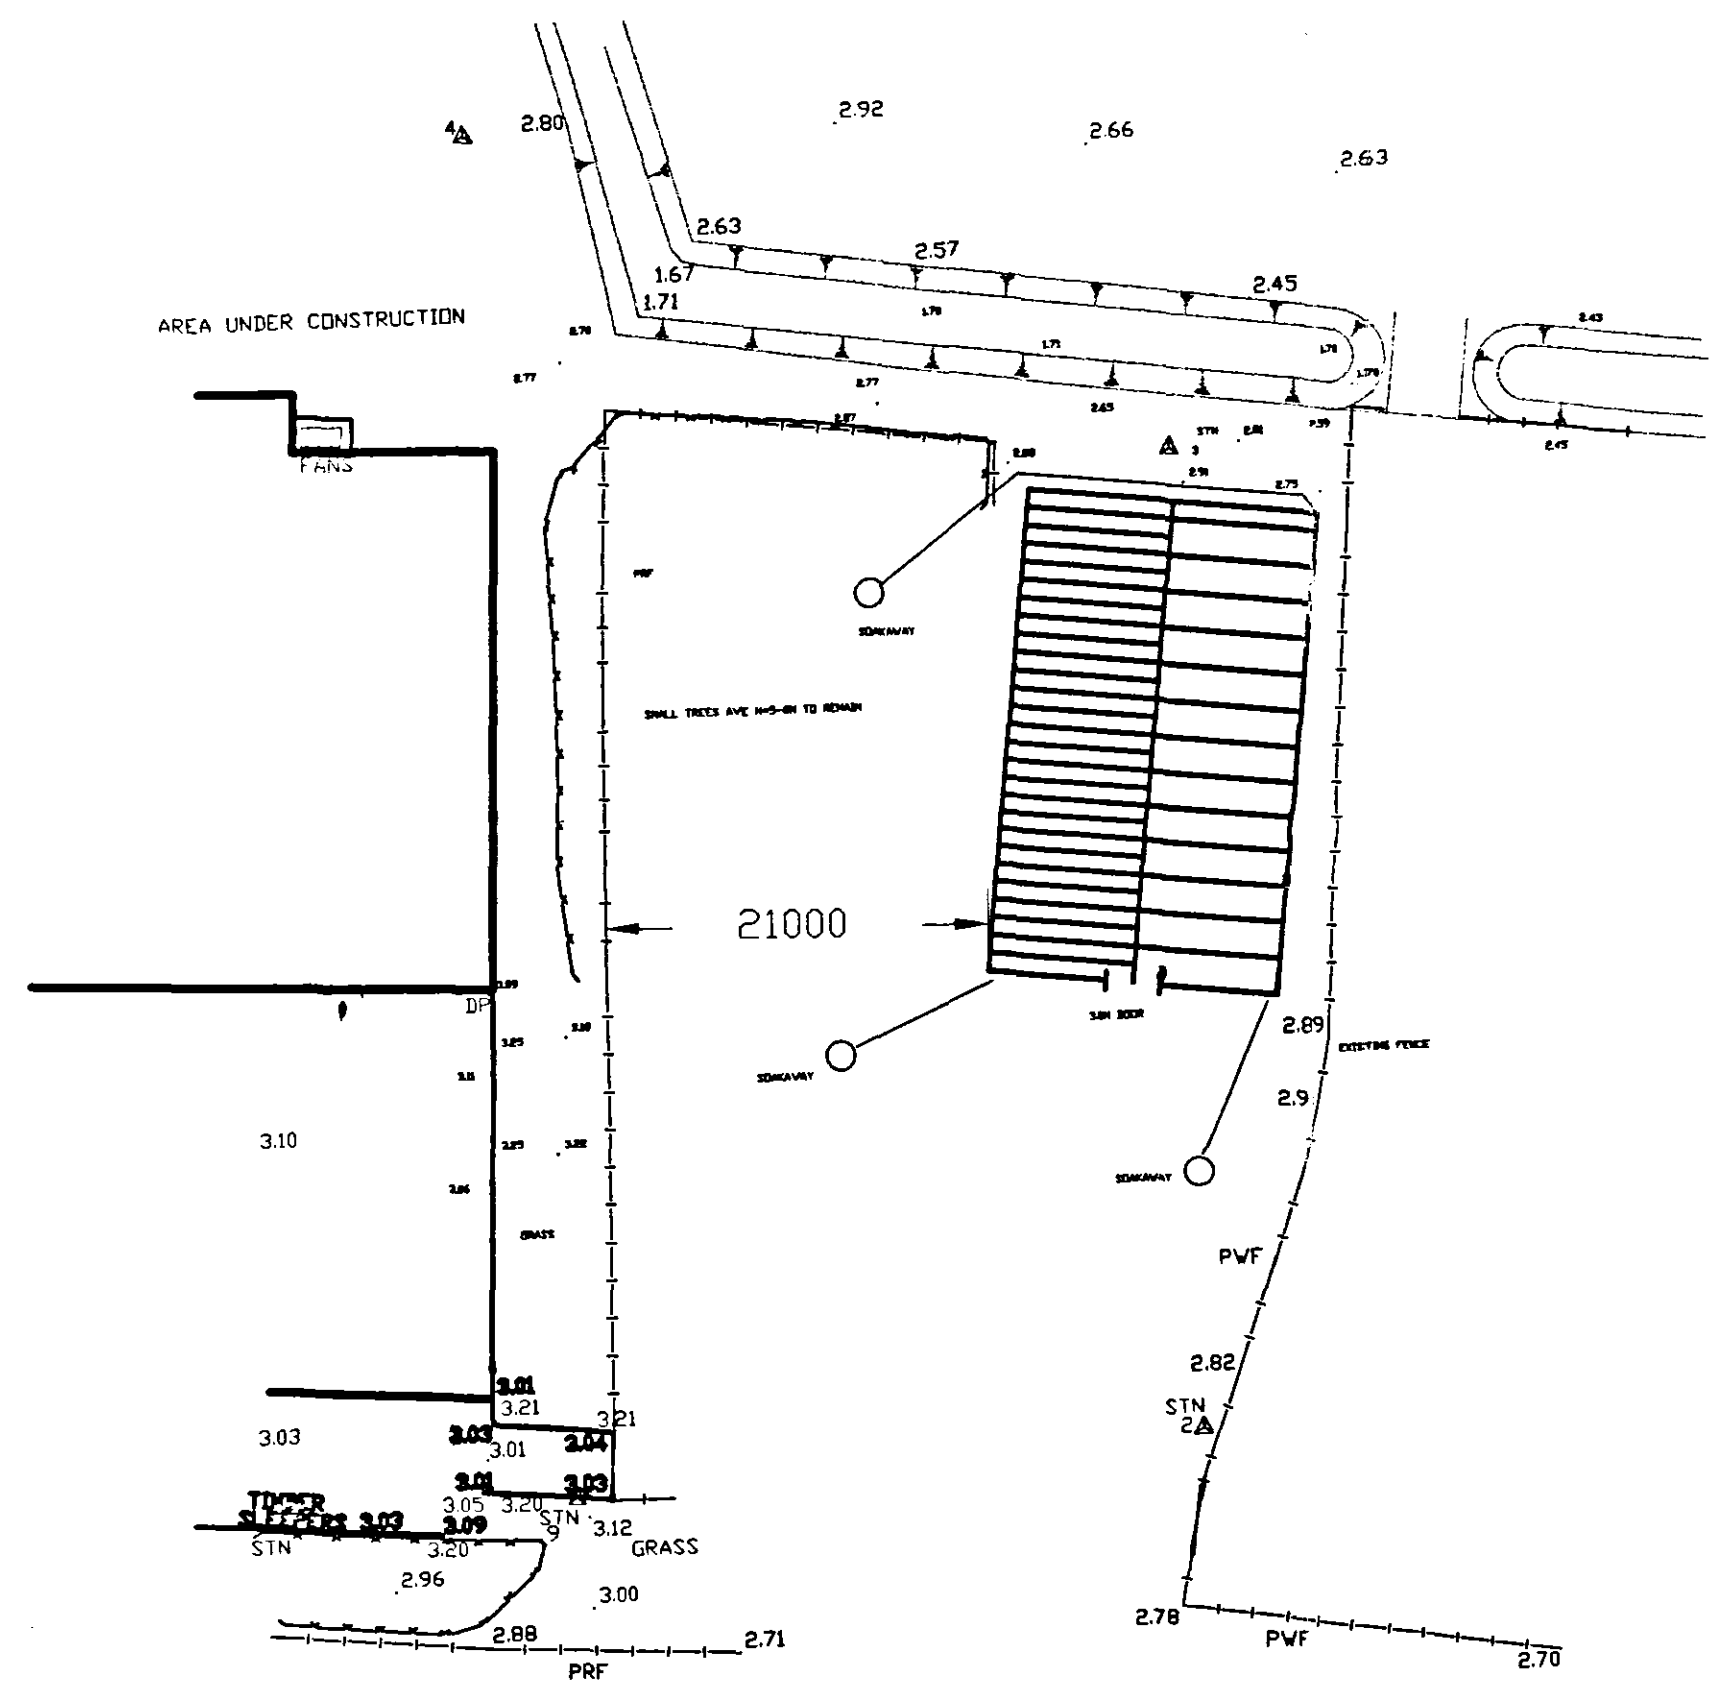

BLOCK PLAN

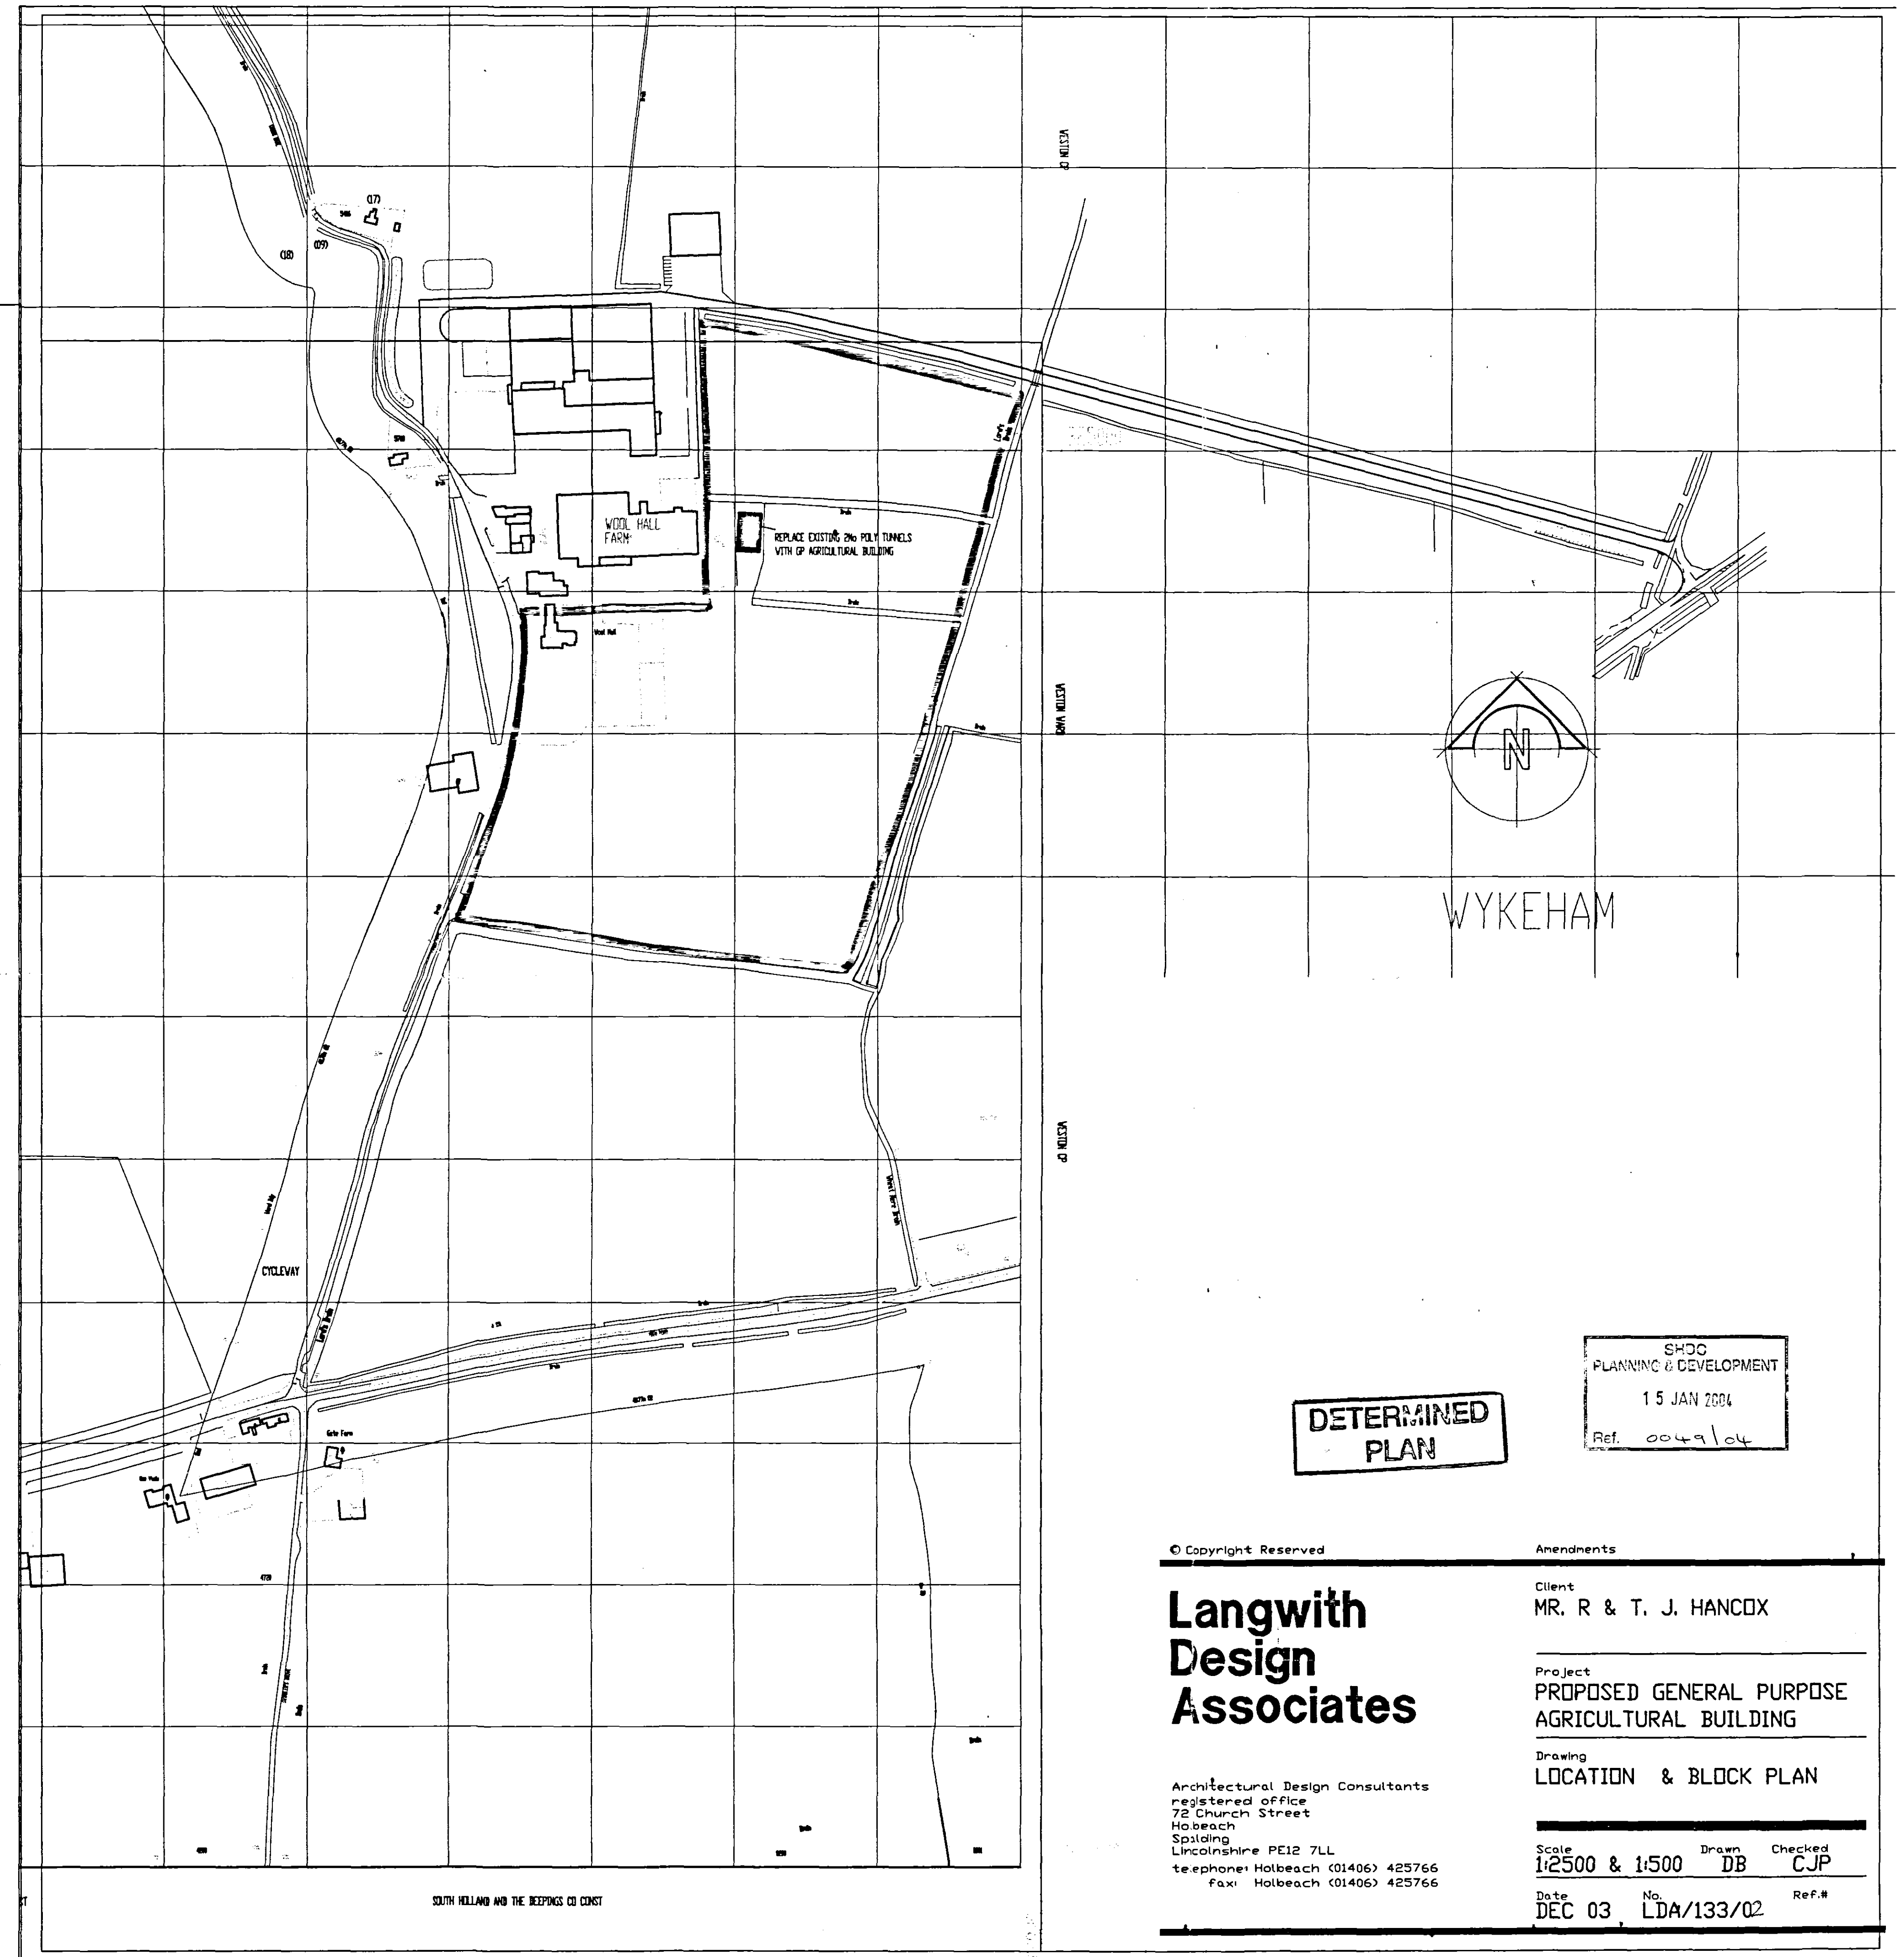

**DETERMINED
PLAN**

SHOG
PLANNING & DEVELOPMENT
15 JAN 2004
Ref. 0049/04

© Copyright Reserved

**Langwith
Design
Associates**

Architectural Design Consultants
registered office
78 Church Street
Holebeach
Spalding
Lincolnshire PE12 7LL
telephone: Holebeach (01406) 425766
fax: Holebeach (01406) 425766

Amendments

Client
MR. R & T. J. HANCOX

Project
PROPOSED GENERAL PURPOSE
AGRICULTURAL BUILDING

Drawing
LOCATION & BLOCK PLAN

Scale
1:2500 & 1:500

Drawn
DB

Checked
CJP

Date
DEC 03

No.
LDA/133/02

Ref.#