



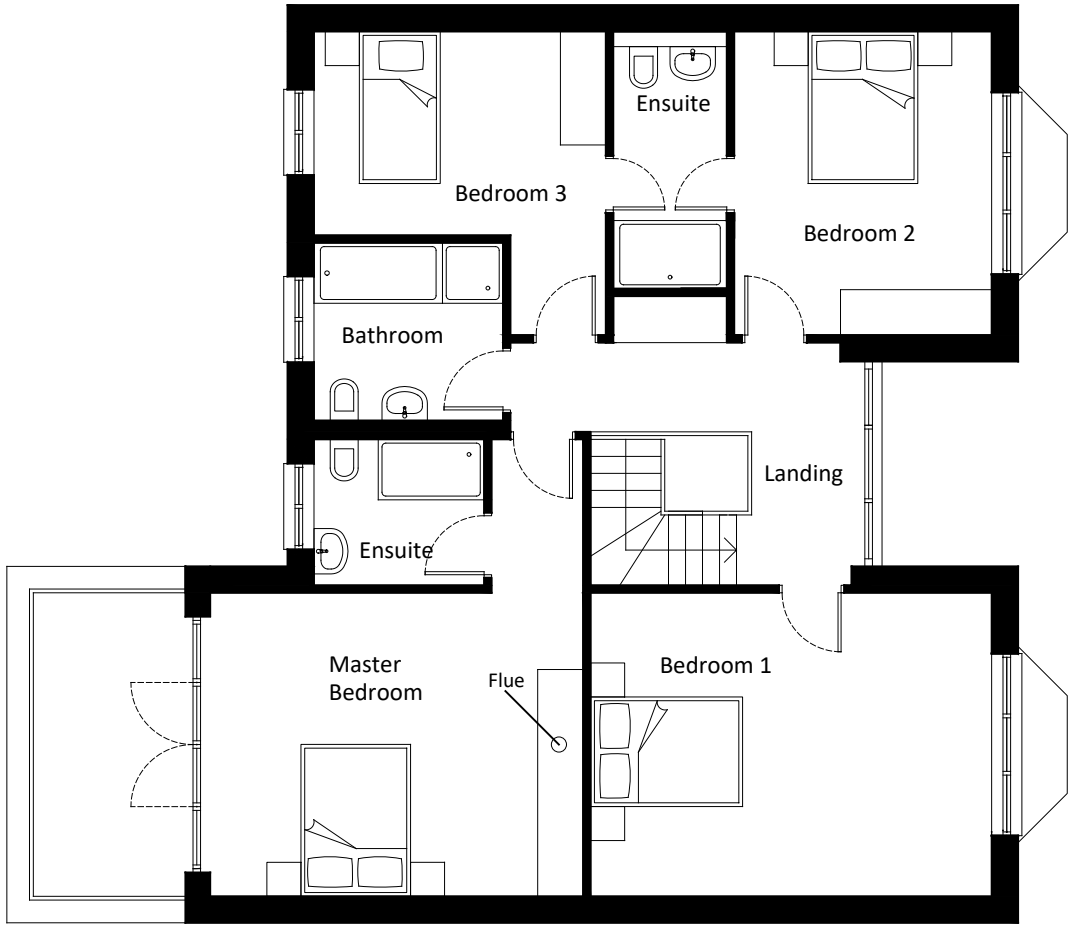


First Floor Plan

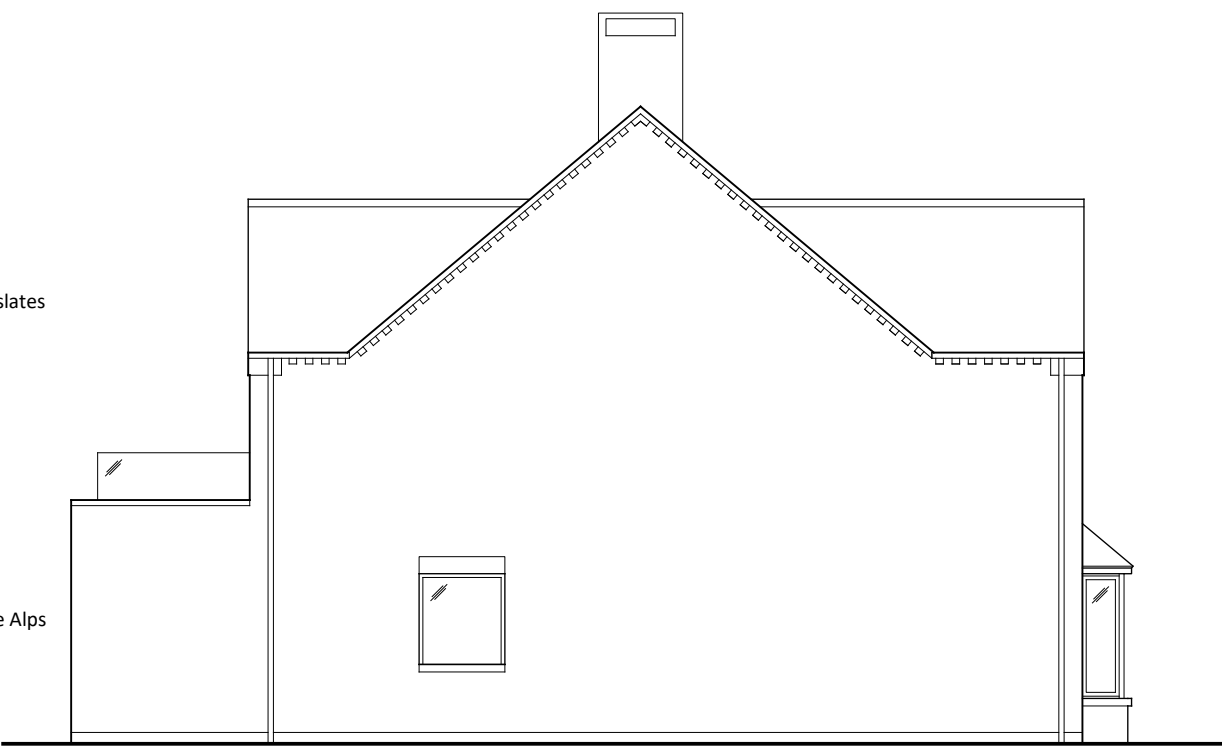


East Elevation




South Elevation

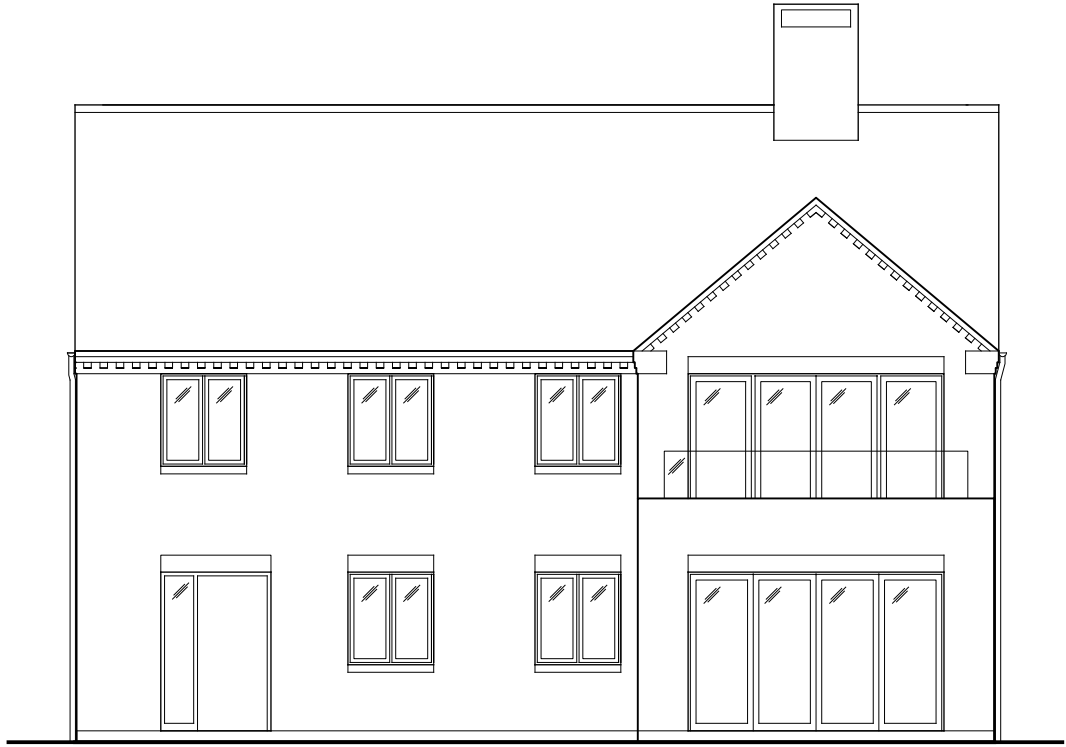

West Elevation

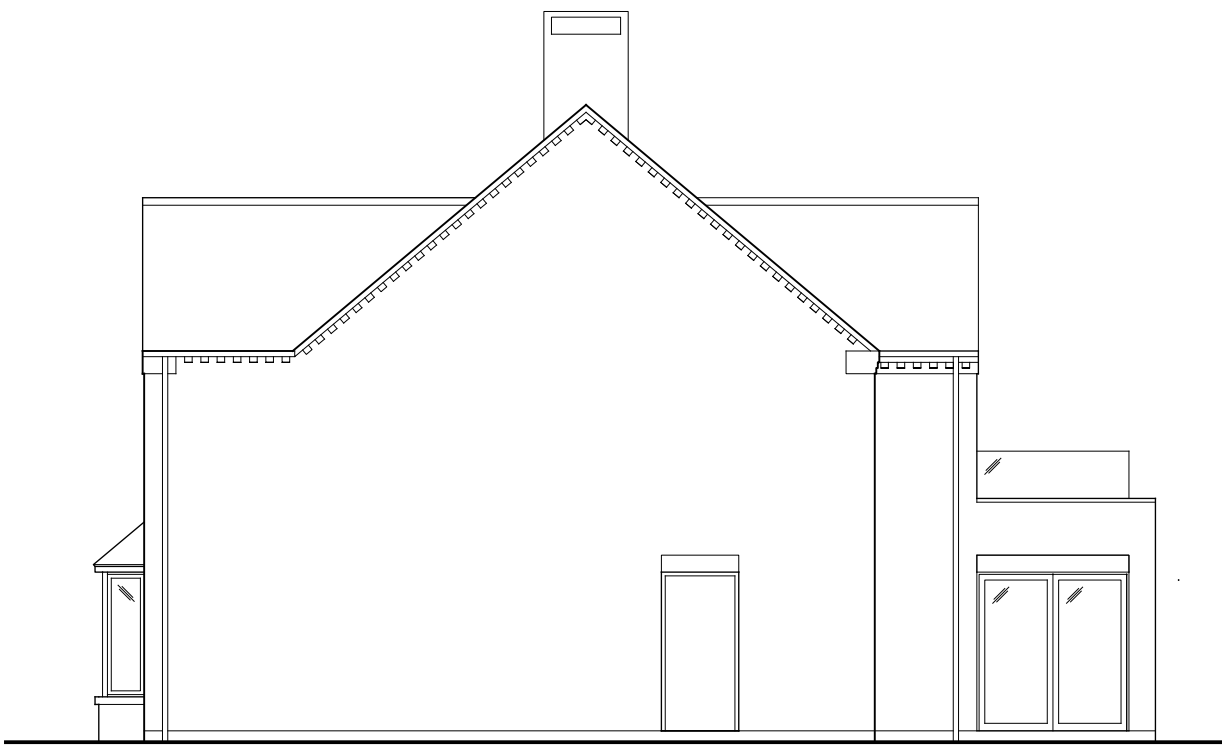

North Elevation

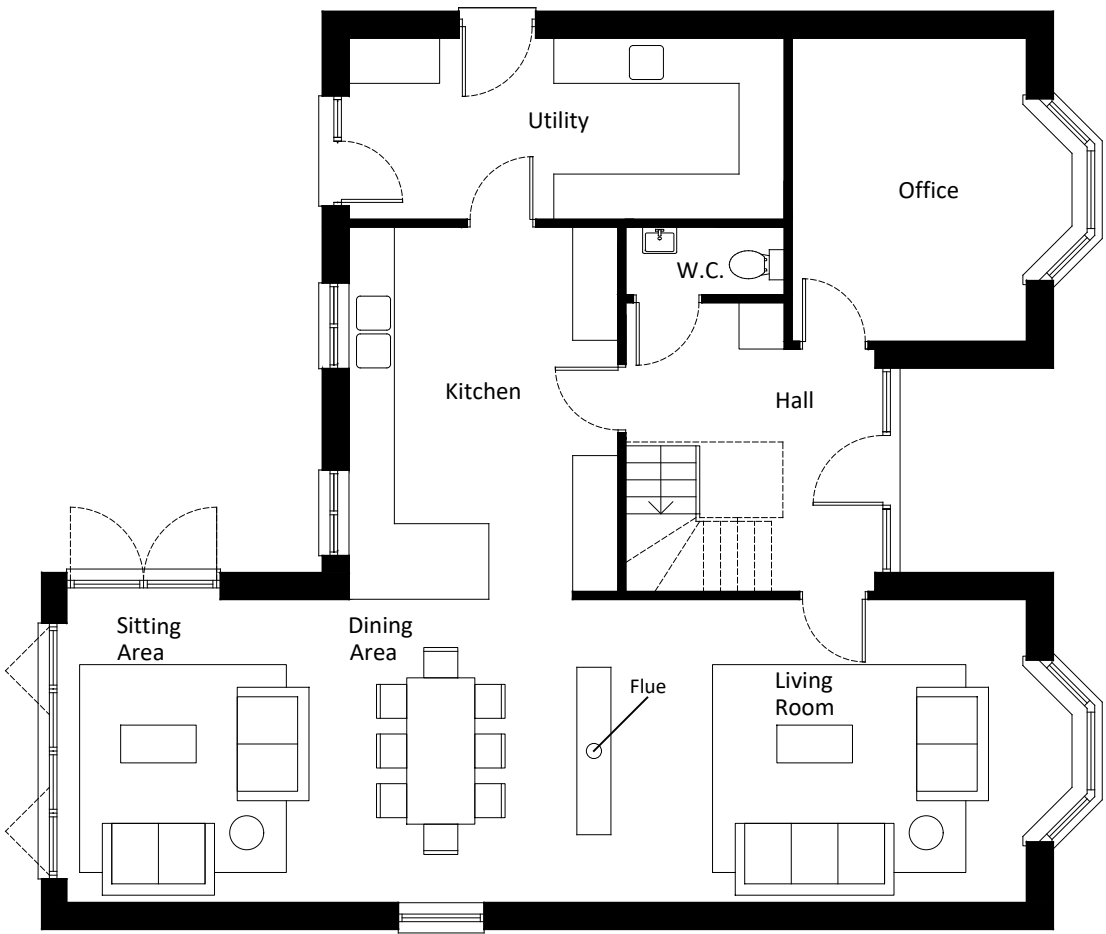

Ground Floor Plan

Notes

Copyright
© Robert Doughty Consultancy Limited.
All rights described in the Copyright, Designs and Patents Act 1988 have been asserted.

Ordnance Survey Map
© Crown Copyright. OS Licence No: AR 100010613.

Dimensions
All dimensions shown are for the purposes of obtaining the relevant planning permission only.

CDM 2015
This drawing is for illustrative purposes and/or obtaining the relevant planning permission only. It should not be used for construction and accordingly, risk identification under the Construction (Design & Management) Regulations 2015 has not been undertaken.

1:100 0 1 2 3 4 5m

Rev	Description	Date
rdc Robert Doughty Consultancy 32 High Street, Helpringham Sleaford, Lincolnshire, NG34 0RA Tel: 01529 421646 Email: admin@rdc-landplan.co.uk Web: www.rdc-landplan.co.uk		
Client Mr & Mrs Goddard		
Project New Dwelling 28 Broad Gate, Weston Hills, Spalding		
Drawing Proposed Plans and Elevations		
Scale @ A2 1: 100		Date 13/12/22
Drawn By NG		Checked By LMS
Job Number 1529-1	Status PL	Purpose of Issue Planning
Drawing No. 1529-1_PL_GA01		Rev —