

See Drawing 293.BT.02

BOUNDARY TREATMENT KEY

- 1.8m close board fence
- 1.8m garden wall
- 1.8m Timber panel fence
- 1.2m horizontal estate railings

C	16.10.2017	EG	Final completed to site engineer drawing
A	05.10.2016	EG	Initial site engineer drawing
DATE	02.03.2016	EG	Final Working Station submitted and issued reviewed / Plan issued unmodified / Plan issued to site on site by the local Working Station
DESCRIPTION	DATE	DESCRIPTION	


CLIENT Seagull Homes

PROJECT Residential development at Small Drove/Dean Close, Weston

DRAWING Boundary Treatment Plan 1 of 5

SCALE 1:200 @ A1 DRAWN EG DATE 16.10.2017

STUDIO 11 ARCHITECTURE LTD THE BOATHOUSE, MARQUEE SQUARE, NINE PARADE, WISBECH, CAMBRIDGESHIRE, PE13 3BH
T: 01948 467359 E: design@studio11architecture.co.uk W: www.studio11architecture.co.uk
OFFICES: THE SPARKHOUSE, LINCOLN, LINCOLNSHIRE LN7 5TS THE BOATHOUSE, WISBECH, CAMBRIDGESHIRE PE13 3BH
FETTERLINE INNOVATION CENTRE, HERTFORD, HERTFORDSHIRE SG10 1JQ

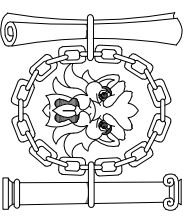

Chartered Institute of
Architectural Technologists

Measurement for: 77mm (3 inches) scale of the drawing (100mm)



293.BT.01