


See Drawing 293.BT.03

See Drawing 293.BT.04


See Drawing 293.BT.05

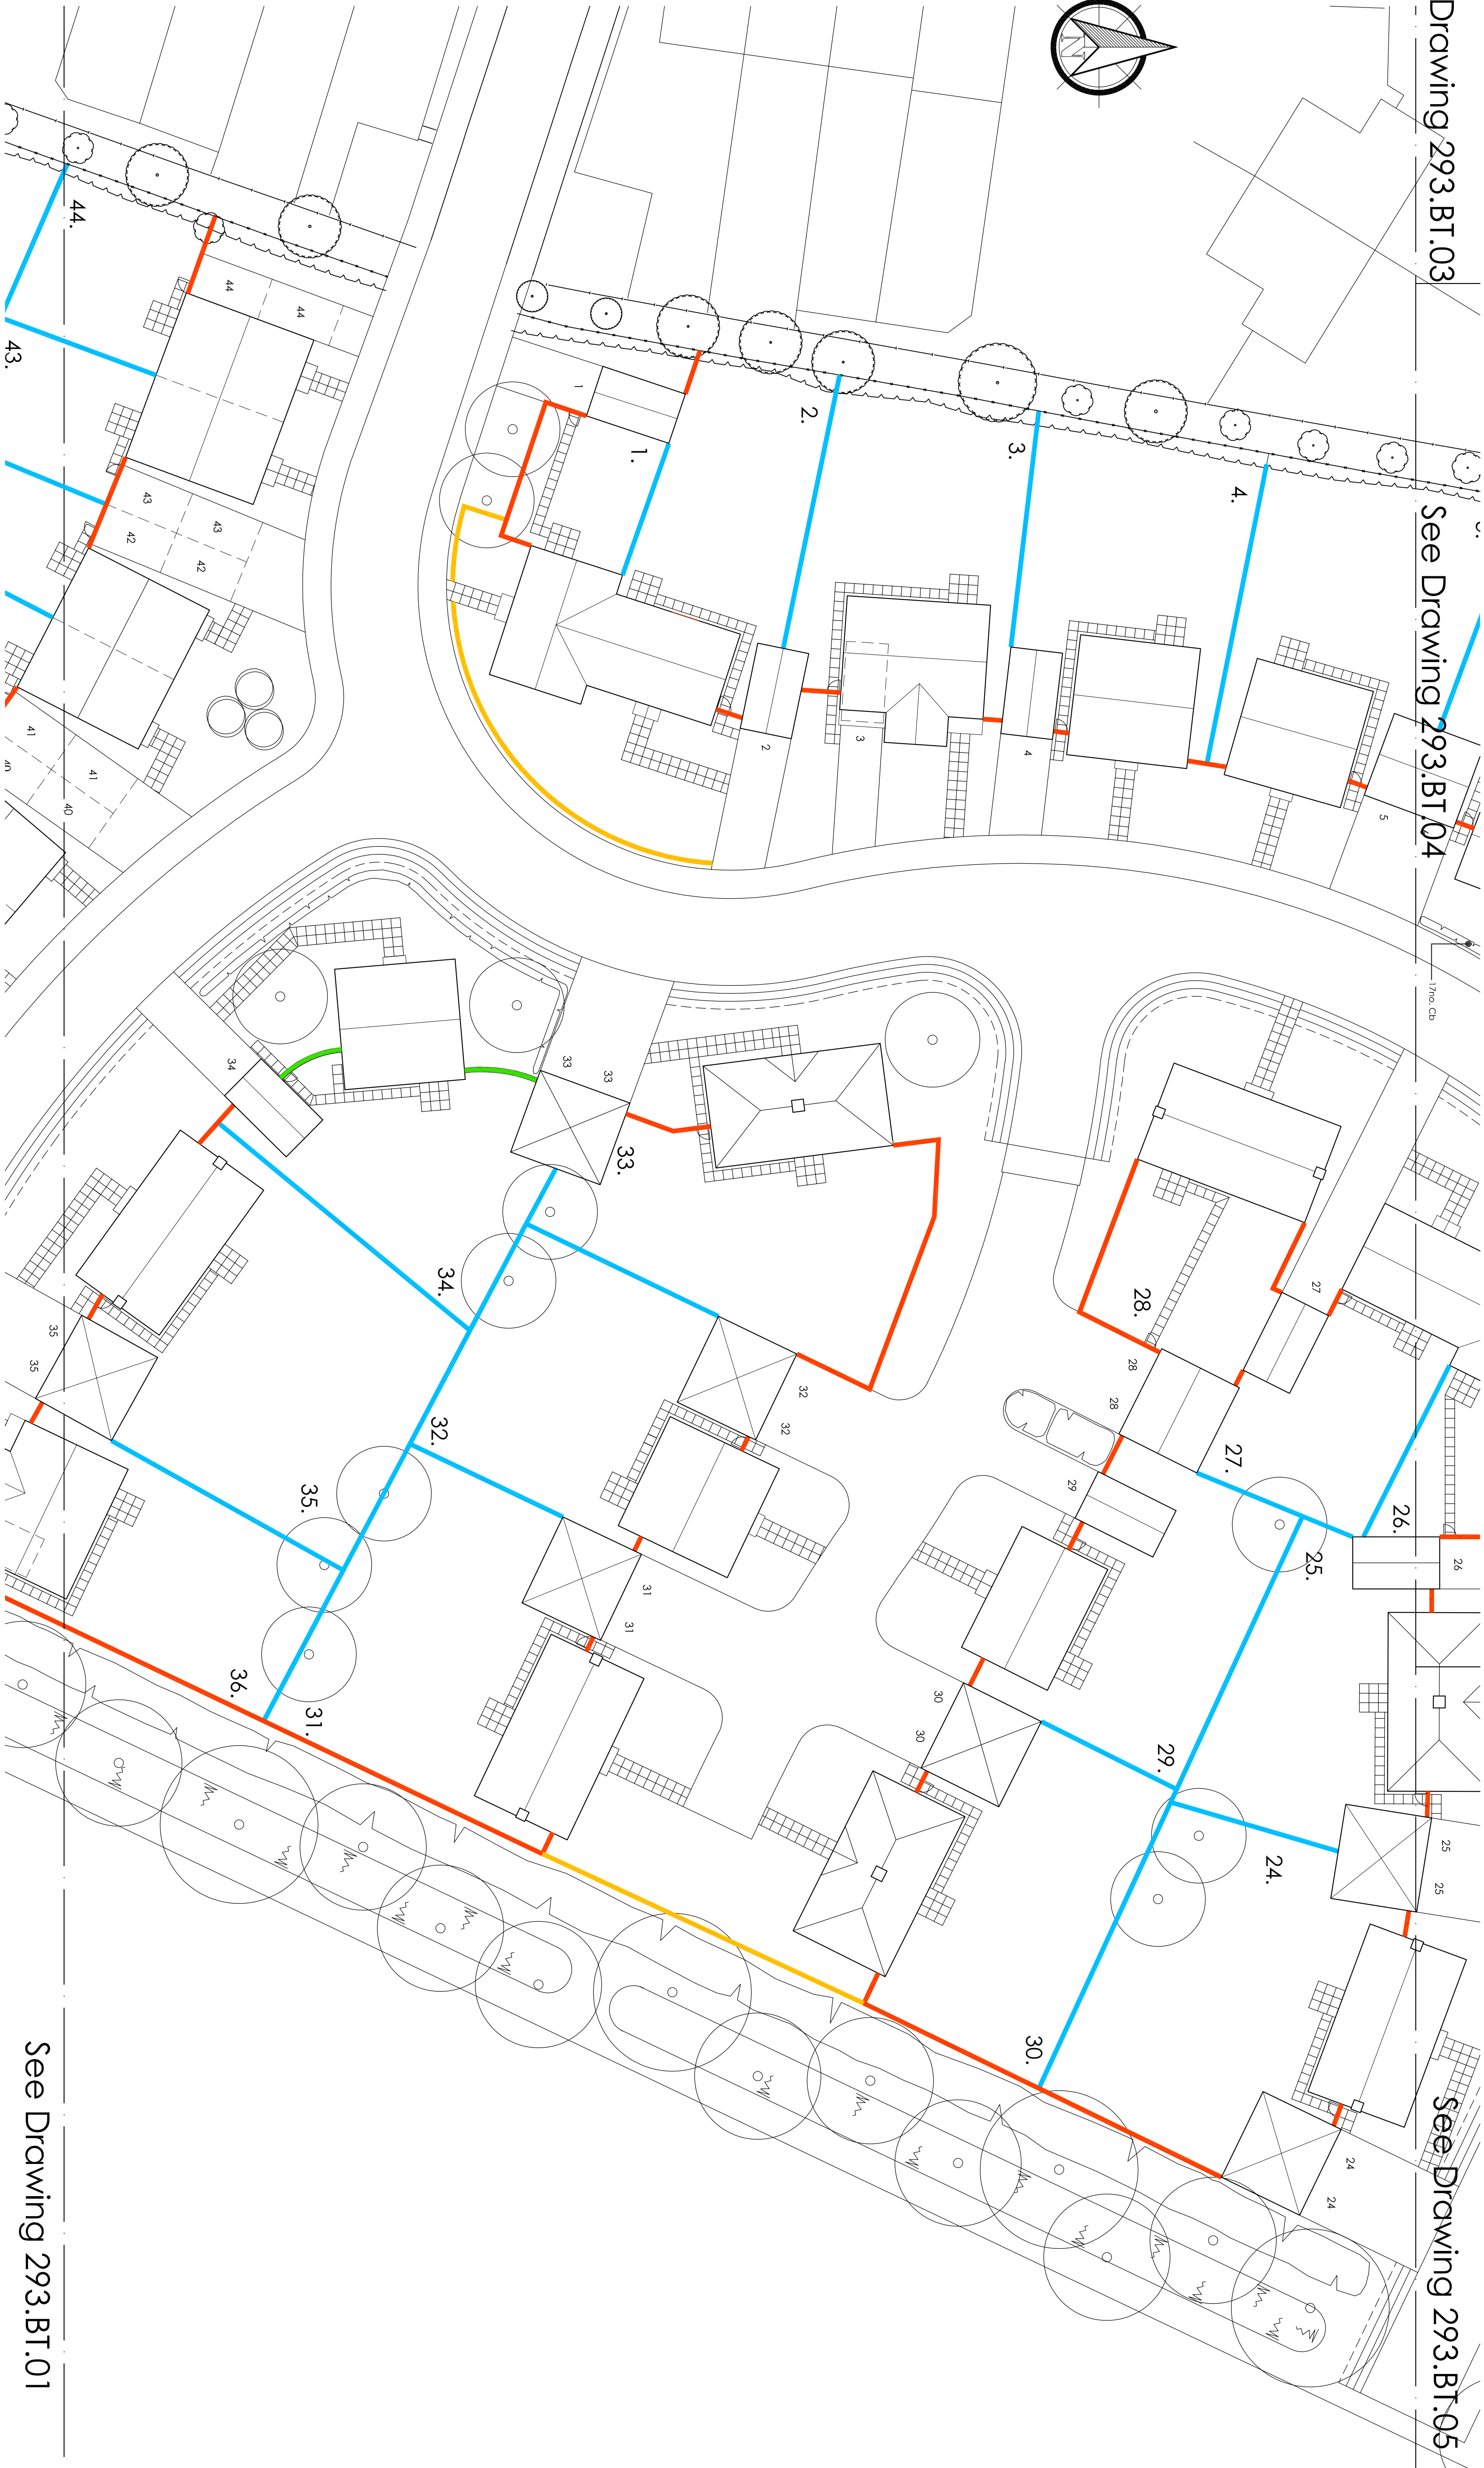

See Drawing 293.BT.01

BOUNDARY TREATMENT KEY

- 1.8m close board fence
- 1.8m garden wall
- 1.8m Timber panel fence
- 1.2m horizontal estate railings

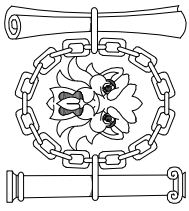

Chartered Institute of
Architectural Technologists

Measurement for this plan is taken in accordance with the measurement standards.

DATE	16.10.2017	BY	EG	FOR	UNIVERSITY OF WESTMINSTER
DATE	08.12.2018	BY	EG	FOR	UNIVERSITY OF WESTMINSTER
DATE	16.10.2017	BY	EG	FOR	UNIVERSITY OF WESTMINSTER

CLIENT Seagull Homes

PROJECT Residential development at Small Drove/Dean Close, Weston

DRAWING Boundary Treatment Plan 2 of 5

SCALE 1:200 @ A1 DRAWN EG DATE 16.10.2017

STUDIO 11 ARCHITECTURE LTD THE BOATHOUSE MARQUEE SQUARE, NINE PARADE, WIMBORNE, CAMBRIDGESHIRE, PE13 3BH
T: 01948 467289 E: design@studio11architecture.co.uk W: www.studio11architecture.co.uk
OFFICE: THE SPARKHOUSE, LINCOLN, LINCOLNSHIRE, LN7 7TS THE BOATHOUSE, WIMBORNE, CAMBRIDGESHIRE, PE13 3BH
FESTIVALE INNOVATION CENTRE, HERFORD, SHROPSHIRE, HU10 1JL



293.BT.02