


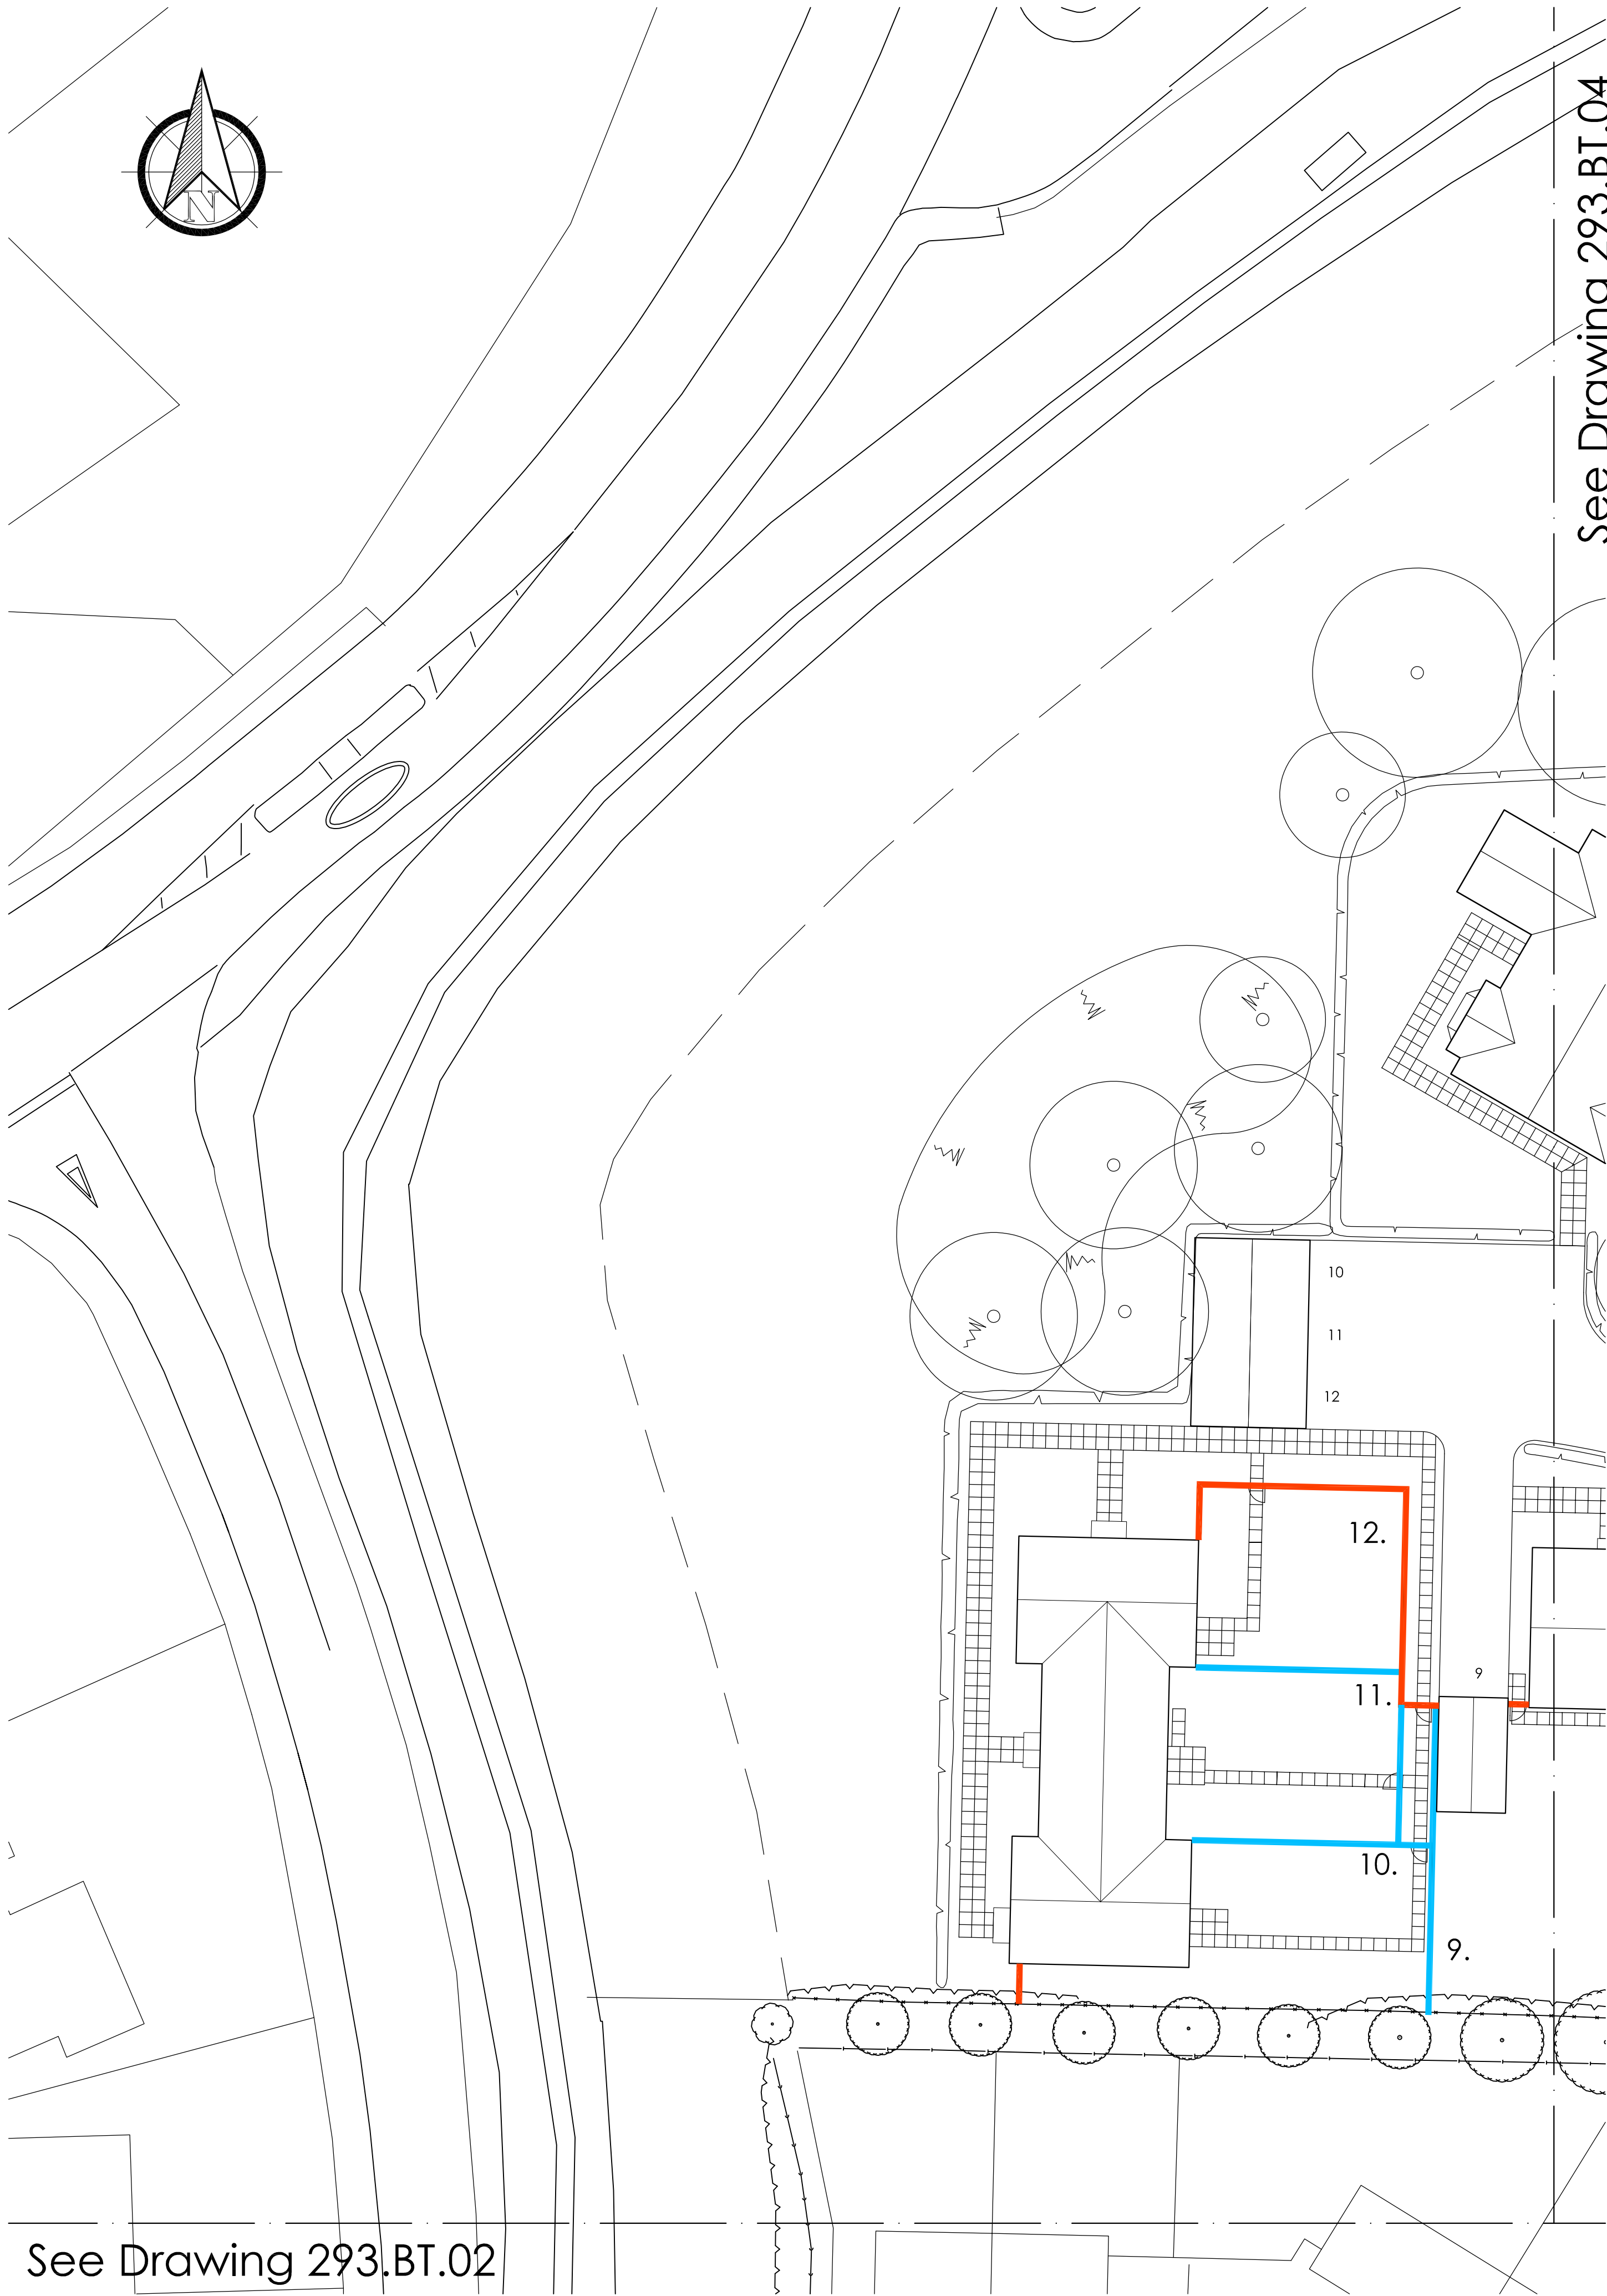

BOUNDARY TREATMENT KEY

- 1.8m close board fence
- 1.8m garden wall
- 1.8m Timber panel fence
- 1.2m horizontal estate railings

B	15.01.2019	BCP	Layout amended to client engineers drawings.
A	05.12.2018	BCP	Boundary treatments amended.
REVISION	DATE	DRAWN	DESCRIPTION

CLIENT	Seagate Homes
PROJECT	Residential development at Small Drive/Dean Close, Weston
DRAWING	Boundary Treatment Plan 3 of 5

SCALE	1:200 @ A1	DRAWN	EG	DATE	16.10.2017
-------	------------	-------	----	------	------------