


See Drawing 293.BT.03

See Drawing 293.BT.05

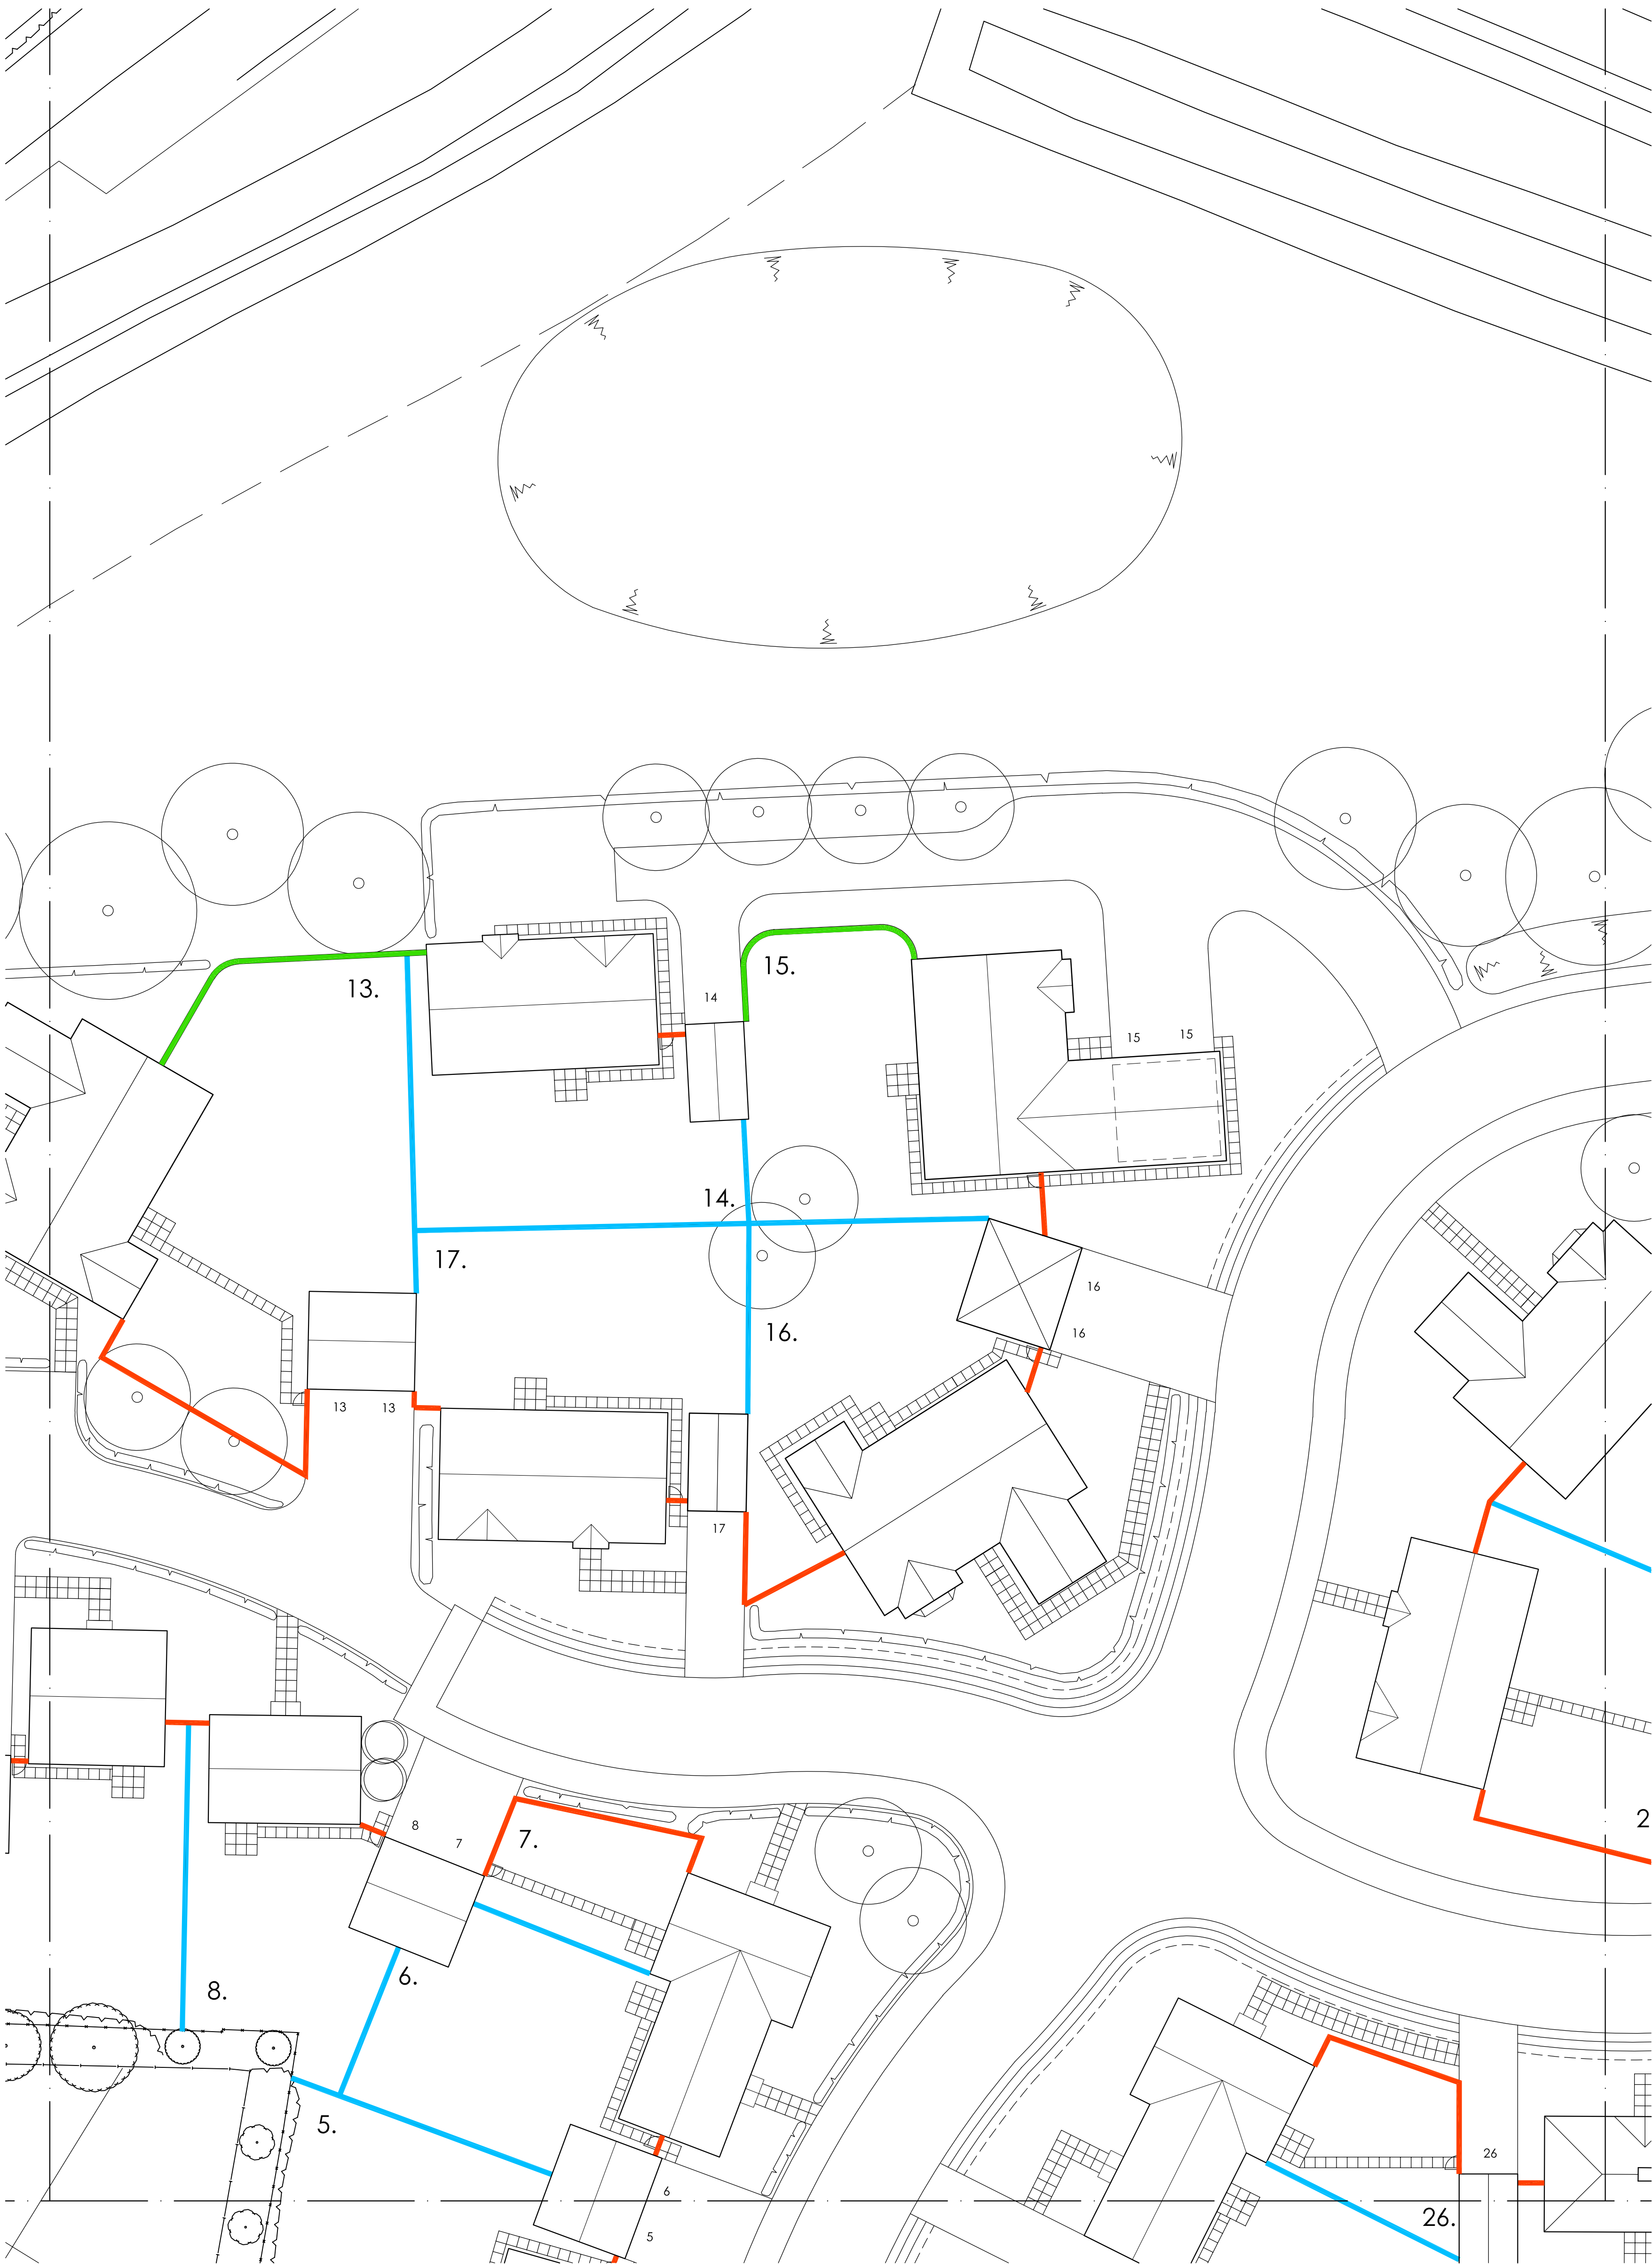

See Drawing 293.BT.02

BOUNDARY TREATMENT KEY

- 1.8m close board fence
- 1.8m garden wall
- 1.8m Timber panel fence
- 1.2m horizontal estate railings