


See Drawing 293.BT.04

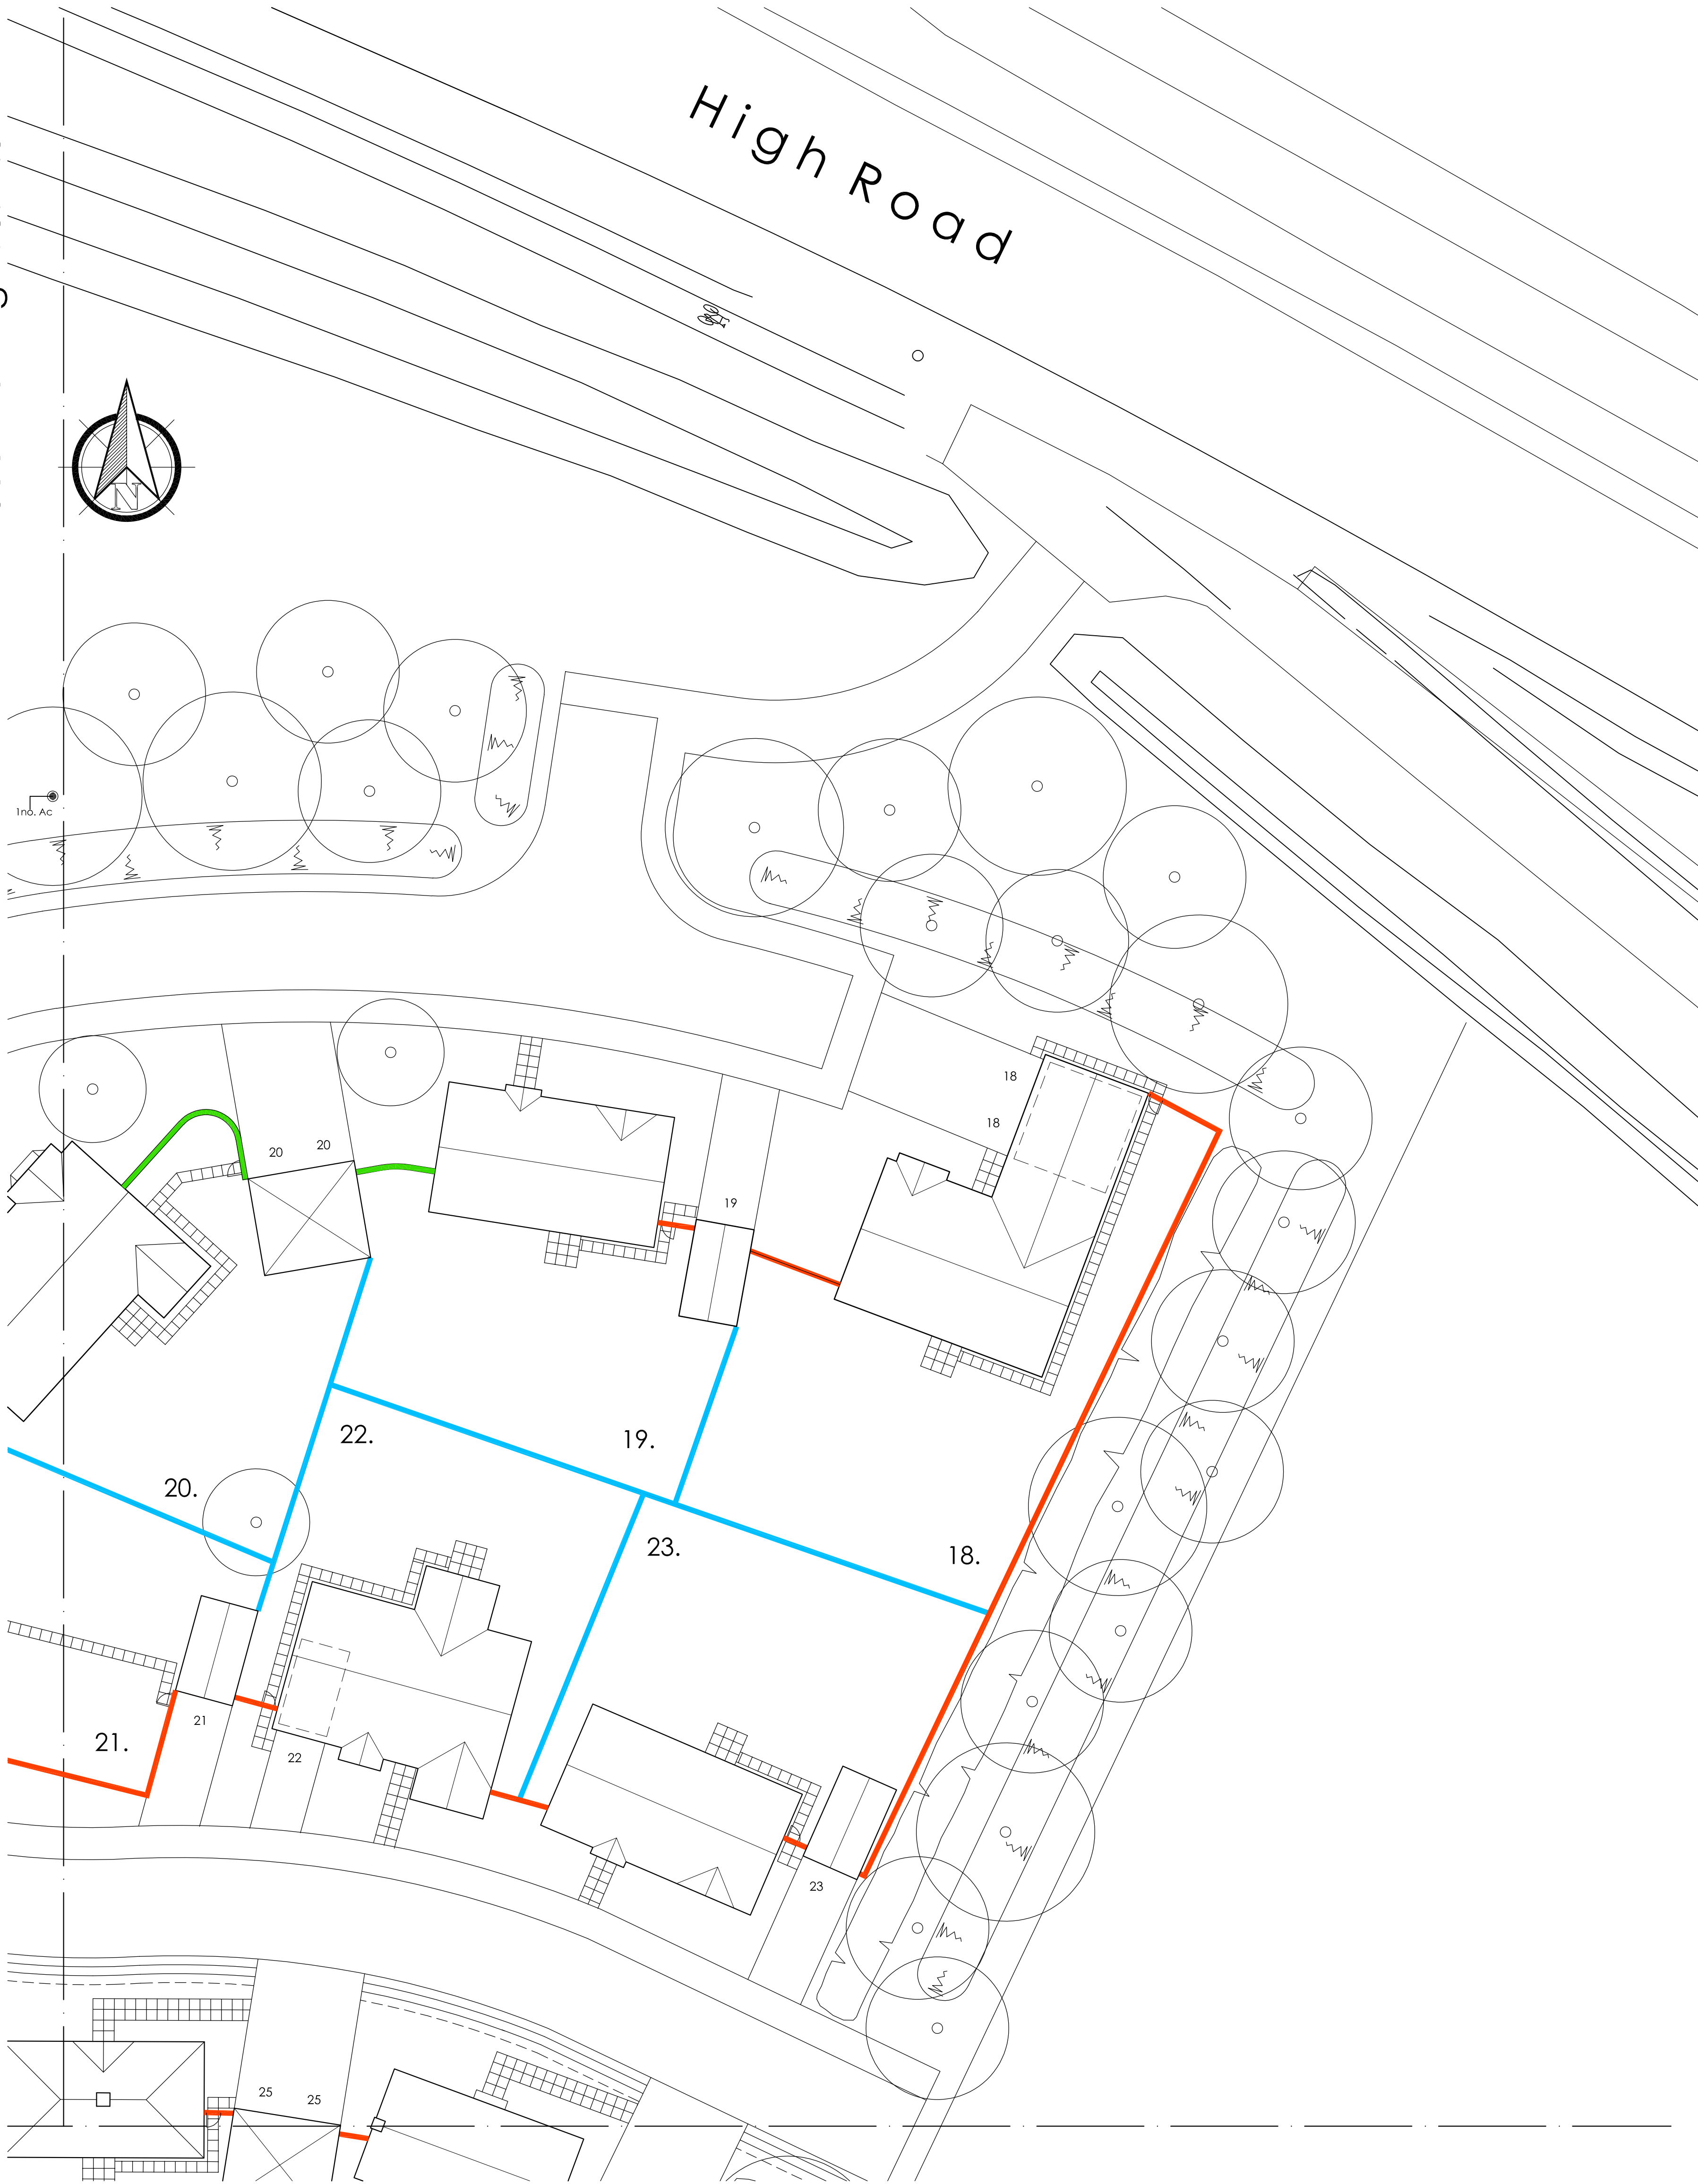

See Drawing 293.BT.02

BOUNDARY TREATMENT KEY

- 1.8m close board fence
- 1.8m garden wall
- 1.8m Timber panel fence
- 1.2m horizontal estate railings

|          |            |       |                                                                                 |
|----------|------------|-------|---------------------------------------------------------------------------------|
| C        | 15.01.2019 | BCP   | Layout amended to client engineers drawings.                                    |
| B        | 05.12.2018 | BCP   | Boundary treatments amended.                                                    |
| A        | 02.03.2018 | BCP   | Plot 20 Pits here moved from front garden to rear garden to avoid street light. |
| REVISION | DATE       | DRAWN | DESCRIPTION                                                                     |

|         |                                                           |
|---------|-----------------------------------------------------------|
| CLIENT  | Seagate Homes                                             |
| PROJECT | Residential development at Small Drive/Dean Close, Weston |
| DRAWING | Boundary Treatment Plan 5 of 5                            |

|       |            |       |    |      |            |
|-------|------------|-------|----|------|------------|
| SCALE | 1:200 @ A1 | DRAWN | EG | DATE | 16.10.2017 |
|-------|------------|-------|----|------|------------|