




First Floor Plan

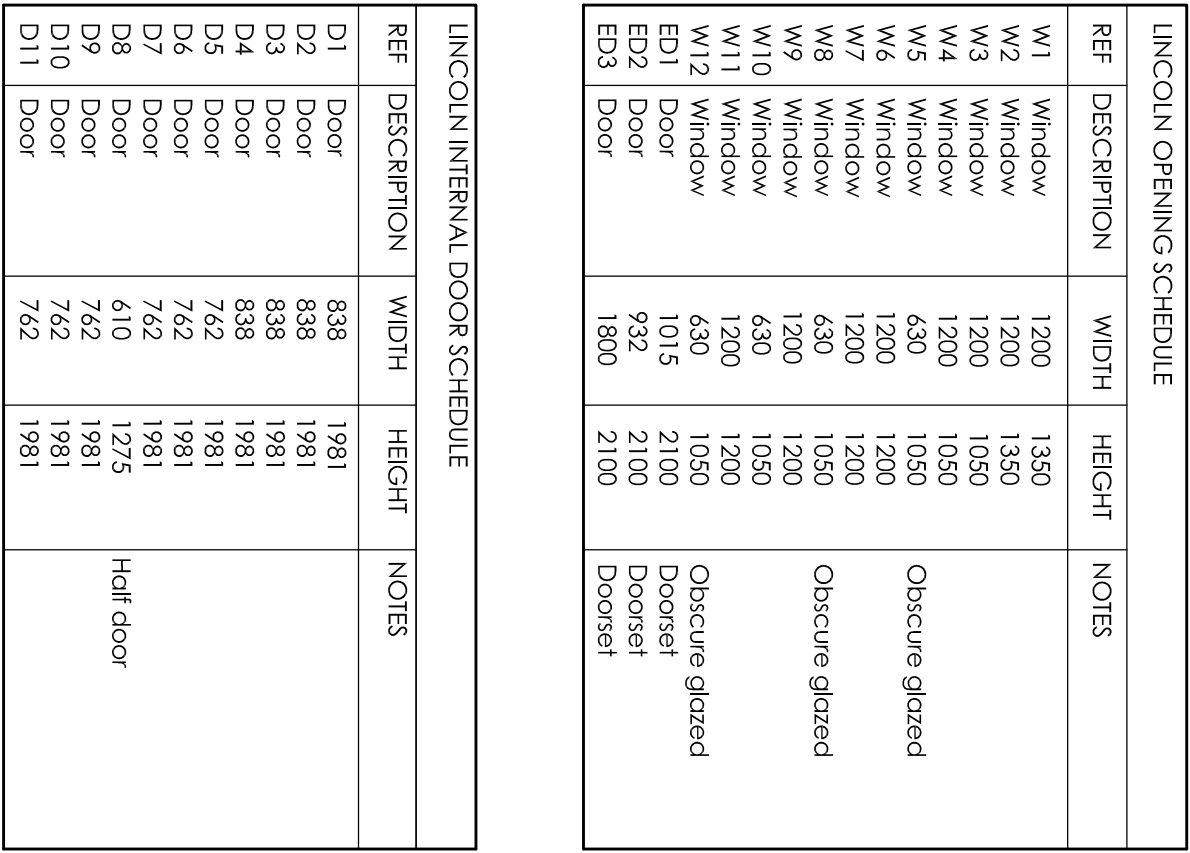

Lincoln
Stair Case
Rise: 203.5
Going: 223
Pitch: 42°

LINCOLN INTERVAL DOOR SCHEDULE			
REF	DESCRIPTION	WIDTH	HEIGHT
D1	Door	838	1961
D2	Door	838	1961
D3	Door	1312	1961
D4	Door	838	1981
D5	Door	762	1981
D6	Door	762	1981
D7	Door	762	1981
D8	Door	610	1275
D9	Door	762	1981
D10	Door	762	1981

Measurement Bar - When printed to the correct scale this line measures 100mm.