




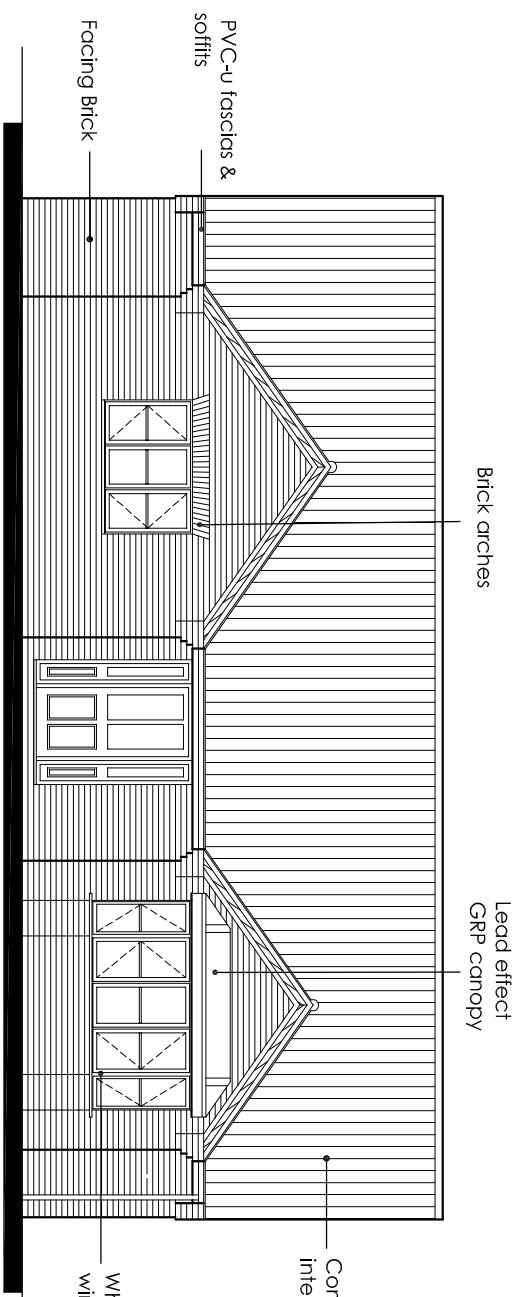


Front Elevation

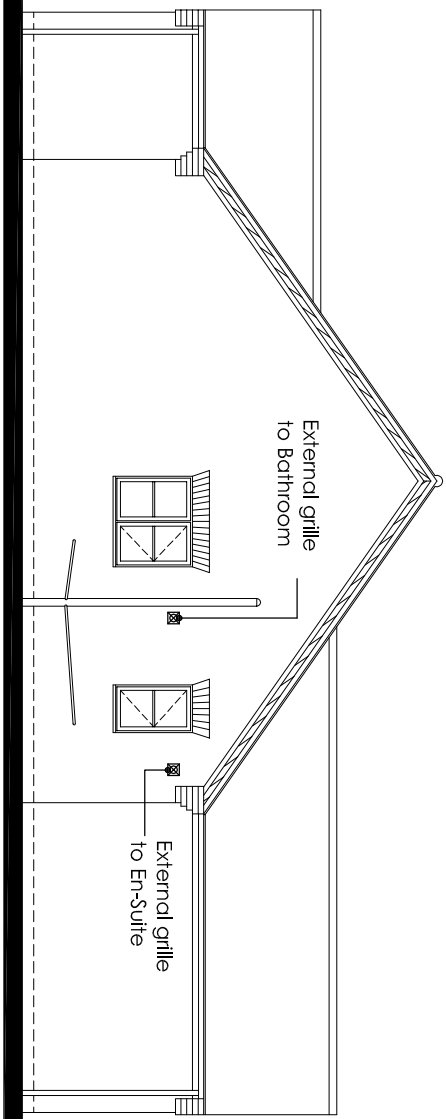


Side Elevation

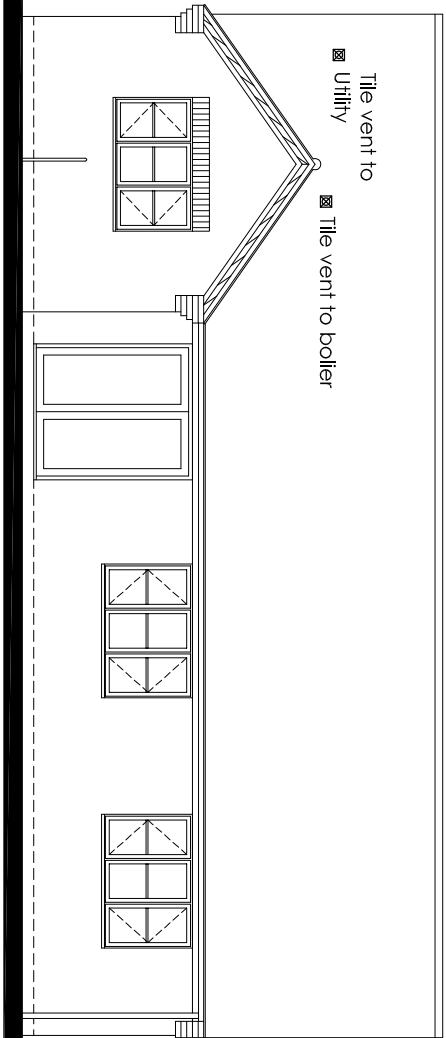


Rear Elevation

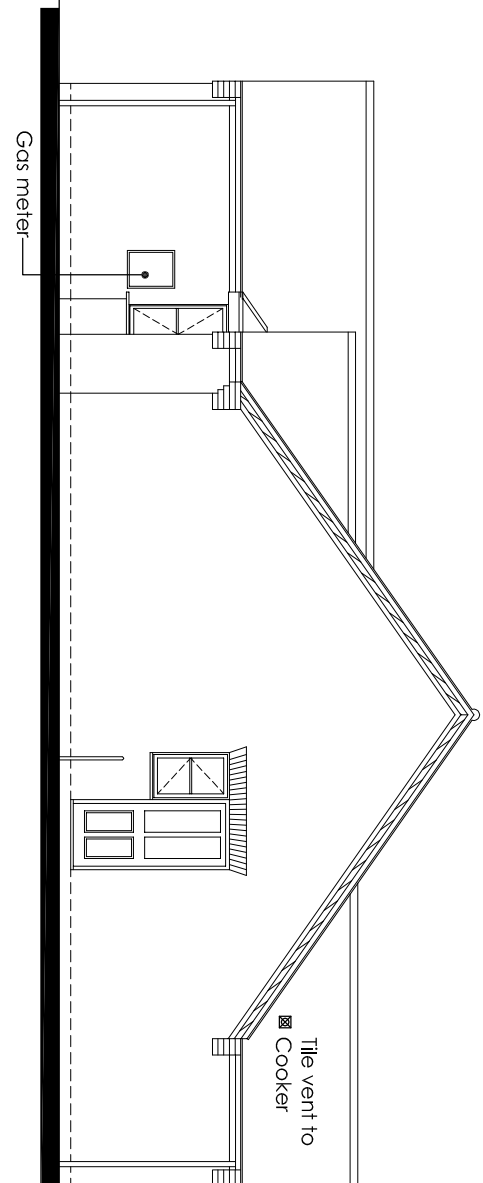

Side Elevation

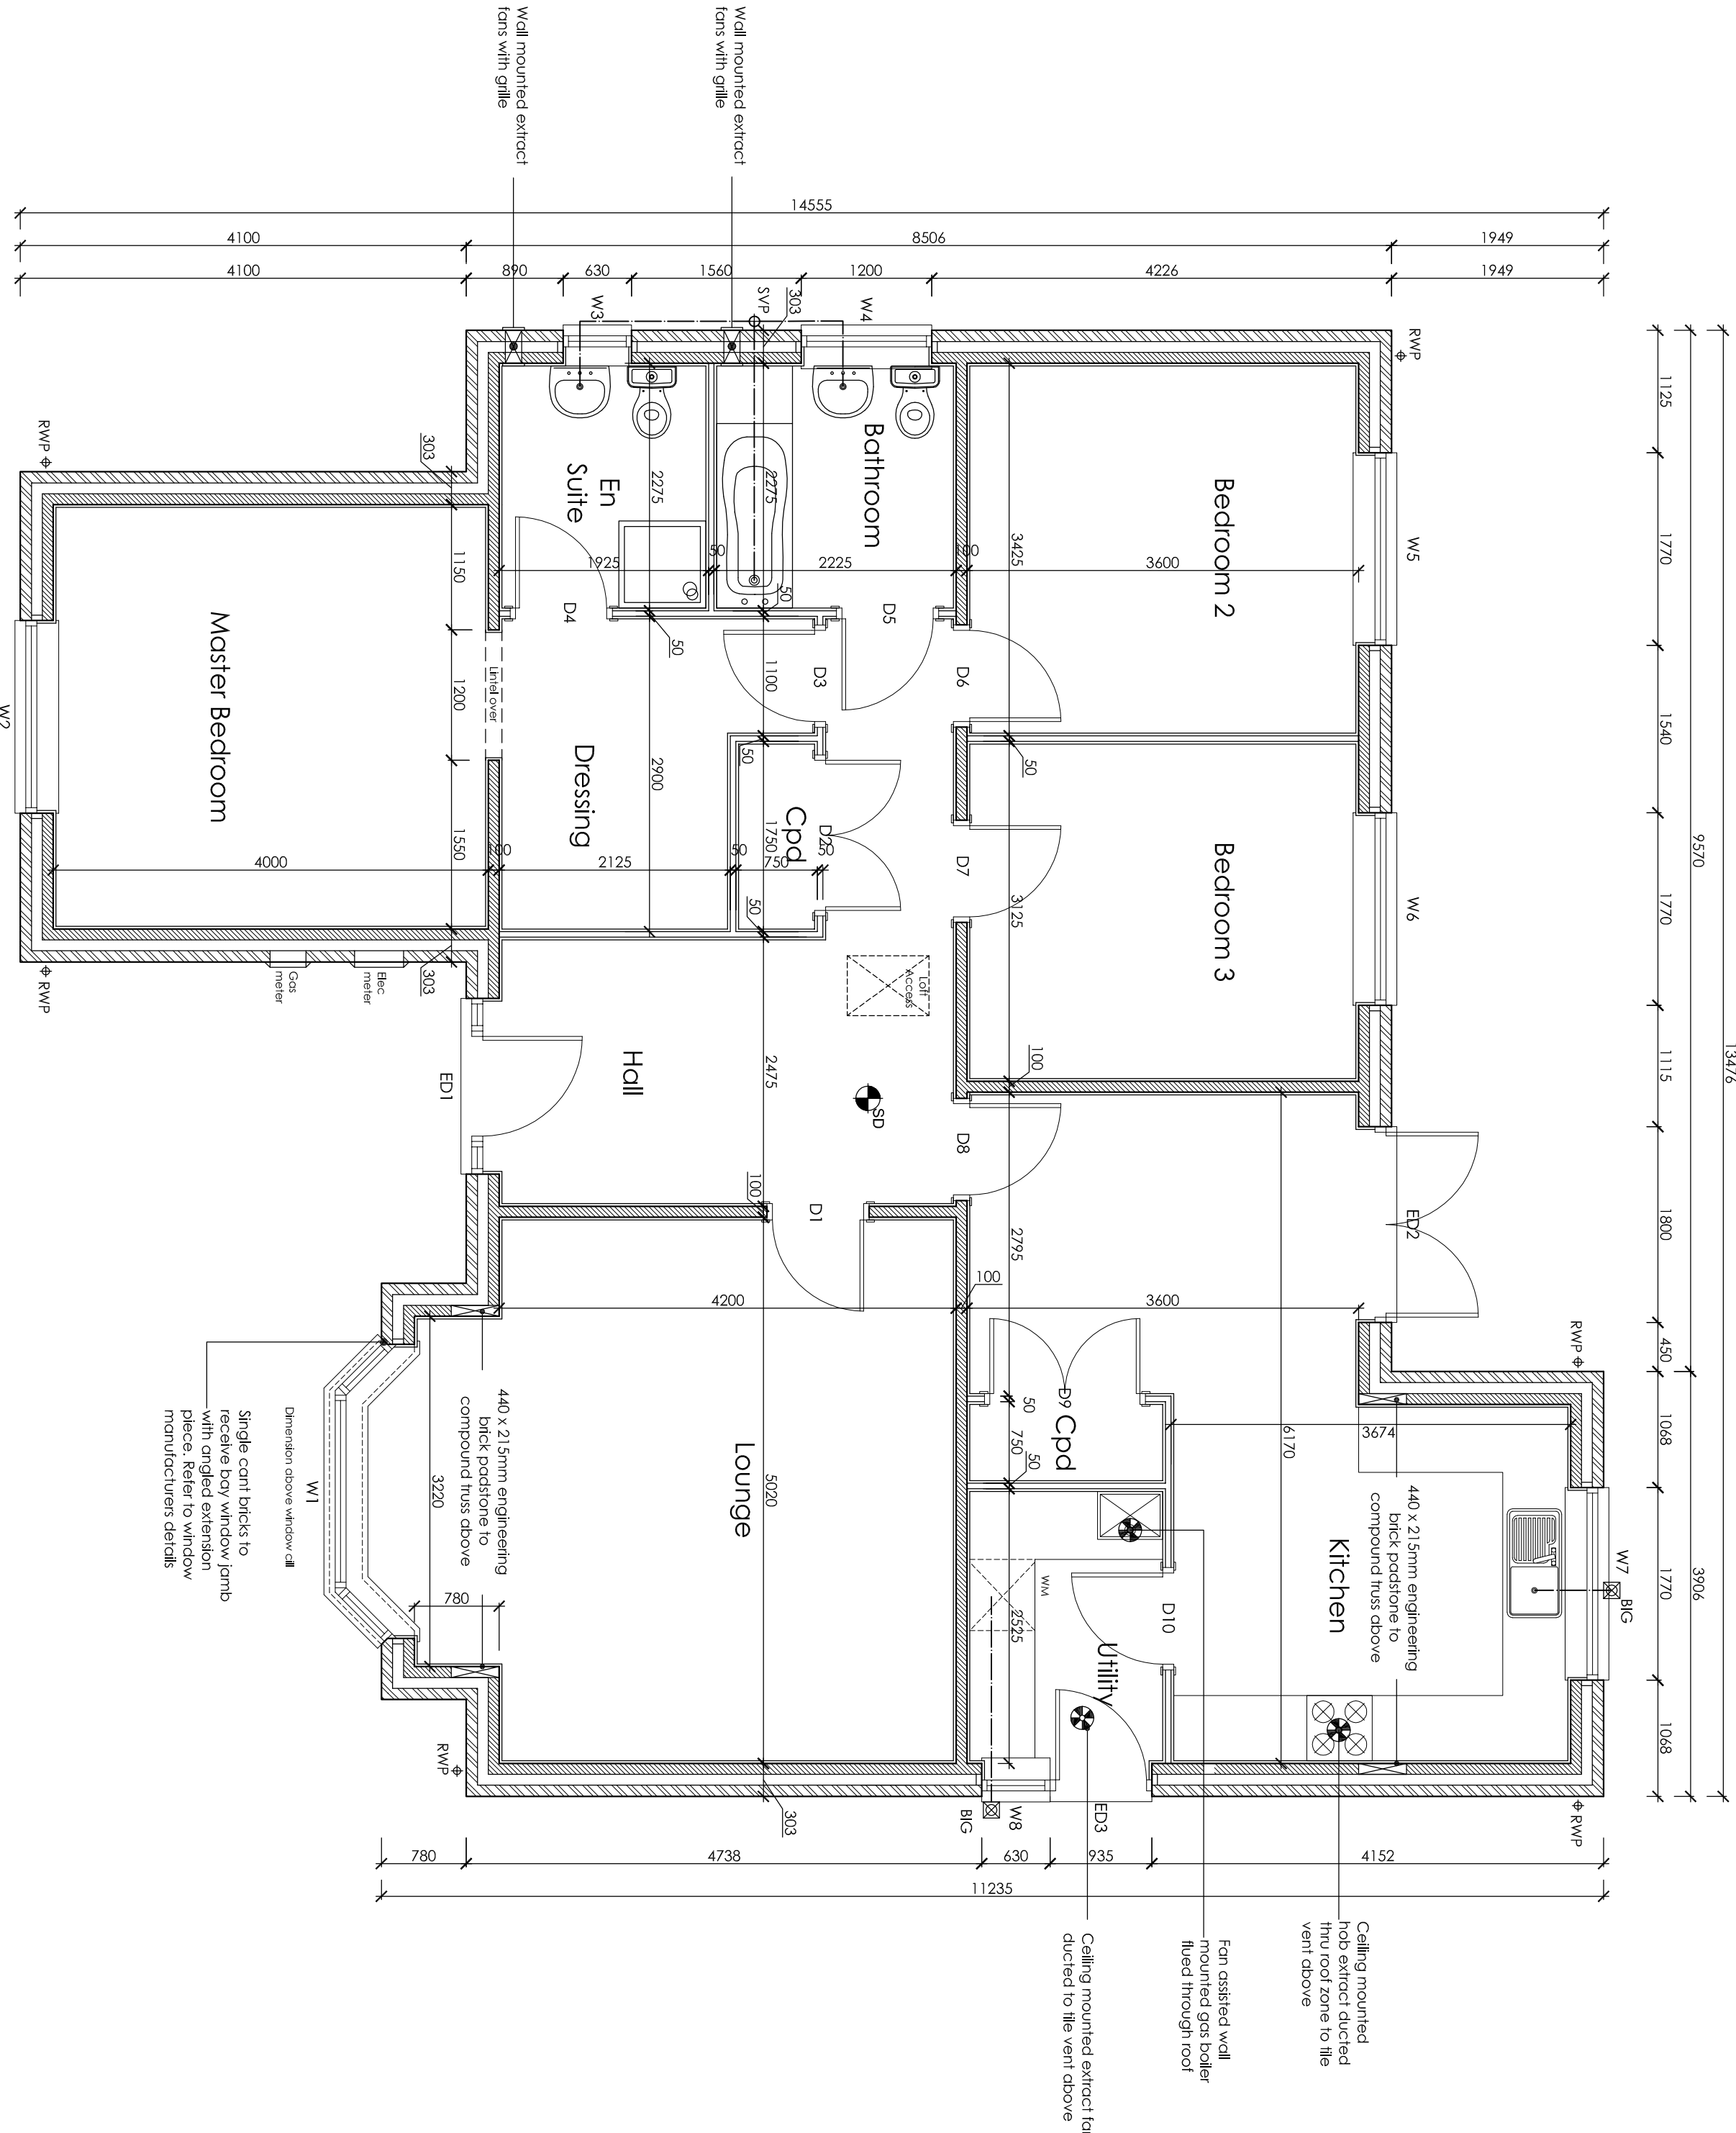

Floor Plan

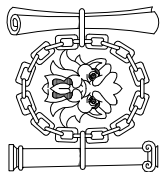

BUILDING REGULATIONS

WORKSHEET	DATE	DRAWN	DISCIPLINE
CLIENT	Seagole Homes Ltd		
PROJECT	Proposed residential development of Small Dove/Dean Close, Weston		
DRAWING	Plot 13		
SCALE	1:100 & 1:50 @ A1	DRAWN	BCP
	DATE	13.10.2017	
STUDIO 11 ARCHITECTURE LTD, THE BOATHOUSE, JARROLD SQUARE, NEW PARKADE, WOBESCH, CAMBRIDGE, CB2 3BH			
T: 017945 467389 E: design@studio11architecture.co.uk W: www.studio11architecture.co.uk			
OFFICES: THE PARADE, LINCOLN LN COMMERCE, DN7 7TS THE BOATHOUSE, WOBESCH, CAMBRIDGE CB2 3BH			
293.Sher.P13.01			

Do not scale directly from this drawing. All discrepancies are to be brought to the attention of the below office.

The copyright in this drawing is owned by studio 11 architecture.

The General Contractor is to check all dimensions on site and report discrepancies to the designer.

All details shown on this drawing, including foundations, are based upon typical site conditions related to the area. No responsibility can be accepted for abnormal conditions which may be discovered during construction, unless reported to the designer, so that design amendments may be considered. Site soil surveys are recommended in respect of foundations to establish specific site conditions before foundation work is undertaken.

The details and information shown herein relating to existing underground drains, main services, cables, etc. and existing structural details, are as obtained by normal survey observation method. Although all reasonable effort has been made, no guarantee can be made or given for the completeness or accuracy of this information.