





Front Elevation

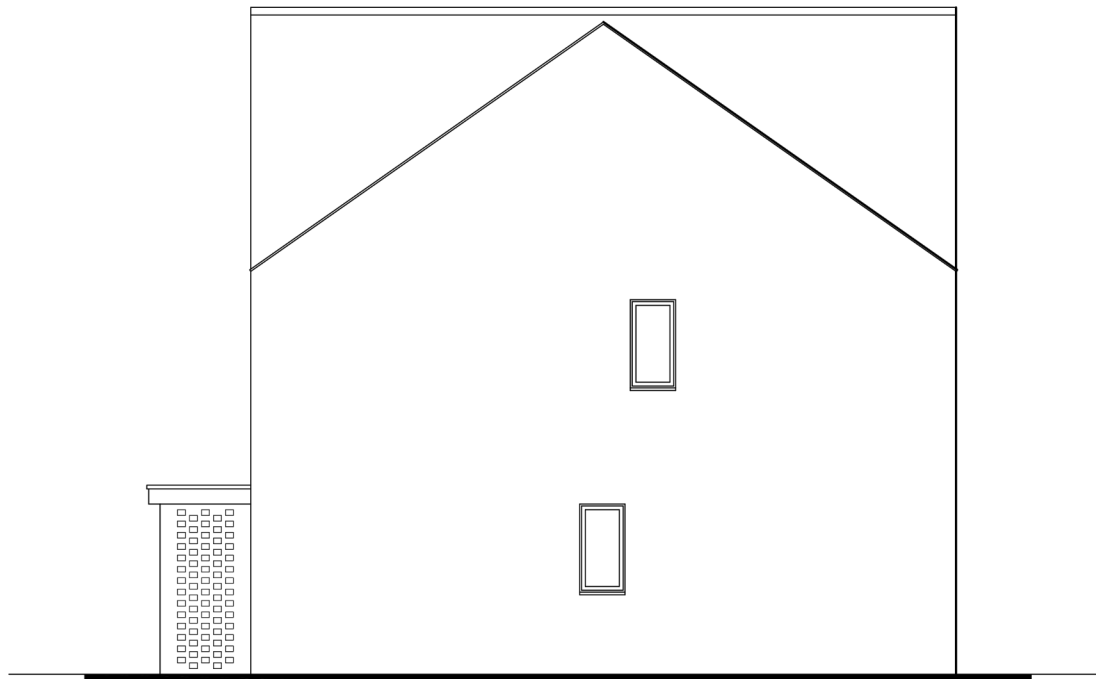


Side Elevation

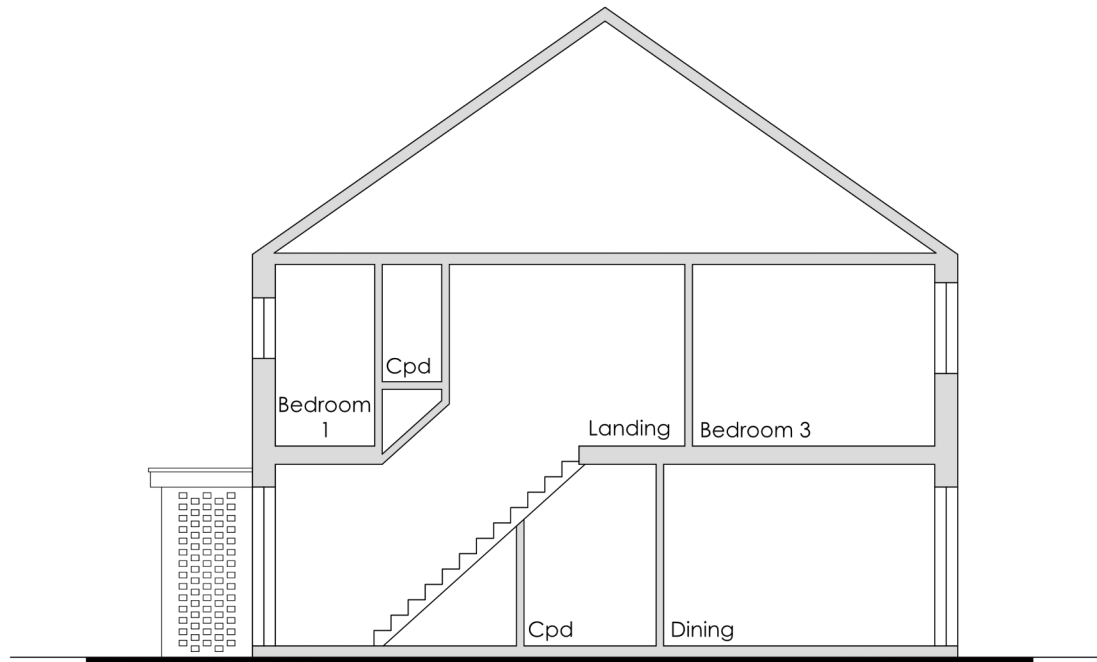

Typical Section




Rear Elevation

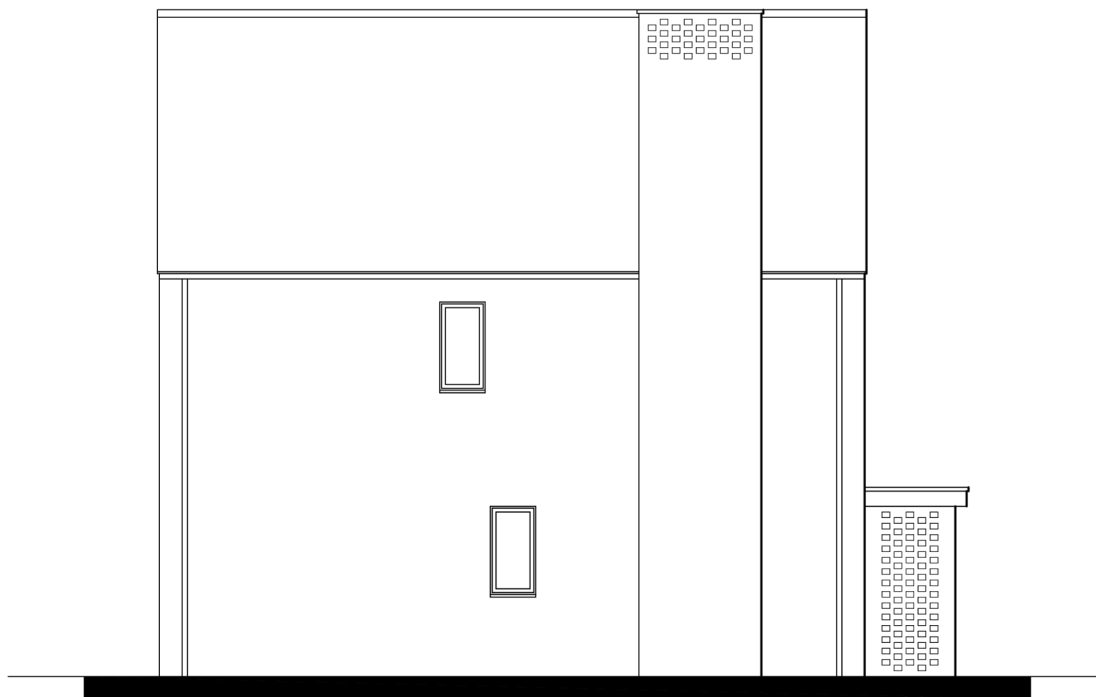


Side Elevation

Materials Key

- ① Red Multi Brickwork
- ② Bronze Windows/Doors
- ③ Grey Concrete Plain Tile
- ④ Zinc Rainwater Goods

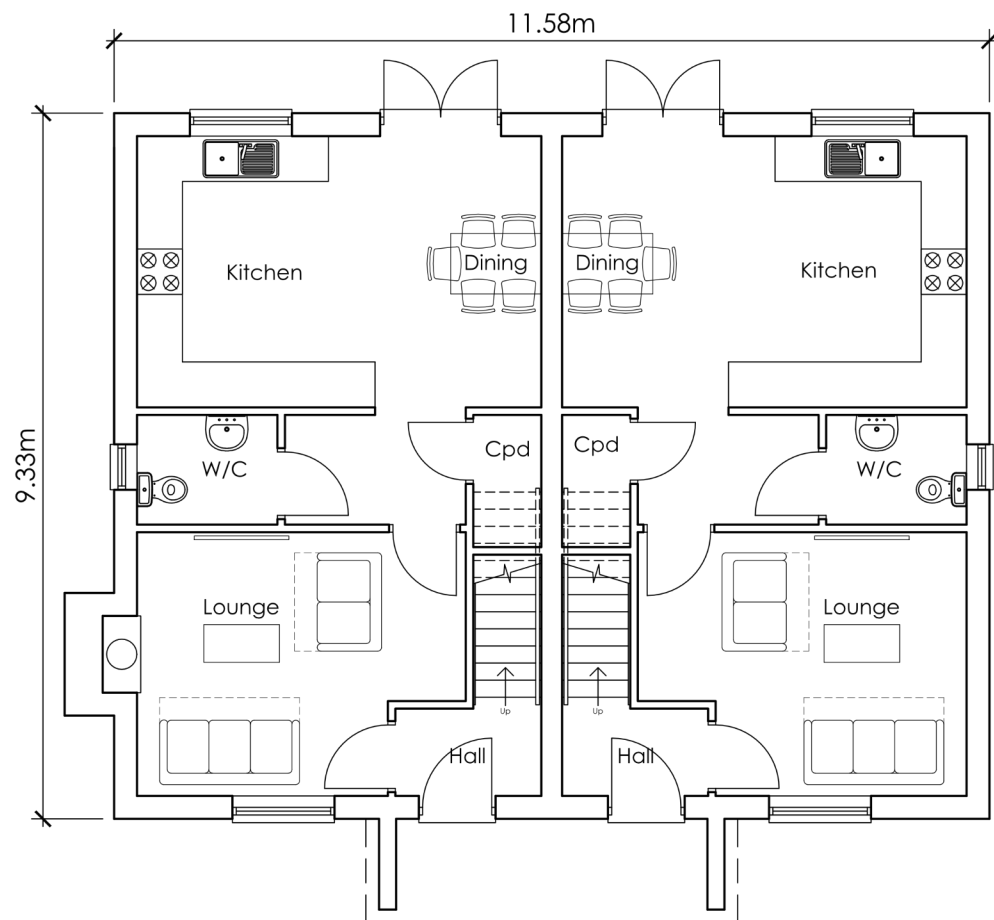

Ground Floor Plan

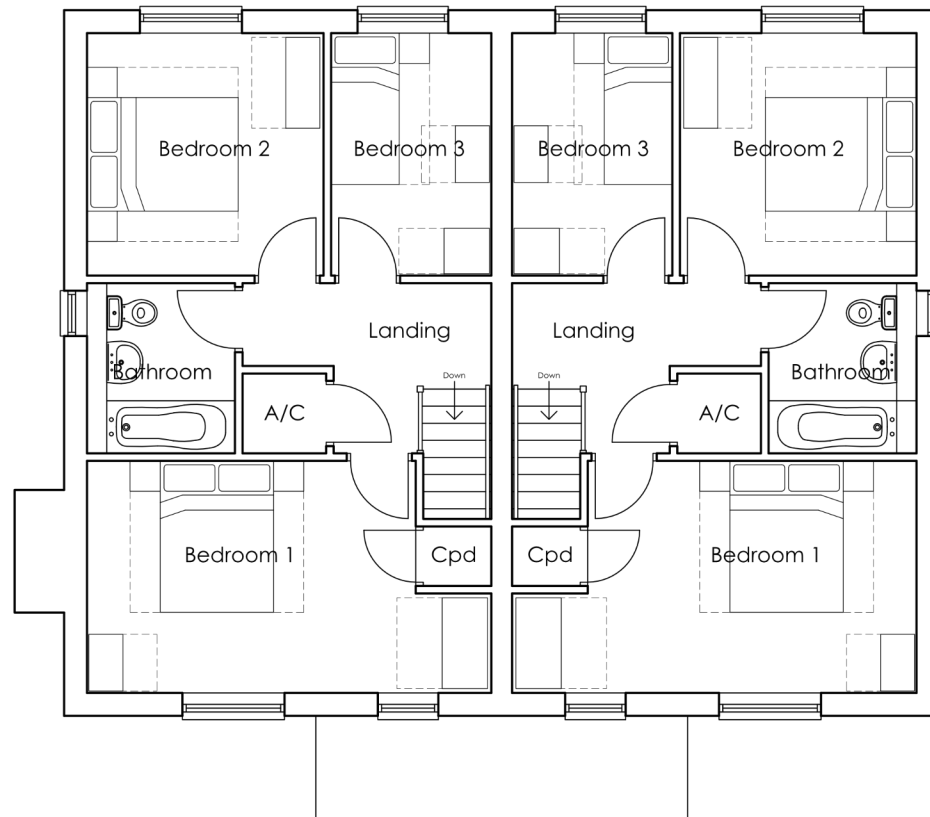

First Floor Plan



3 Bed, 5 Person :
93.3 m²

REVISION	DATE	DRAWN	DESCRIPTION
----------	------	-------	-------------

ISSUE STATUS
PLANNING



KING'S LYNN INNOVATION CENTRE,
INNOVATION DRIVE, KING'S LYNN,
PE30 5BY

T: 01553 970033
E: design@studio11architecture.co.uk
W: www.studio11architecture.co.uk

CLIENT Halgarth Farms

PROJECT Proposed new rural exception site on
land off Broadgate, Weston Hills

DRAWING 3 Bedroom House
Plots 3, 4, 15, 16, 21, 22
Floor Plans, Elevations and Typical
Section

DRAWN	PROJECT DESIGNER	PROJECT DIRECTOR
OS	KB	KB
DATE	SCALE	PAPER SIZE
16.08.2024	1:100	A2

DRAWING NUMBER
622.PD.P3.01