


Internal space now cleared to allow for B1, B8 or Indoor manege

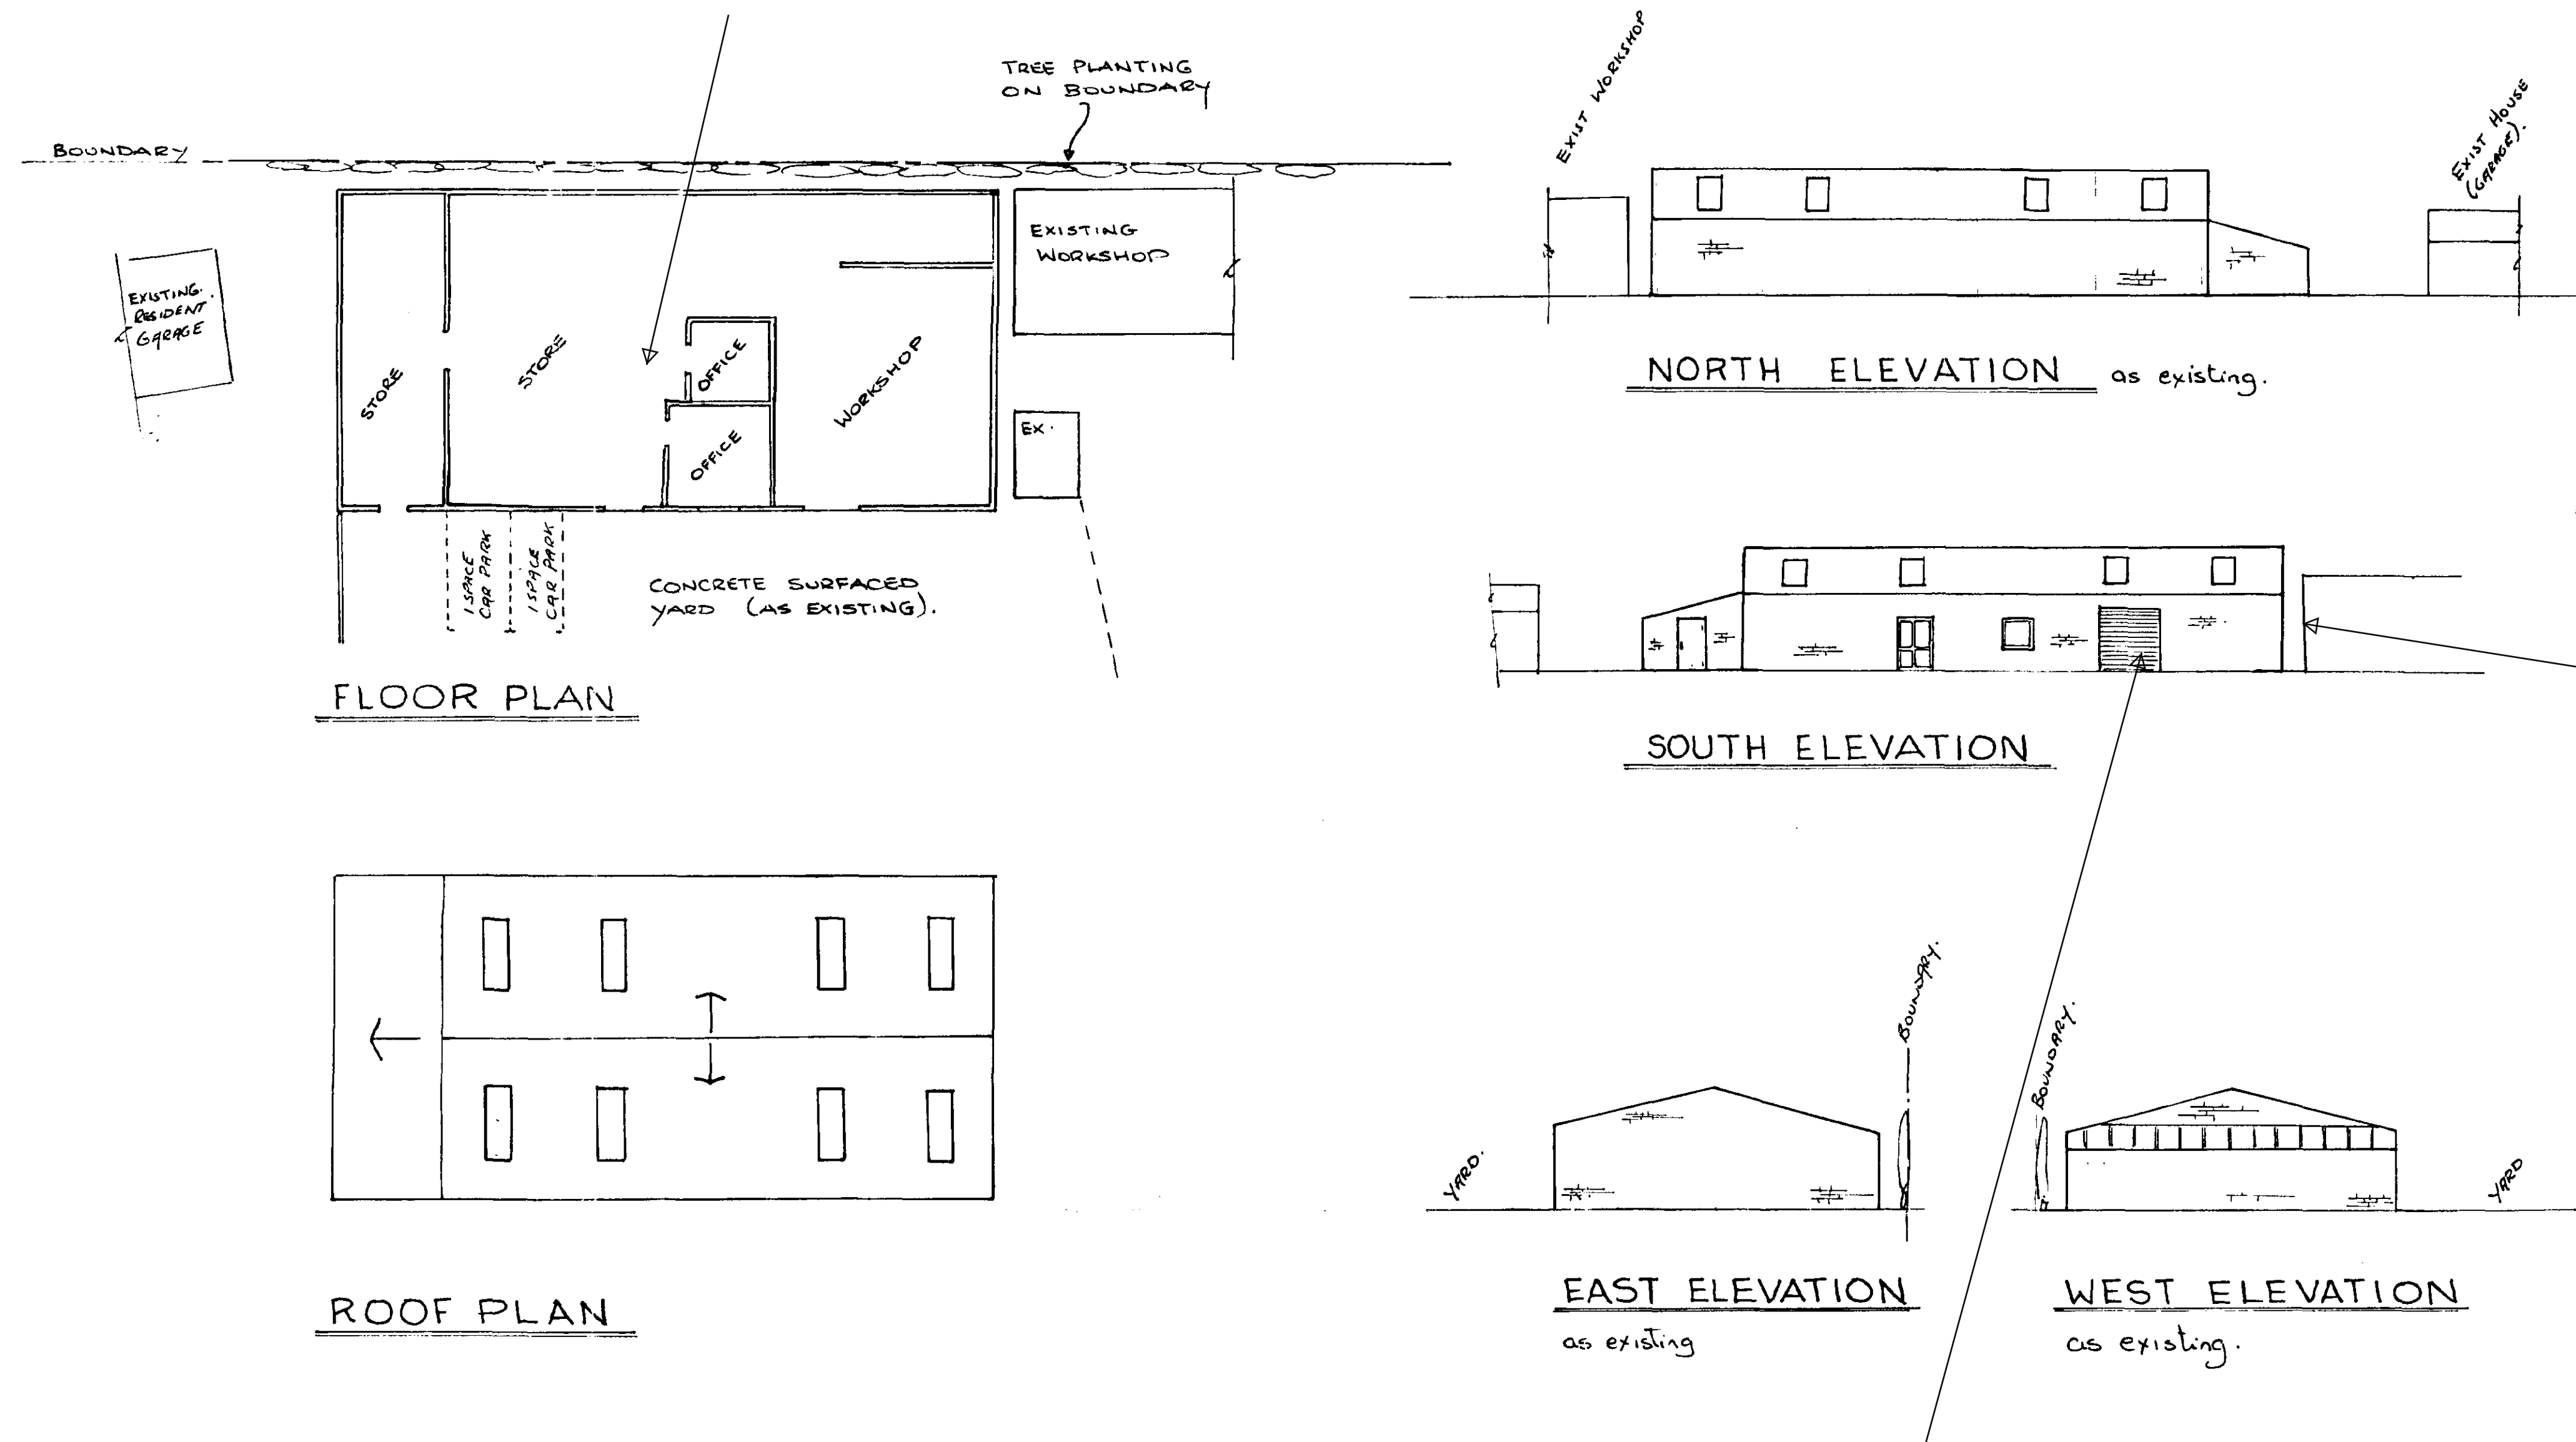

Plan 163/001A

This plan shows the current building and is based on approval H22/0838/00.

Photographs are at December 2015



A1

Scale 1: 200	Date June 00	Checked
1: 1250		Drawn BTh
Dwg No 163/001	Rev	