

Planning Drawing

(OPP ref H22-0941 -17)
(RM Approval Ref H22-0864-19)

Roof tile -
Anthracite Grey Planum concrete flat tile by Crest


Rainwater Goods -
Black pvc-u

Facing Bricks-
Flemish Antique by Vandersanden

Windows -
Antracite Grey pvc-u with 140mm stone cills



front elevation

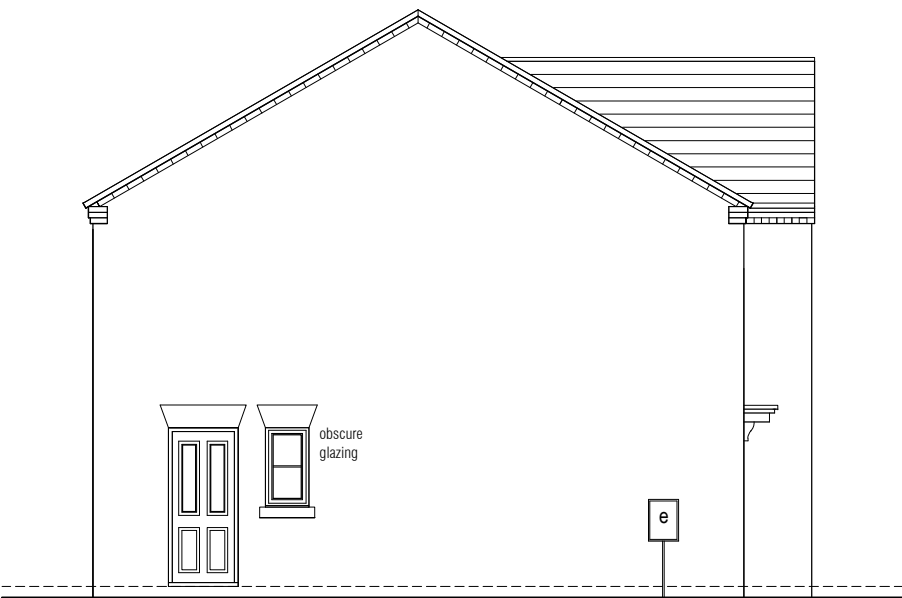


side elevation

P r o p o s e d E l e v a t i o n s



rear elevation

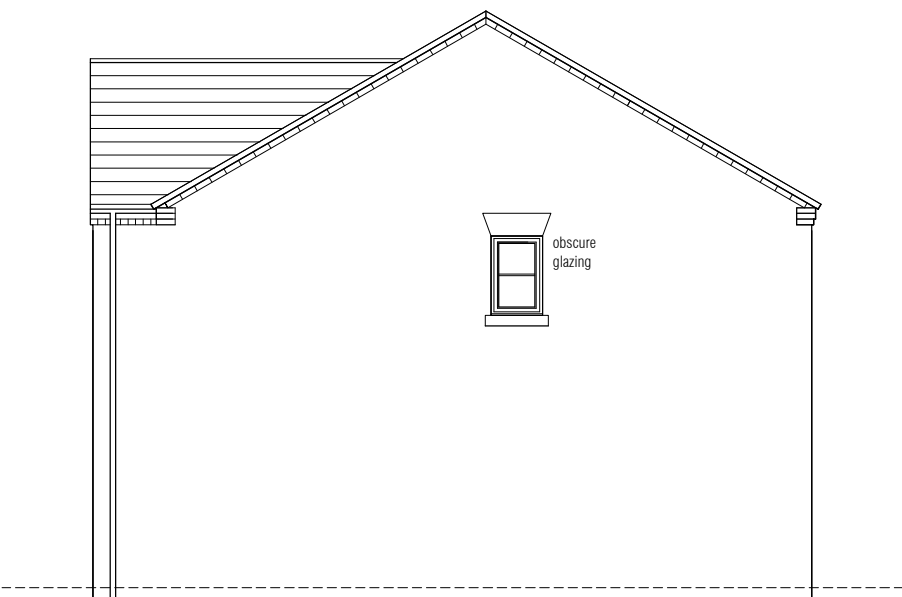

side elevation

Rev A - Jan 21 - window colour changed
flat canopy omitted to entrance door