

Planning Drawing

(OPP ref H22-0941-17)

(RM Approval Ref H22-0864-19)

Roof tile -
Anthracite Grey Planum concrete flat tile by Crest


Rainwater Goods -
Black pvc-u

Facing Bricks-
Flemish Antique by Vandersanden

Windows -
Anthracite Grey pvc-u with 140mm stone cills



front elevation

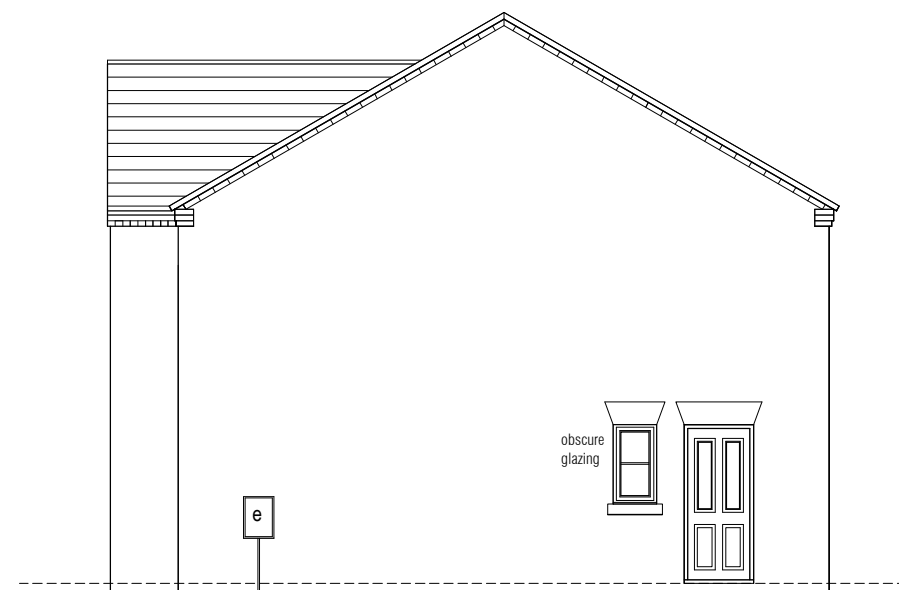


side elevation

Proposed Elevations



rear elevation

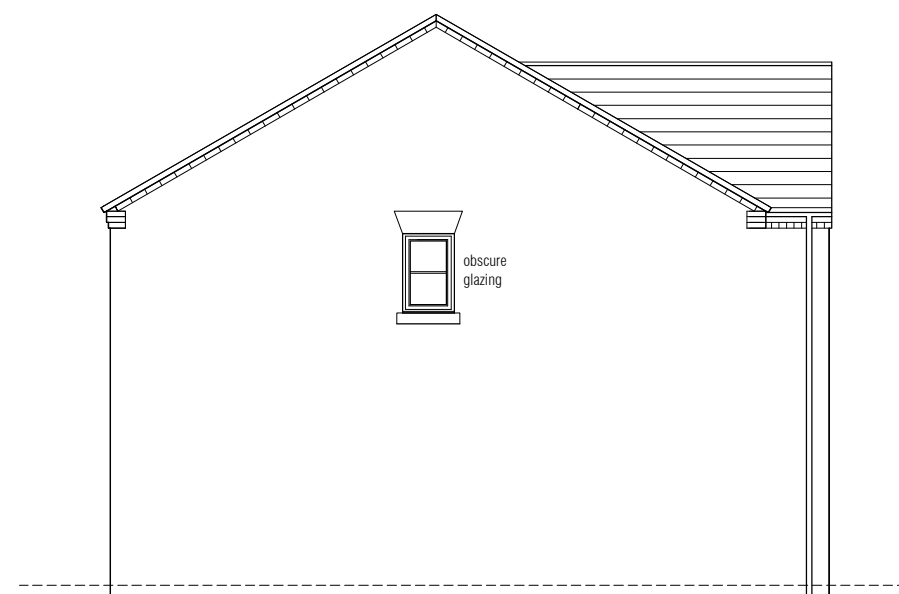

side elevation

Rev A - Jan 21 - window colour changed
flat canopy omitted to entrance door