




Stable Block



Storage Container

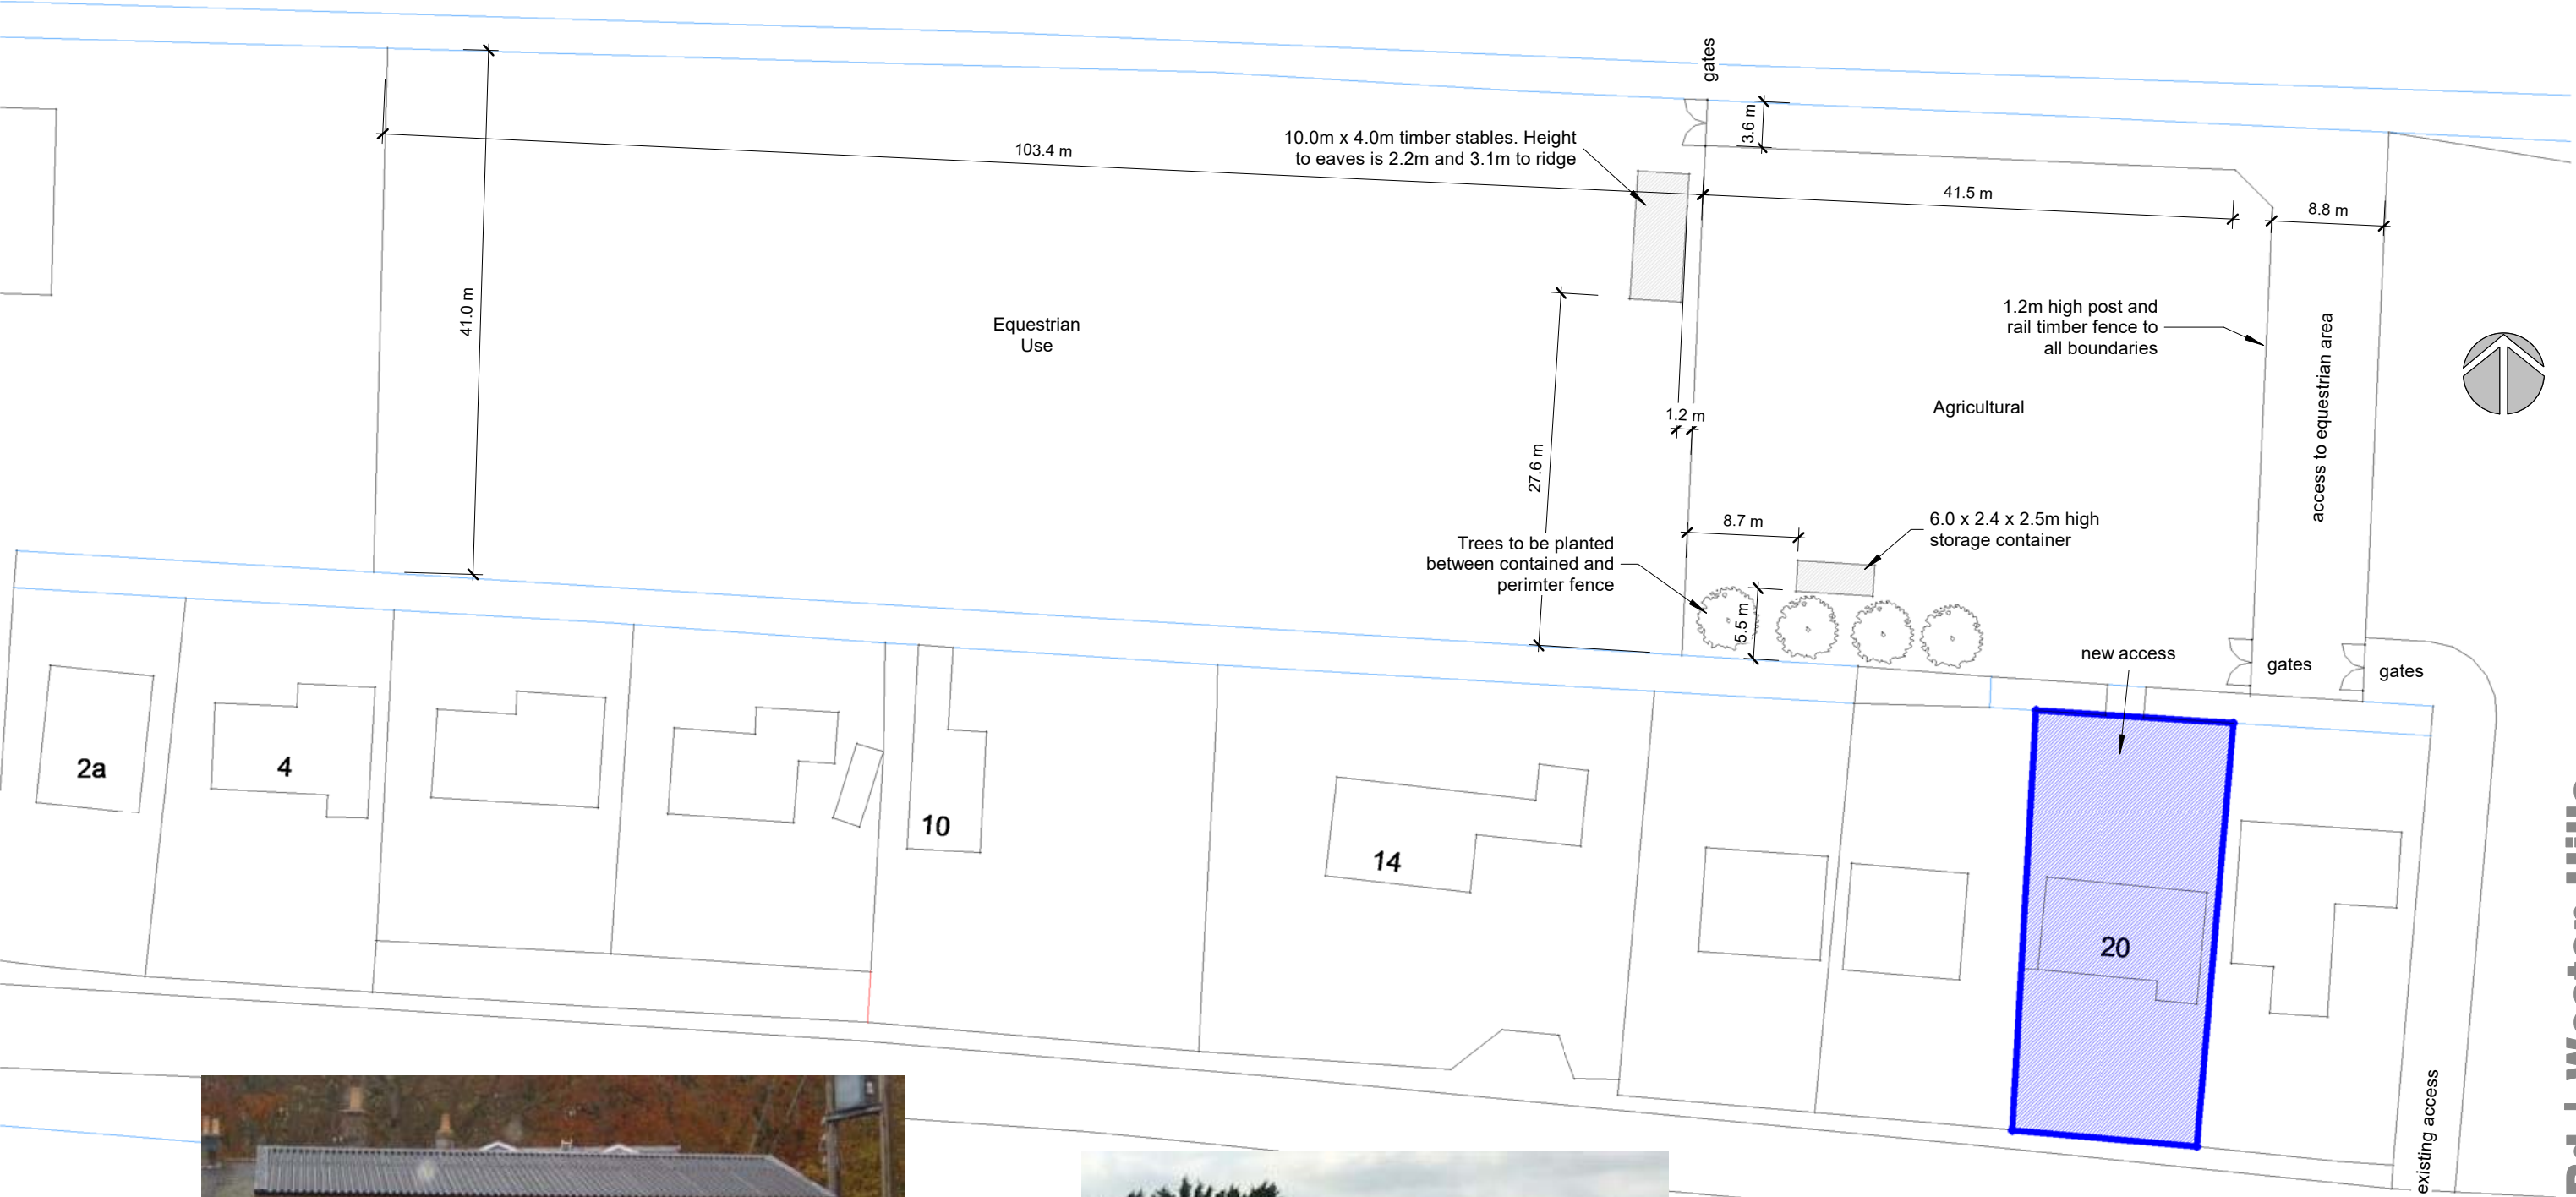

VISUAL SCALE 1:500 @ a3