


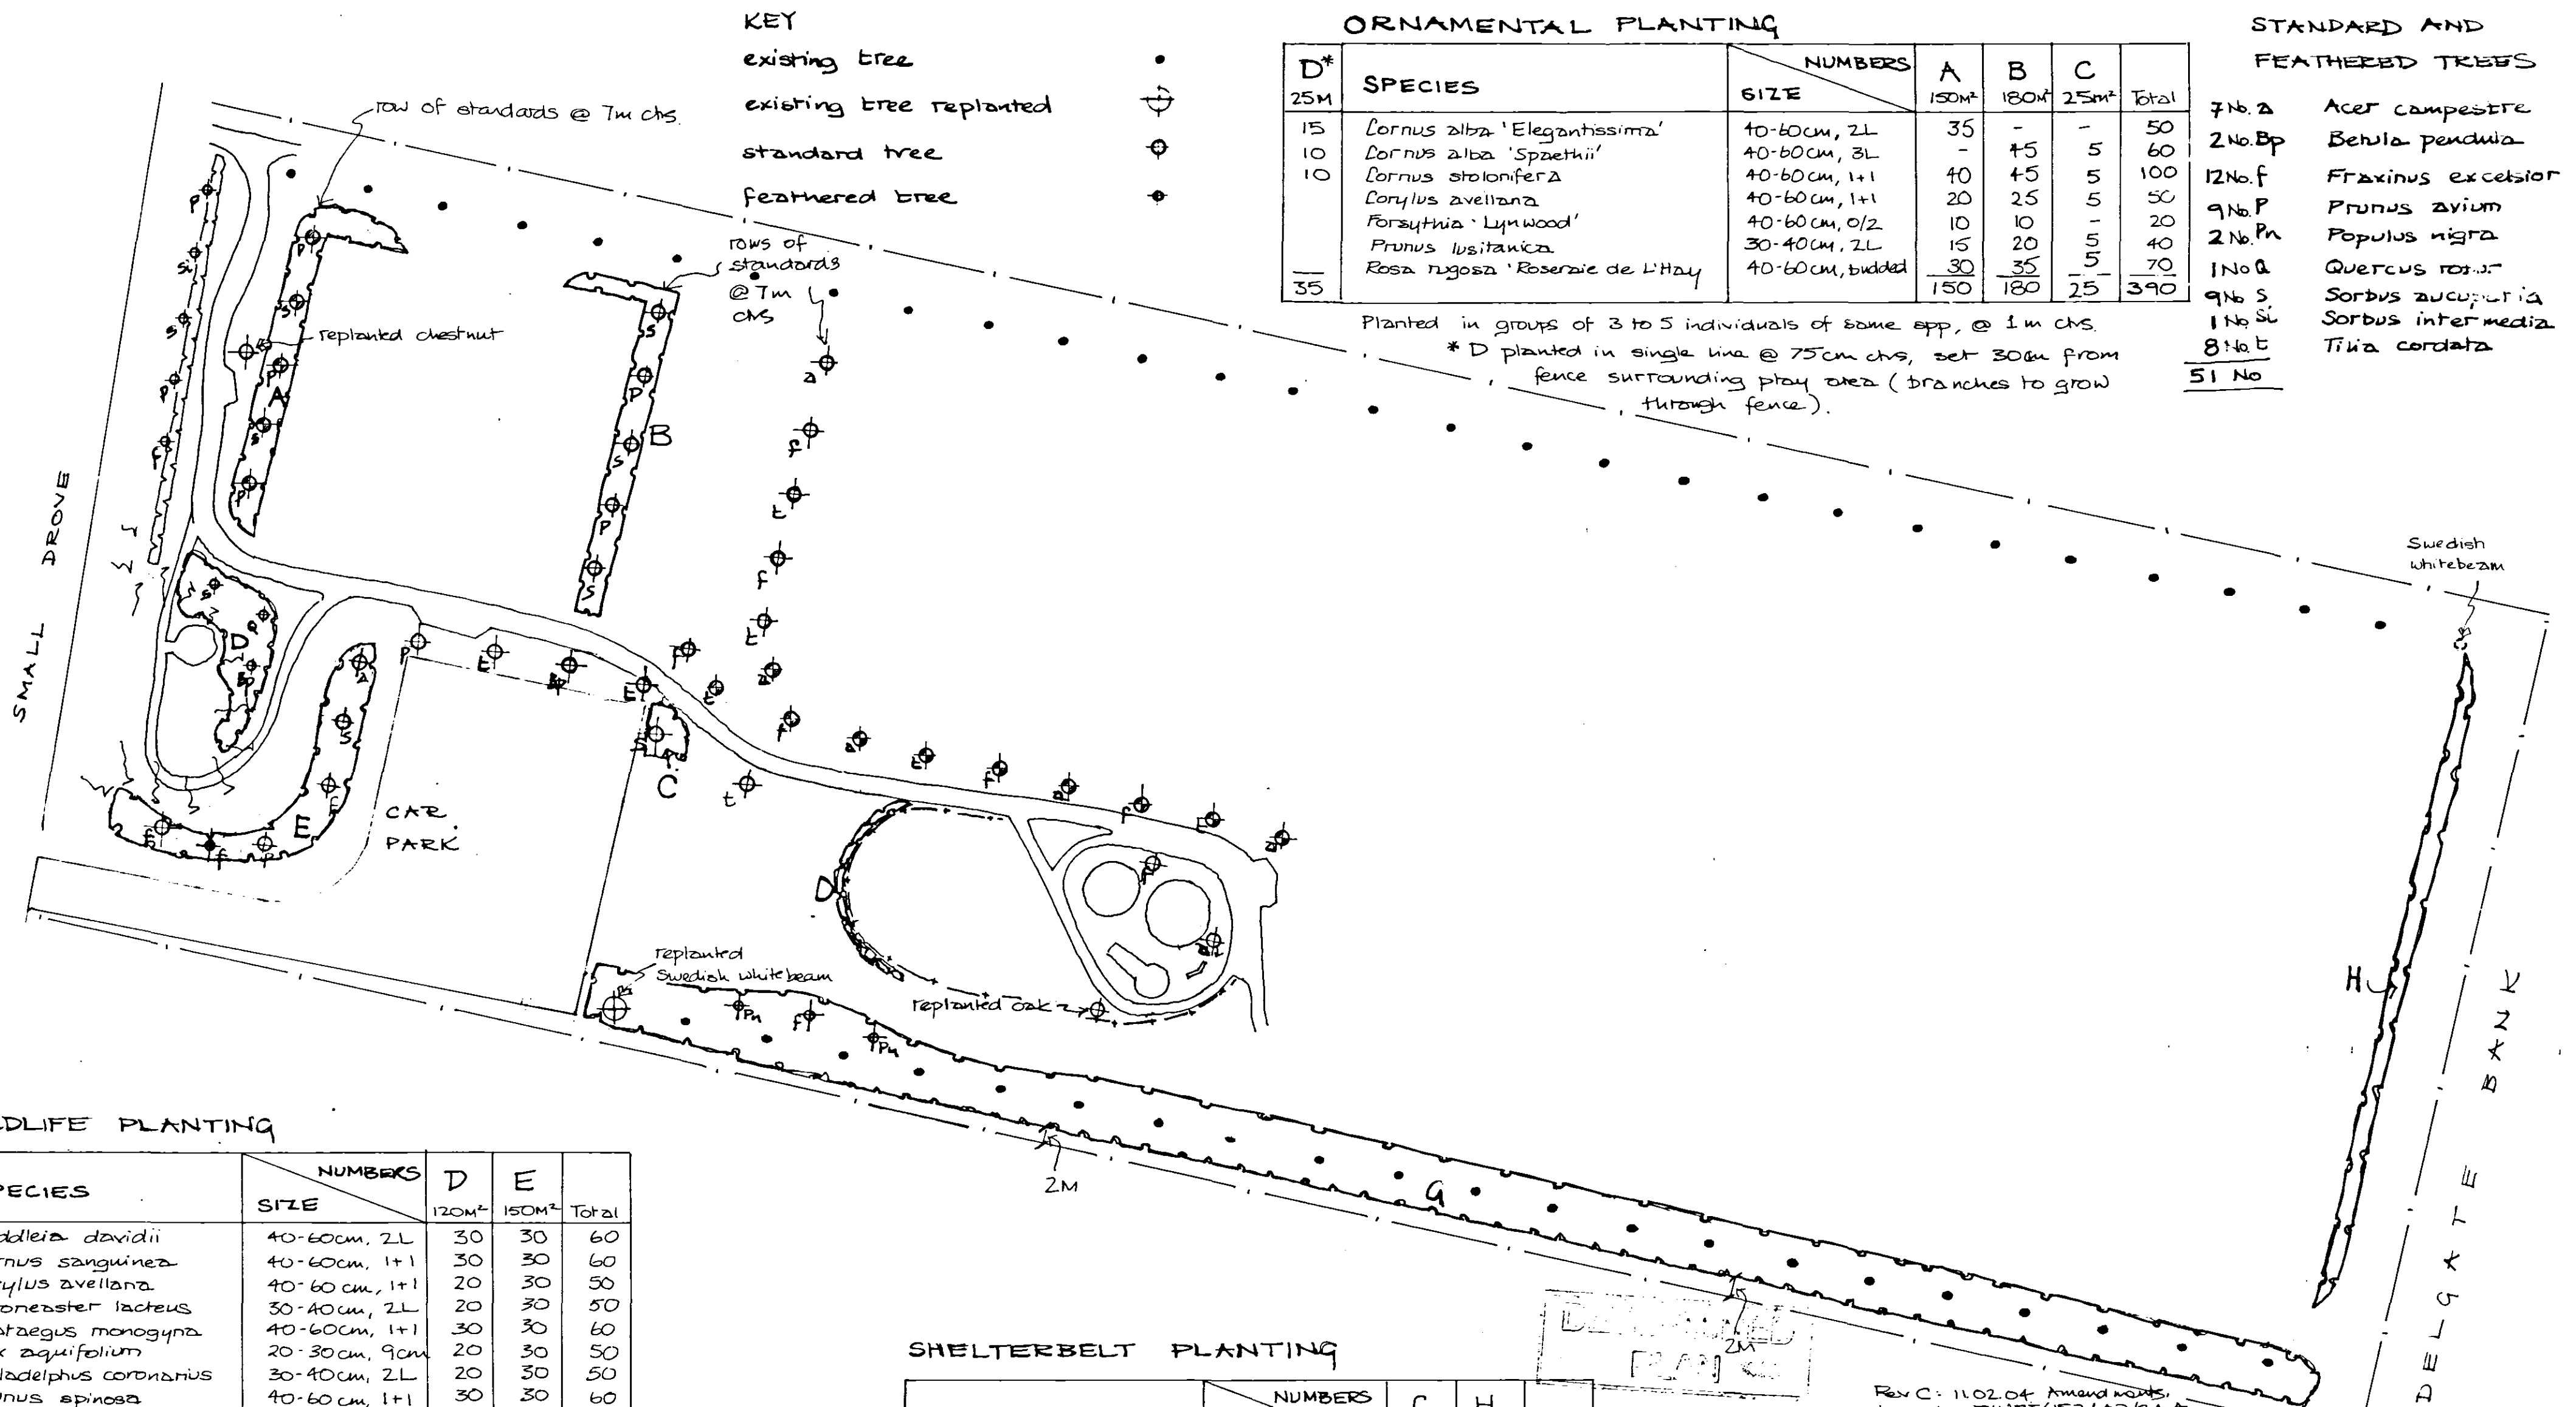

Rev C: 11.02.04 Amend notes to match DWPF/152/A2/24A
 Rev B: 3.2.03. Amend notes to B x line of trees to east in line with layout DWPF/152/A2/24.
 Rev A: 7.10.03 Amendments to E & H in line with revisions to layout DWPF/152/A2/06 C.

SHOUL
 PLANNING & DEVELOPMENT
 13 FEB 2004
 Ref. 0198/04

Karen Elliott Landscape Design 179 Haigh Moor Road Tingley Wakefield WF3 1EH Tel: 0113 252 9209		Drawing Title: Planting Plan.
Client: Weston Playing Field Committee		Drawing Number: D/WPF/152/A2/20 Rev C.
Project: Weston Playing Field, Weston		Date: 29 September 2003
		Scale: 1:500