


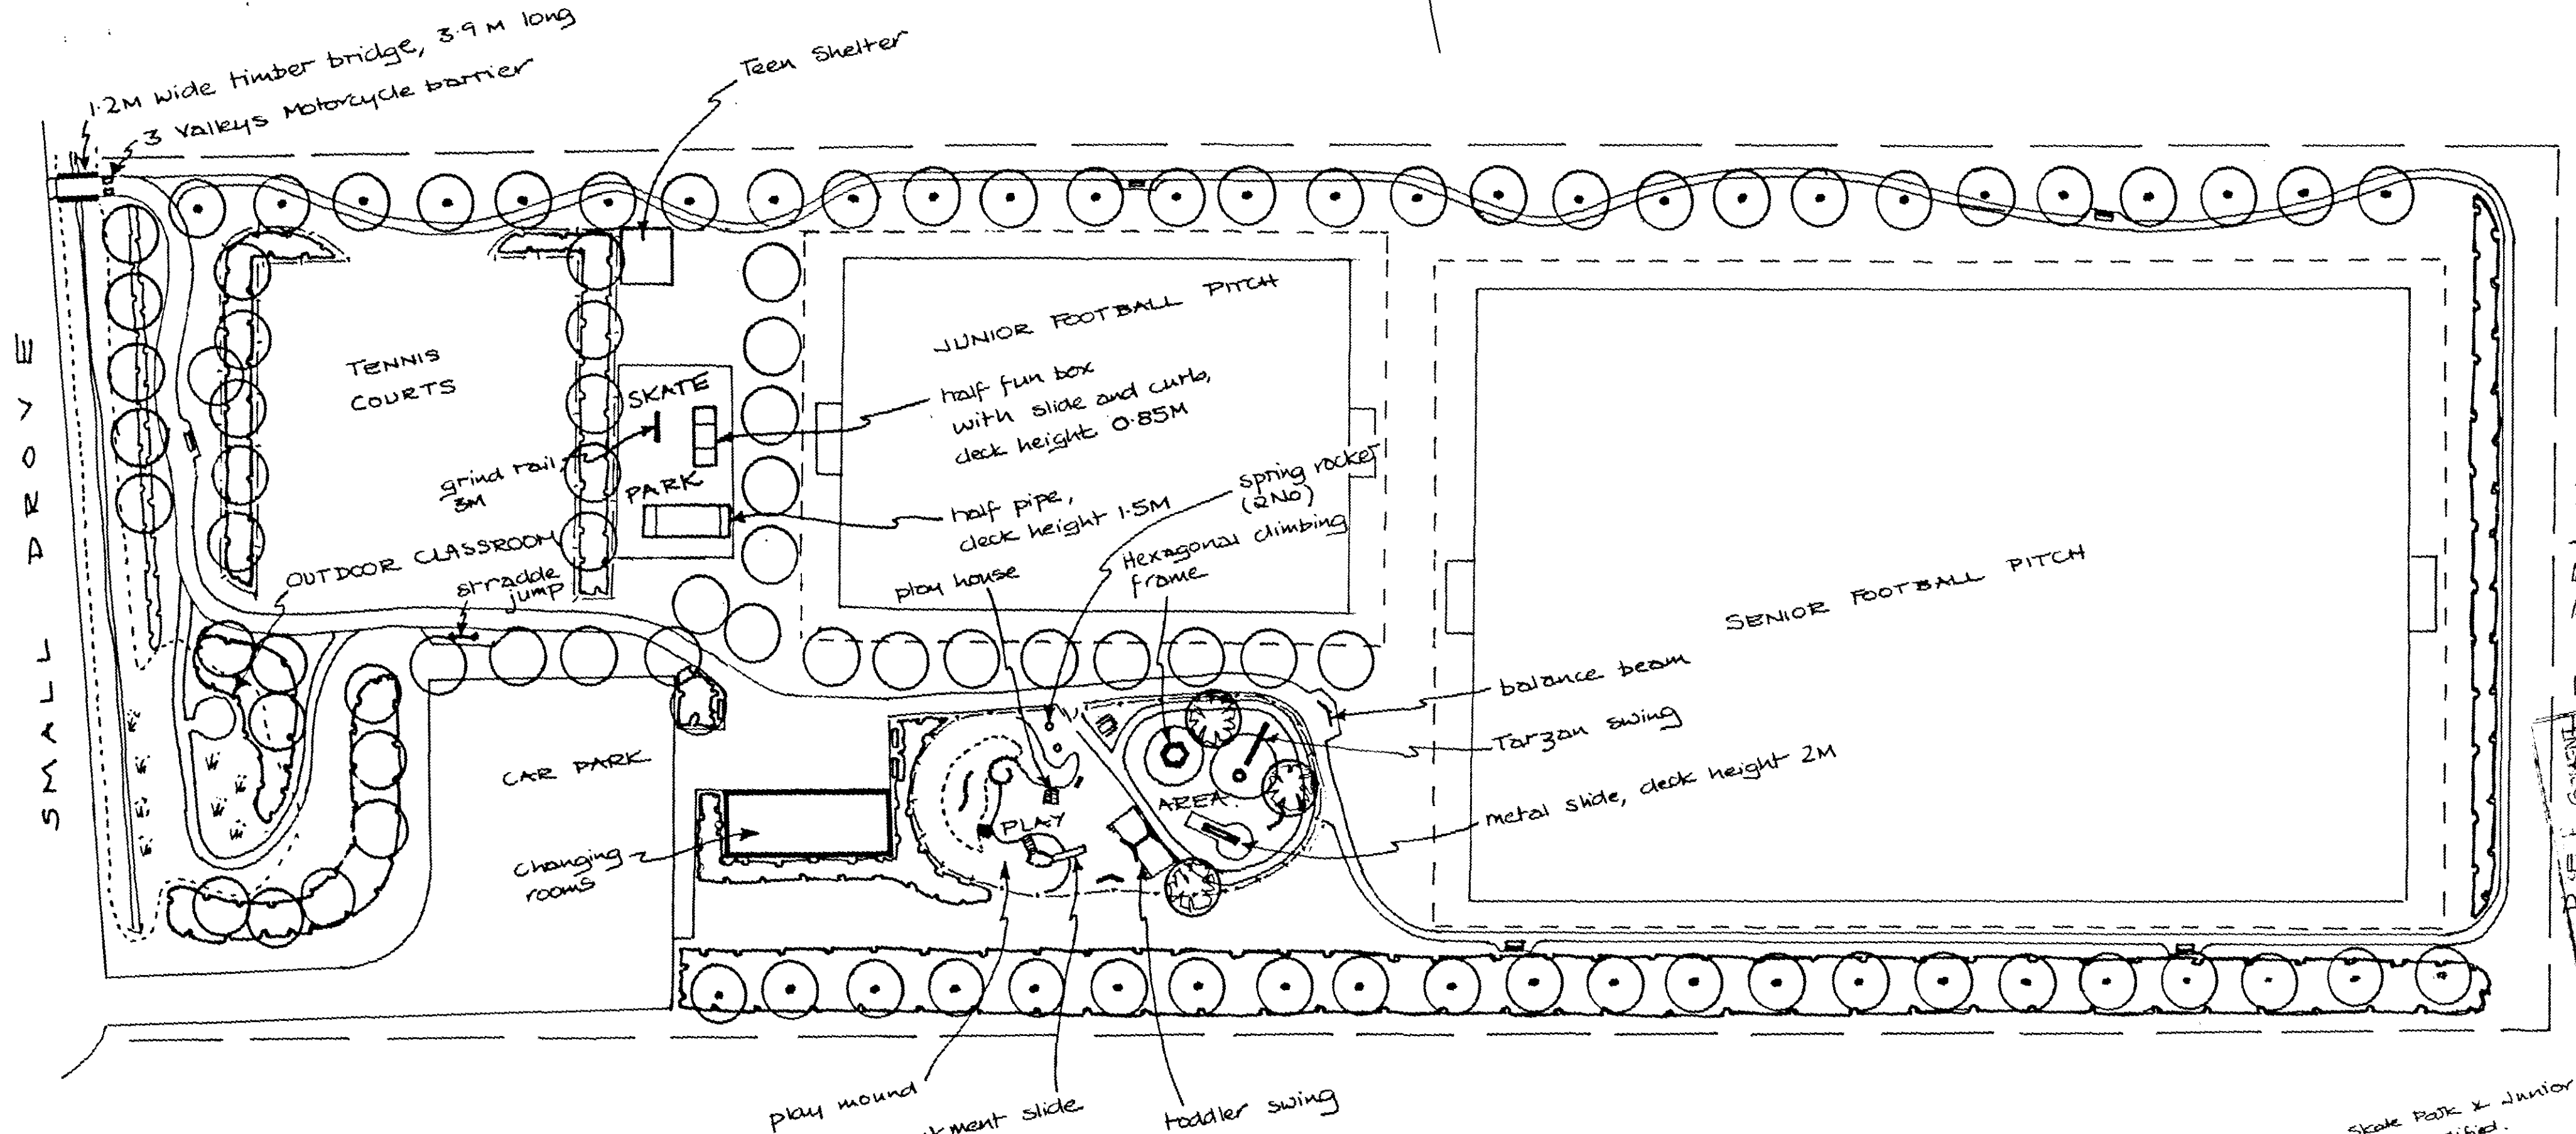

DESIGN
PLANNING
13 FEB 2004
Ref

KEY



top of boundary ditch embankments.



top of remodelled ditch along small drive.



existing standard trees



proposed standard trees



proposed 'special' trees



shrub planting



wetland to be created



seat, recycled plastic



timber fence



round timber log play features



picnic bench

DETERMINED
PLAN

Rev A: 11.02.04. Skate Park & Junior Pitch moved to west. paths modified.

Karen Elliott Landscape Design 179 Haigh Moor Road Tingley Wakefield WF3 1EH Tel: 0113 252 9209	Drawing Title: Masterplan
Client: Weston Playing Field Committee	Drawing Number: DWPF/152/A2 Rev A.
Project: Weston Playing Field, Weston	Date: 3 February 2004
	Scale: 1:500