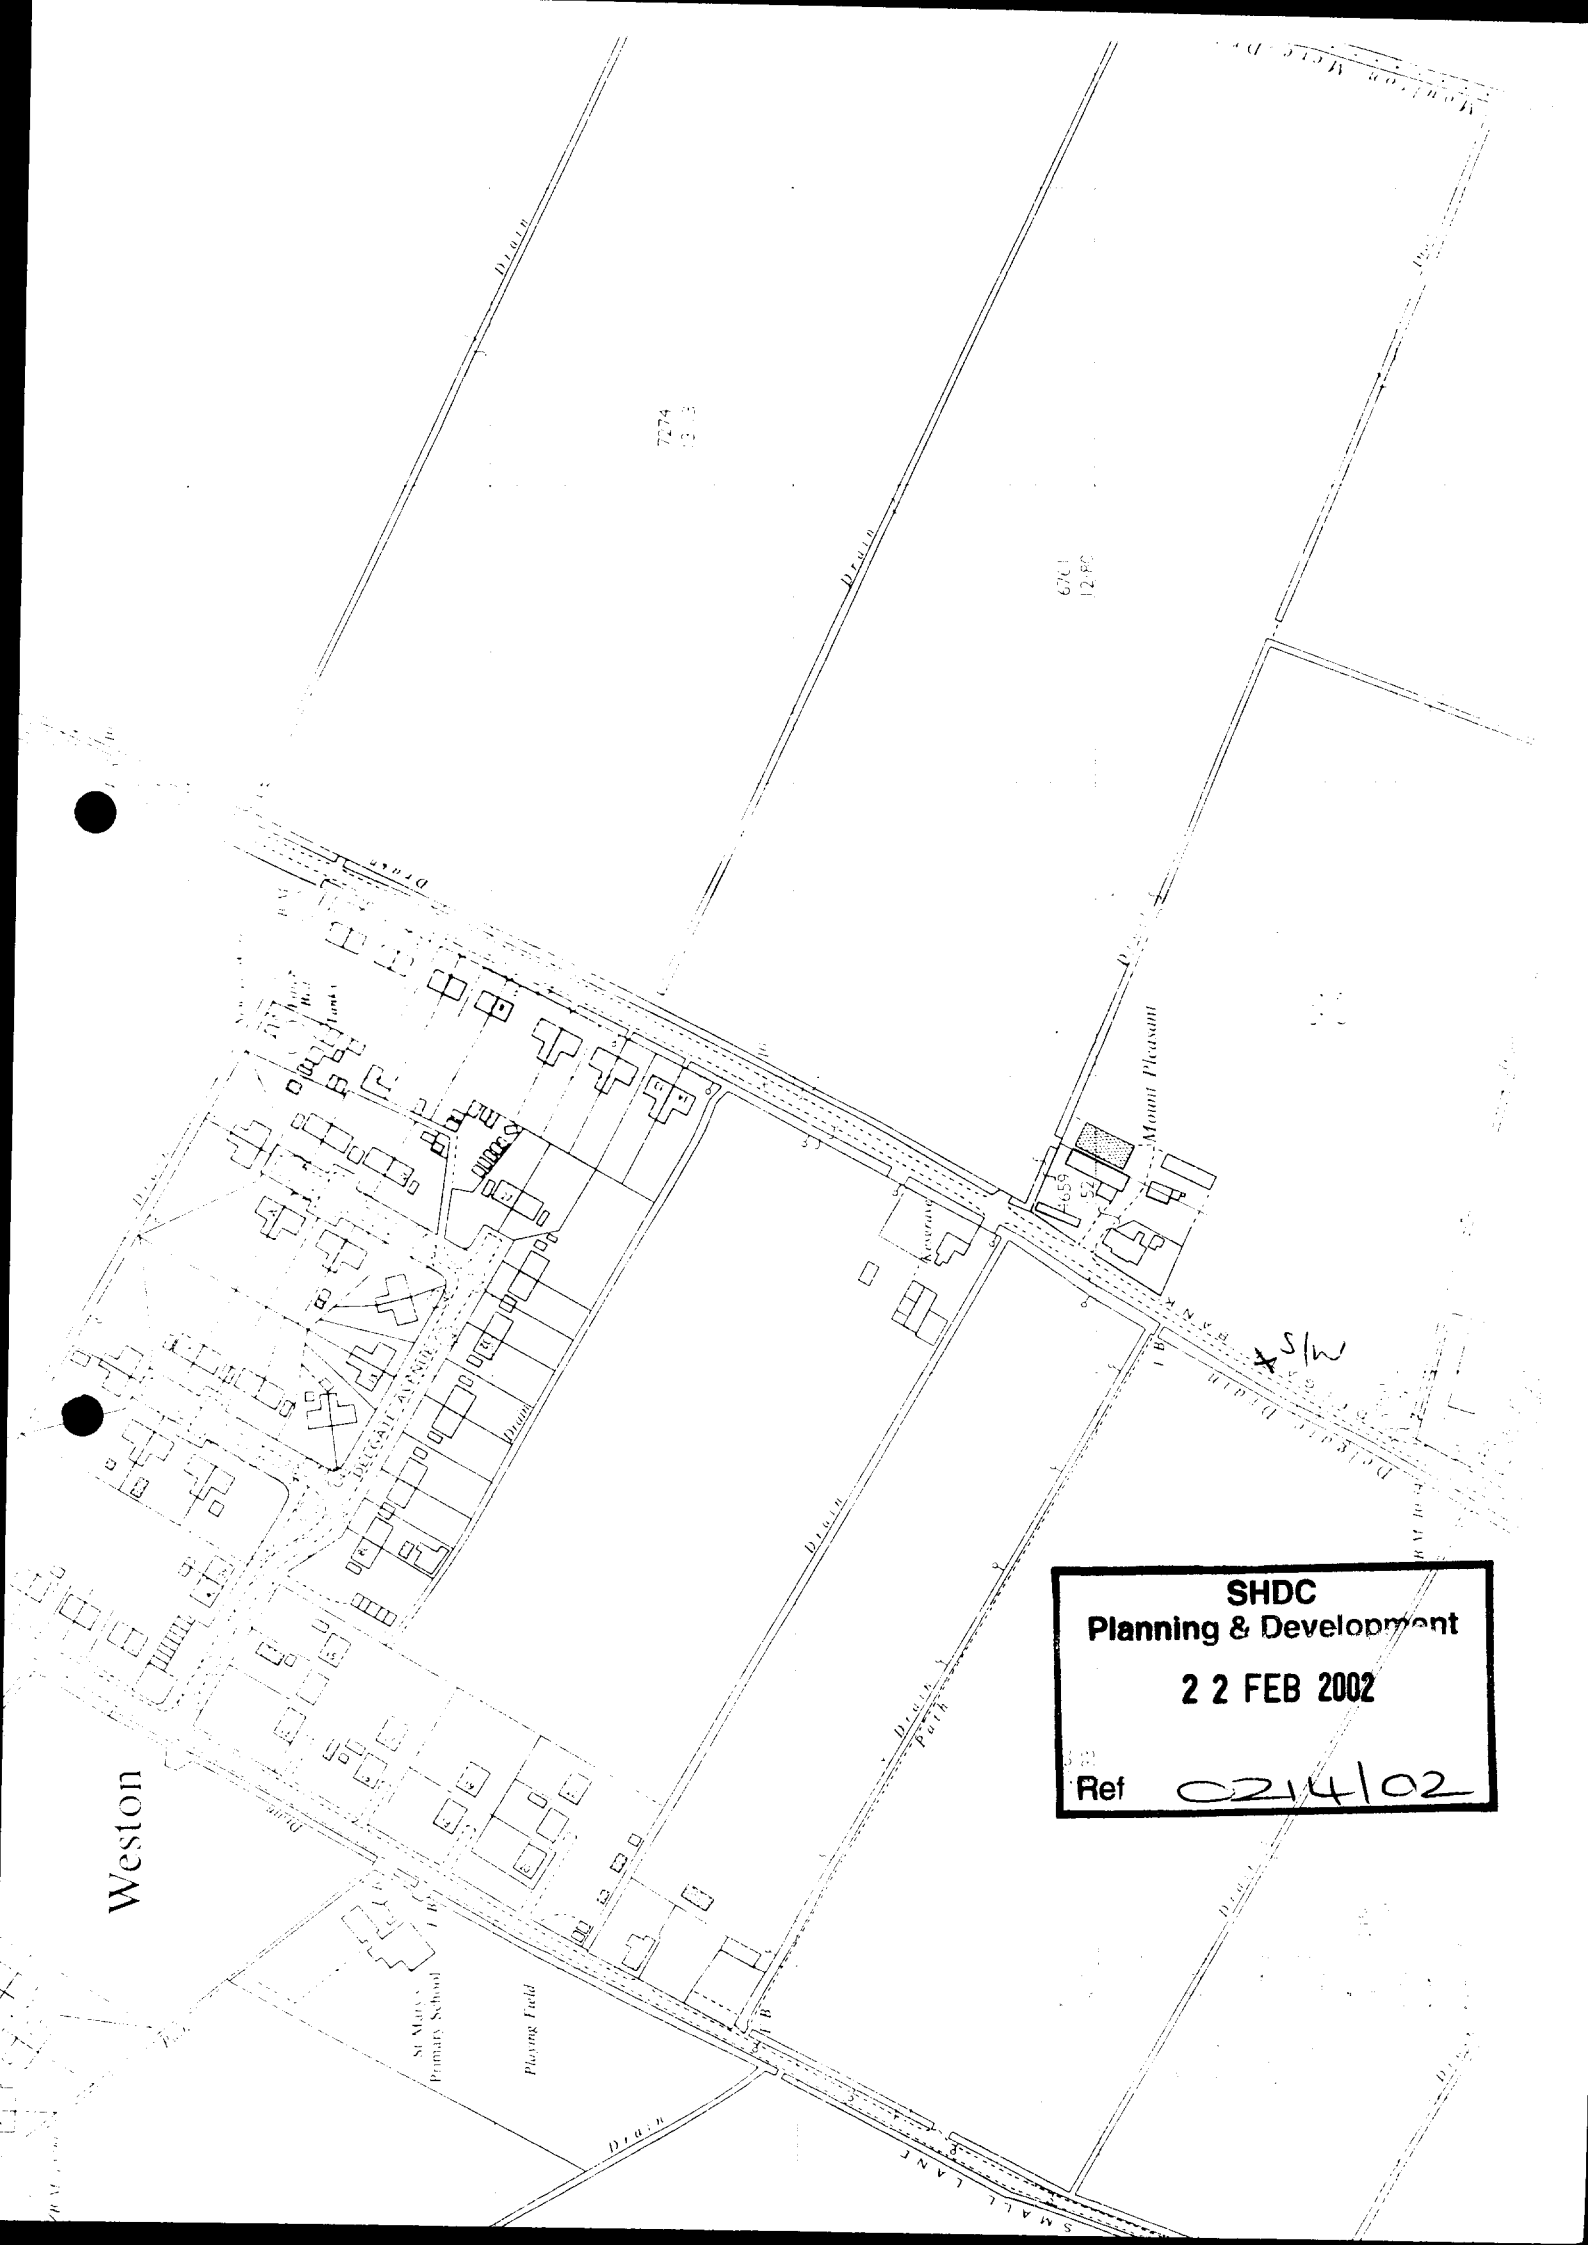

SHDC
Planning & Development
22 FEB 2002
Ref 0214/02

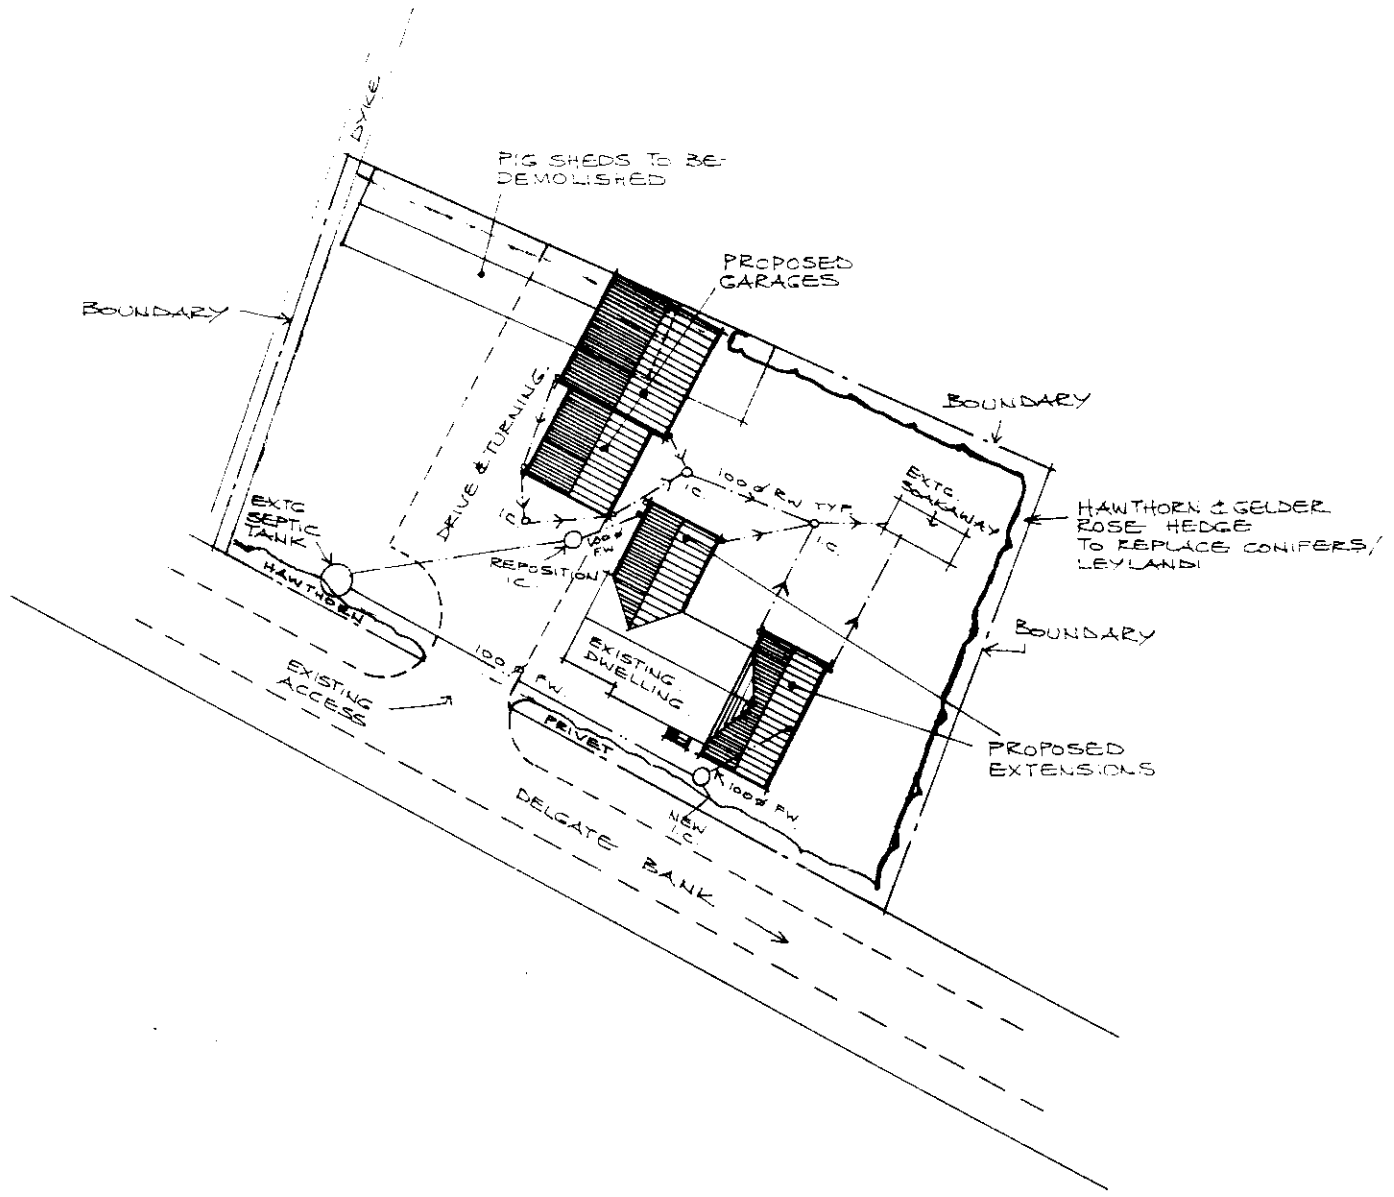

BLOCK PLAN 1:500

Planning
22 FEB 2002
Ref 0214/02

Proposed Rear & Side
Extensions to dwelling &
Two new Garages,at
Mount Pleasa
Delgate Bank,Holbeach.

SUBJECT TO PLANNING &
BUILDING CONTROL APPROVAL.

for Miss K.Creasey &
Mr C.Mitchell

Scale: as shown
Date: Feb.02.

KCM/MJA/H/0005

PROPOSED GARAGES

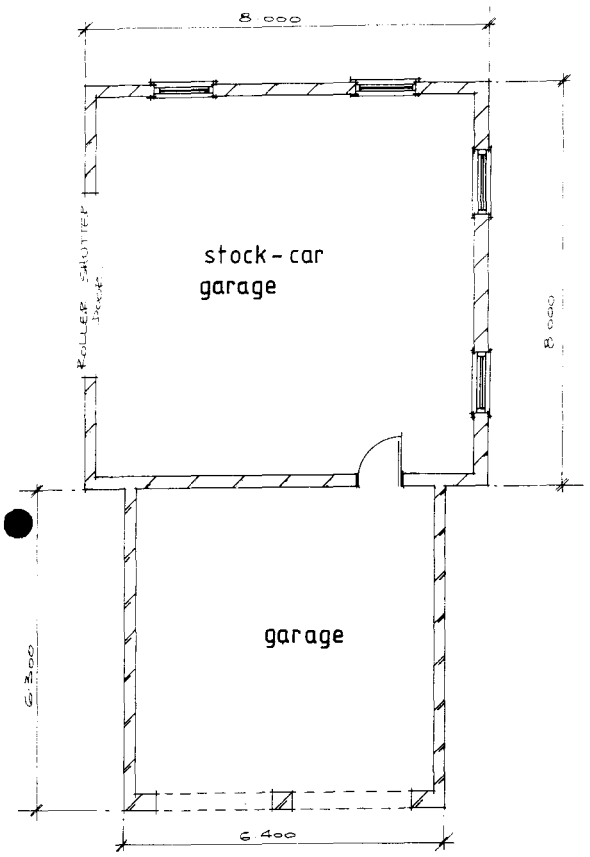

PROPOSED FLOOR LAYOUT 1:100

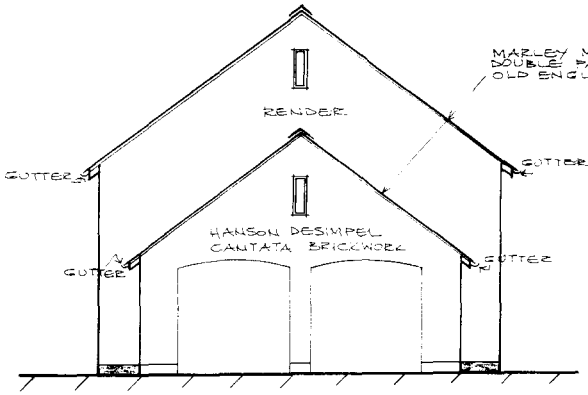

PROPOSED FRONT ELEVATION 1:100

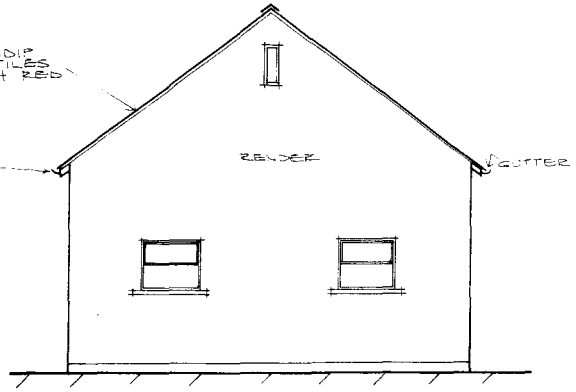

PROPOSED REAR ELEVATION 1:100

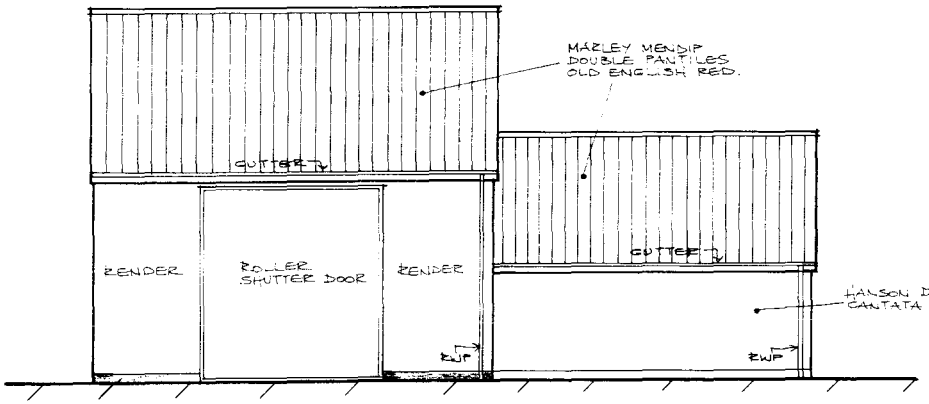

PROPOSED SIDE ELEVATION 1:100

SUBJECT TO PLANNING & BUILDING CONTROL APPROVAL.

Plannin
02/4/02

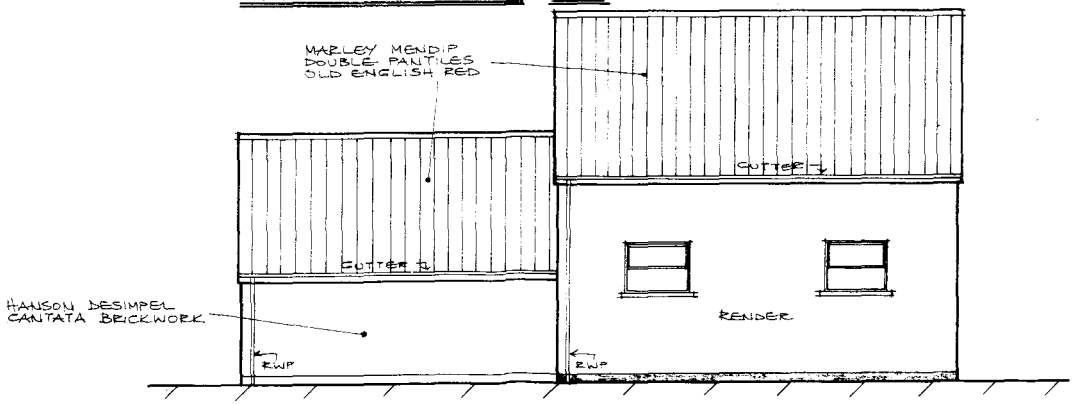

PROPOSED SIDE ELEVATION 1:100

Proposed Rear & Side Extensions to dwelling & Two new Garages at Mount Pleasant, Delgate Bank, Holbeach.

for Miss K.Creasey & Mr C.Mitchell

Scale: as shown.
Date: Feb.02.

KCM/MJA/[illegible]0004

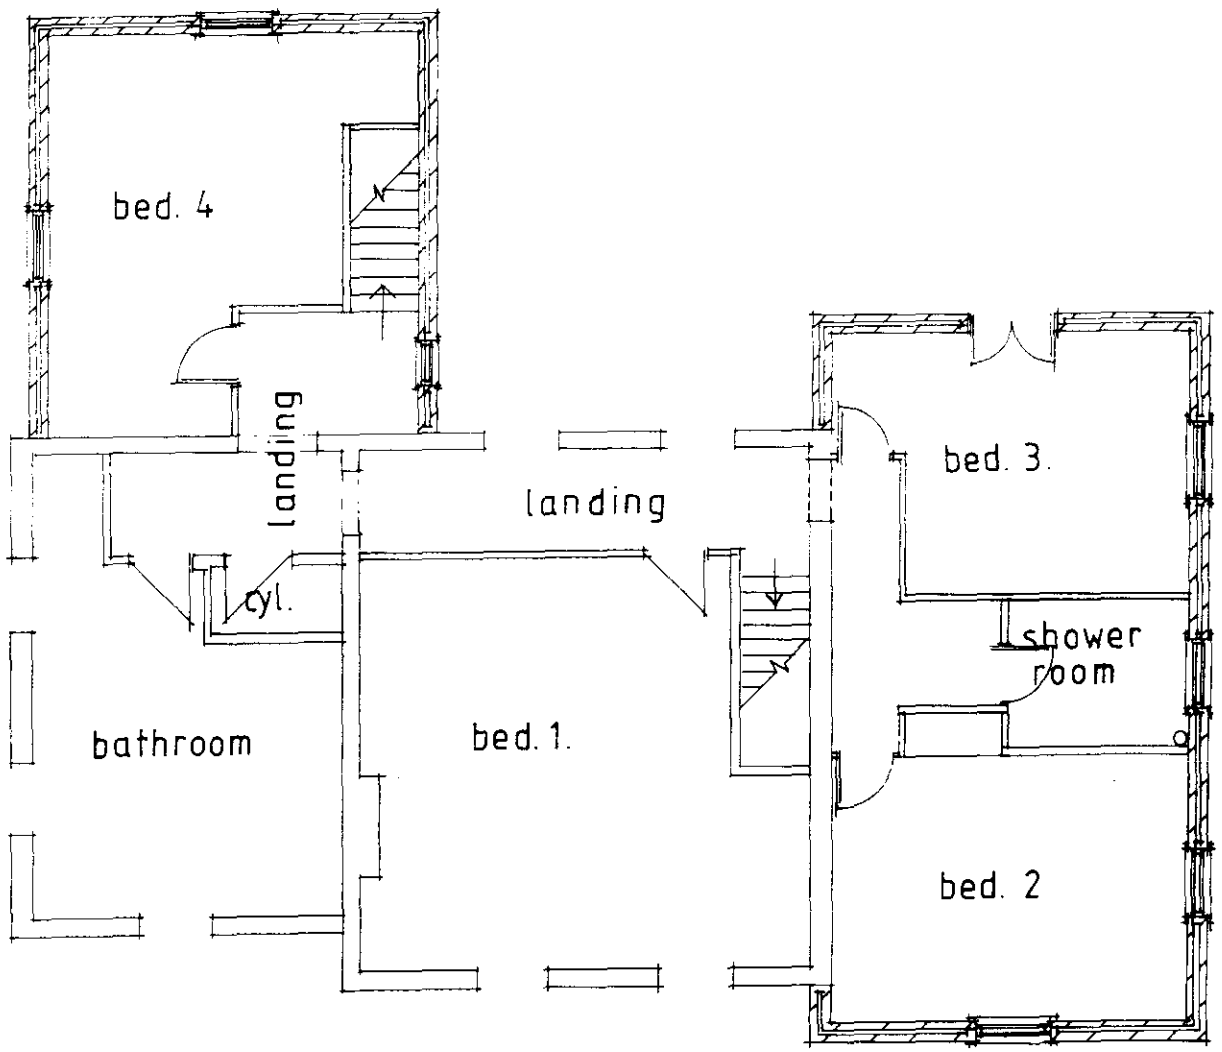

PROPOSED FIRST FLOOR LAYOUT 1:100

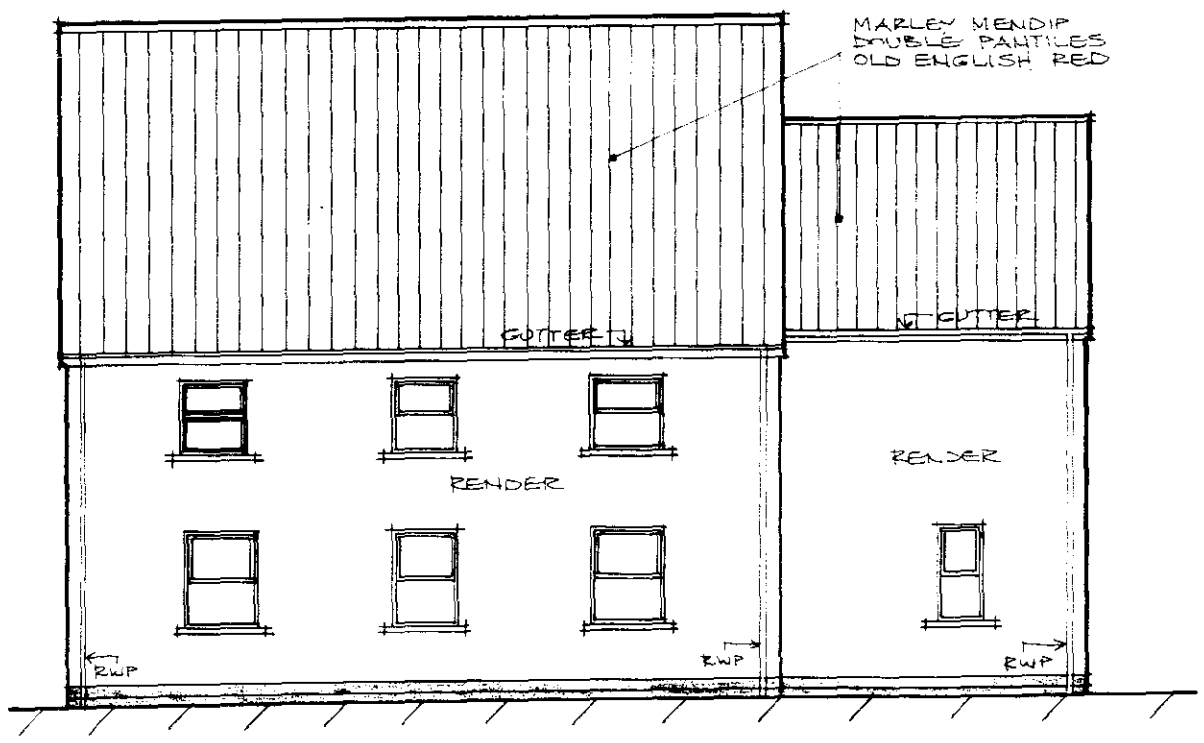

PROPOSED SIDE ELEVATION 1:100

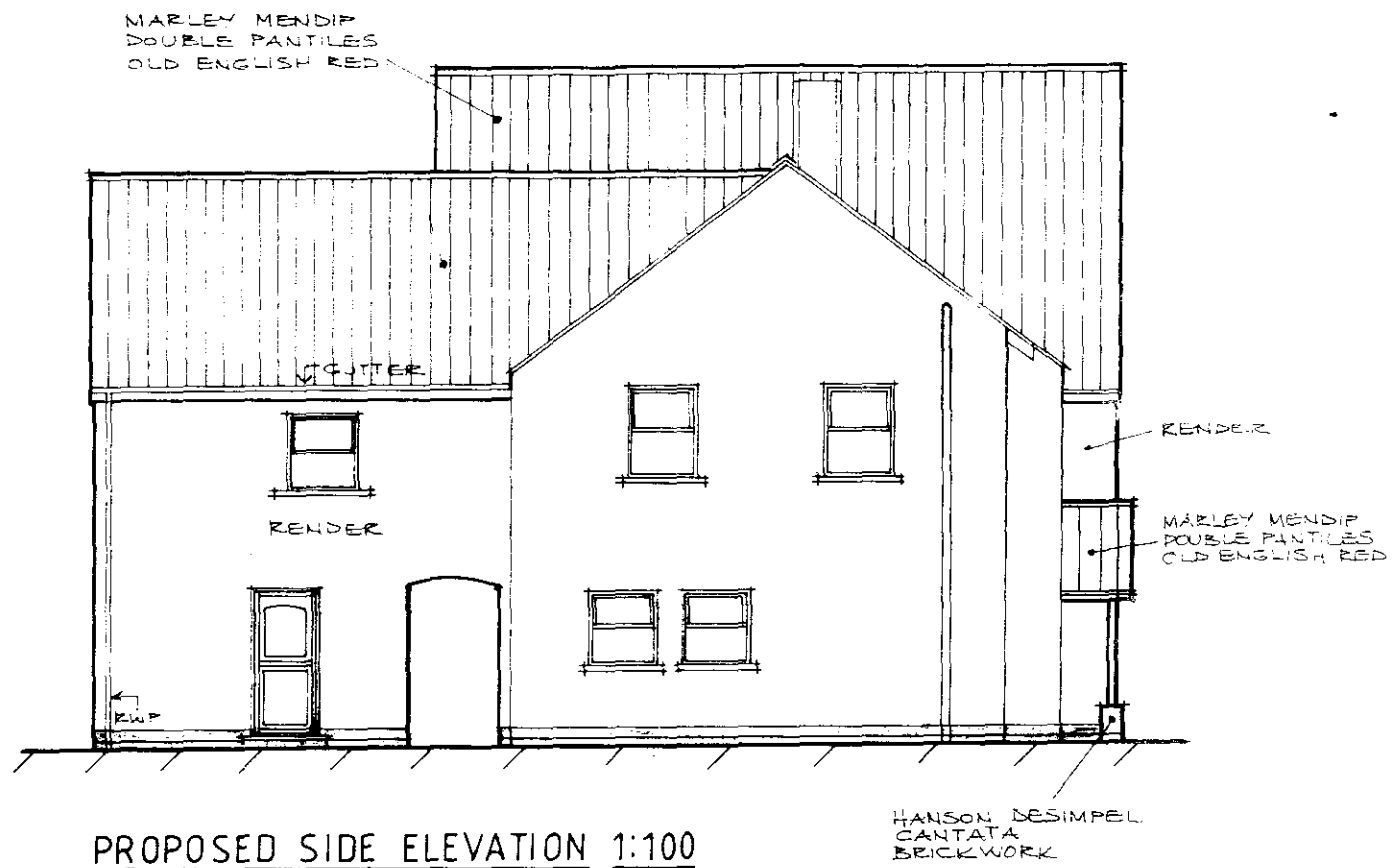

PROPOSED SIDE ELEVATION 1:100

0214/02

Proposed Rear & Side
Extensions to dwelling &
Two new Garages, at
Mount Pleasant,
Delgate Bank, Holbeach.

for Miss K. Creasey &
Mr C. Mitchell.

SUBJECT TO PLANNING &
BUILDING CONTROL APPROVAL.

Scale: as shown.
Date: Feb. 02.

KCM/MJA/H/0203

SHDC
Planning & Development
- 4 MAR 2002
Ref 0214/02

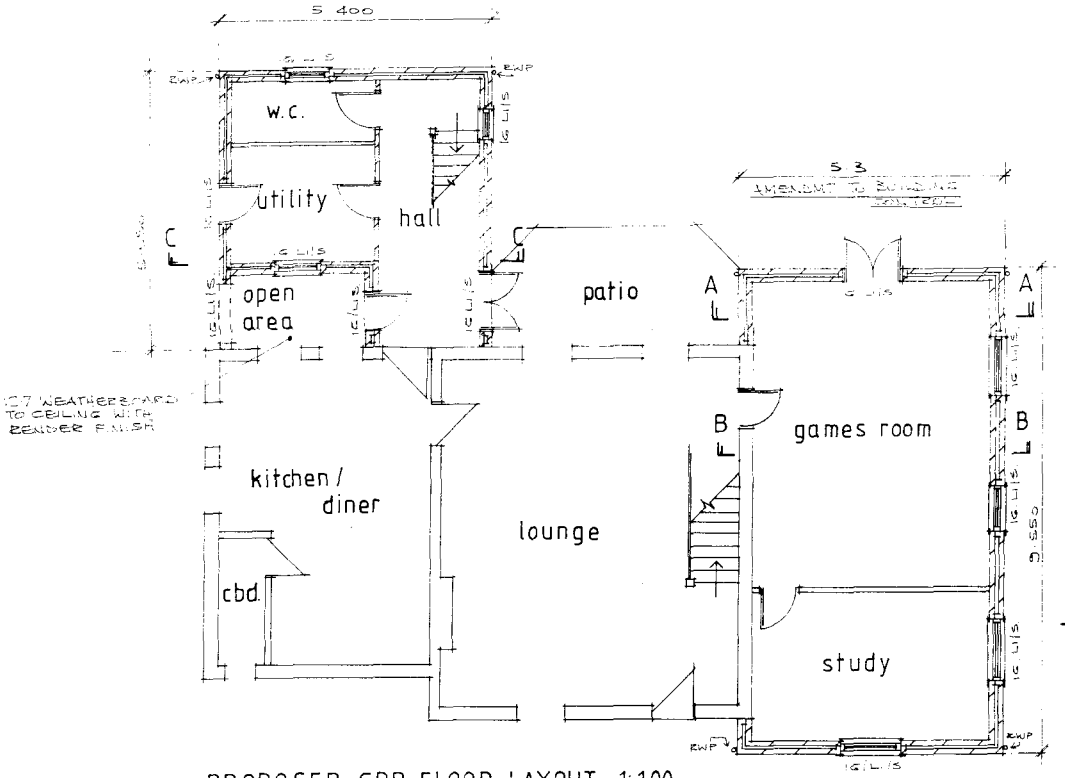

PROPOSED GRD. FLOOR LAYOUT 1:100

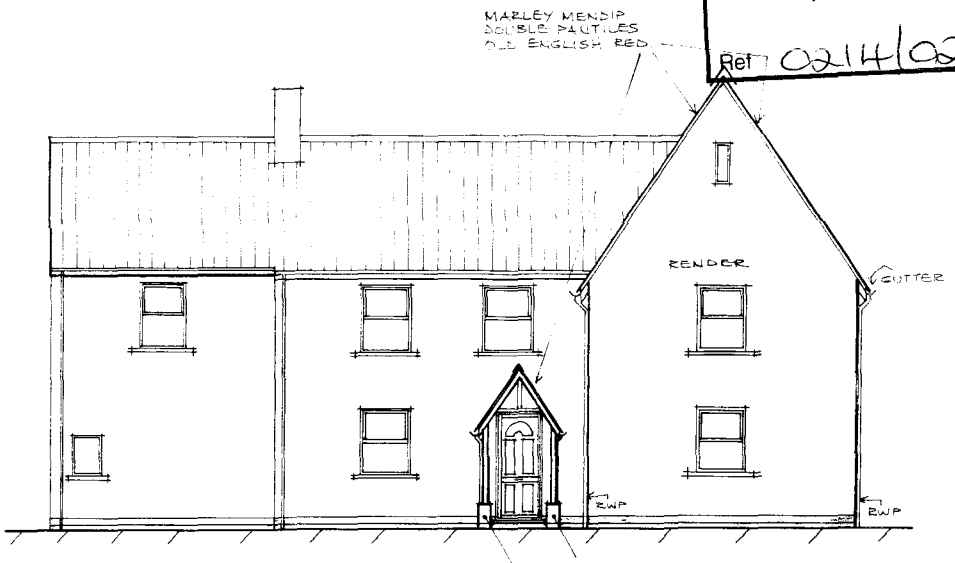

PROPOSED FRONT ELEVATION 1:100

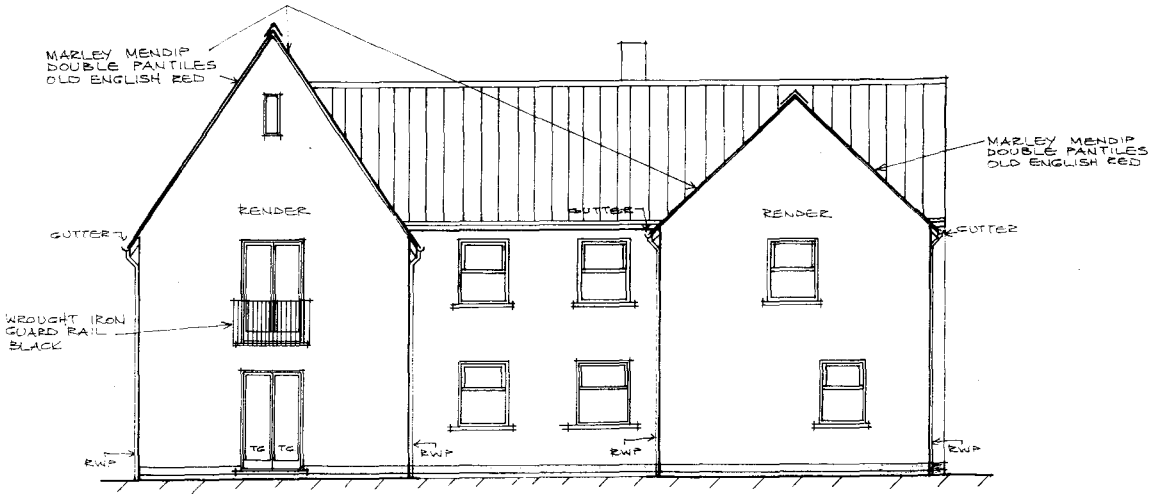

PROPOSED REAR ELEVATION 1:100

The contractor shall be responsible for the checking of all dimensions.levels.roof pitches.roof capabilityas stated.prior to cmmencement of works on site.

SUBJECT TO PLANNING & BUILDING CONTROL APPROVAL.

Proposed Rear & Side Extensions to dwelling & Two new Garages at Mount Pleasant, Delgate Bank,

for Miss K.Creasey & Mr C.Mitchell.

Scale: as shown.
Date: Feb.02.

KCM/MJA / H / 0002

Proposed Rear & Side
Extensions to dwelling &
Two new Garages, at
Mount Pleasant,
Delgate Bank,Holbeach.

for Miss K.Creasey &
Mr C.Mitchell.

Scale : as shown
Date : Feb.02.

SUBJECT TO PLANNING &
BUILDING CONTROL APPROVAL.

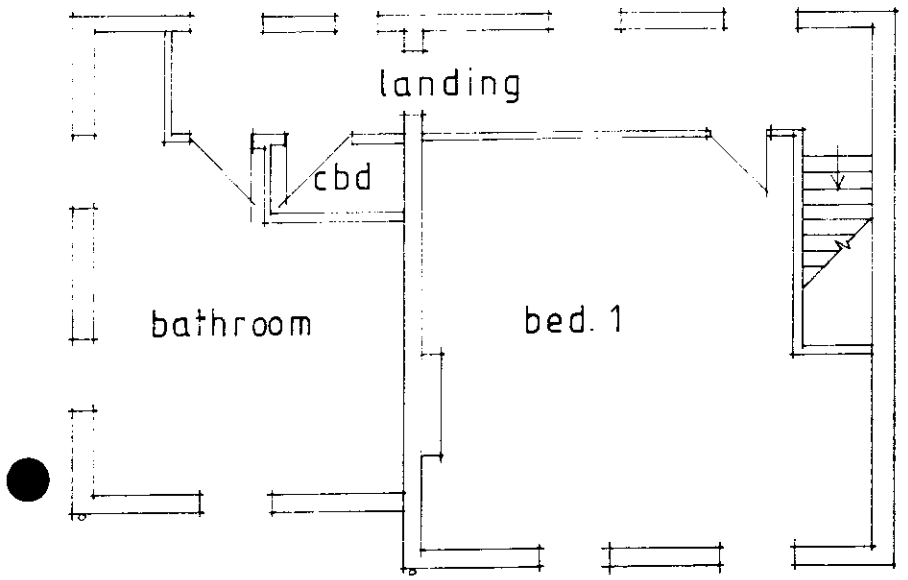

EXISTING FIRST FLOOR LAYOUT 1:100

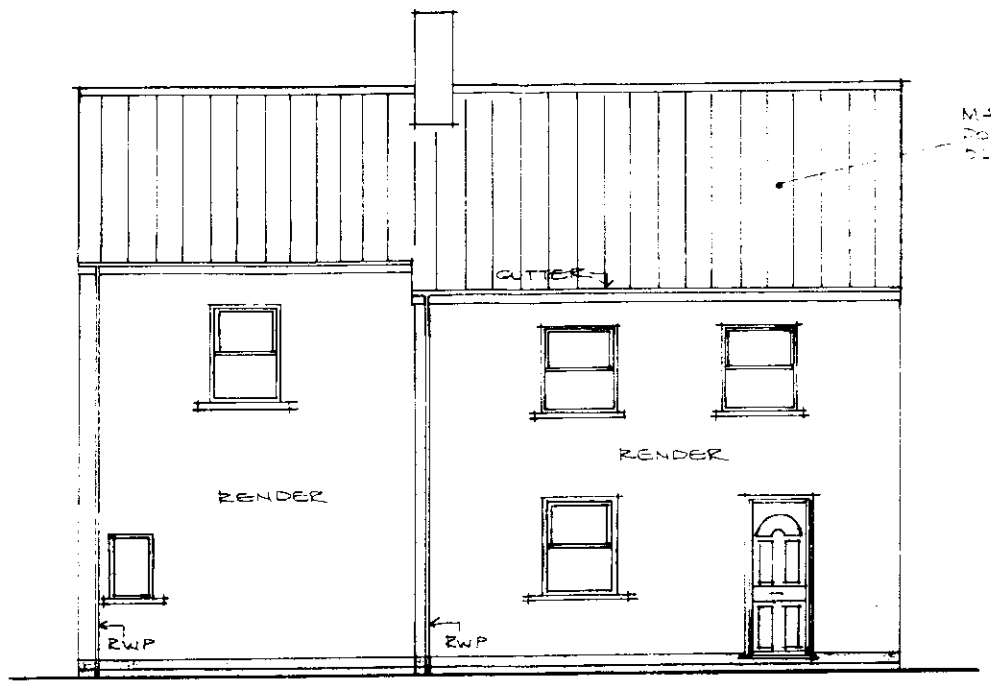

EXISTING FRONT ELEVATION 1:100

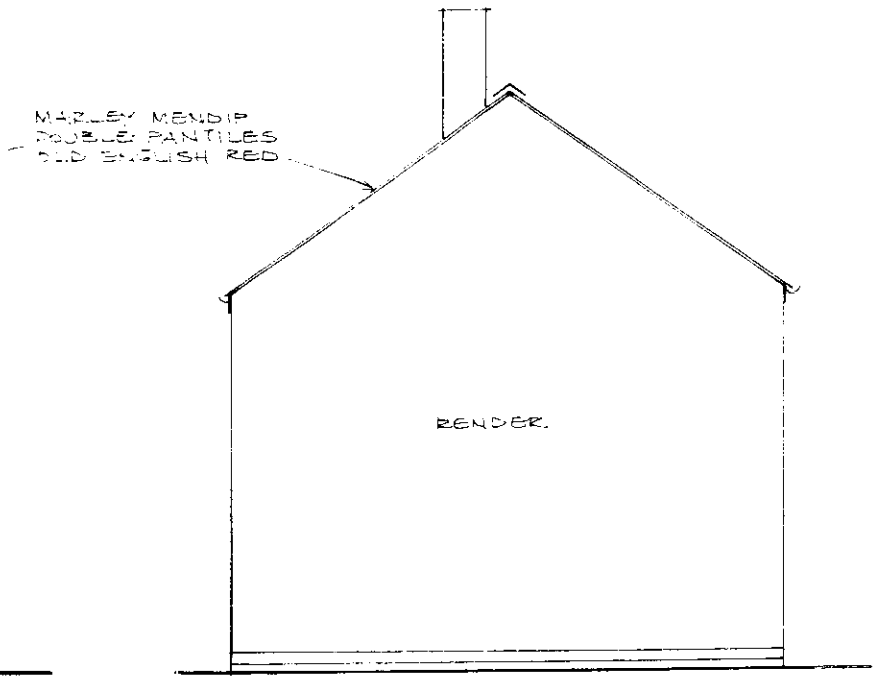

EXISTING SIDE ELEVATION 1:100

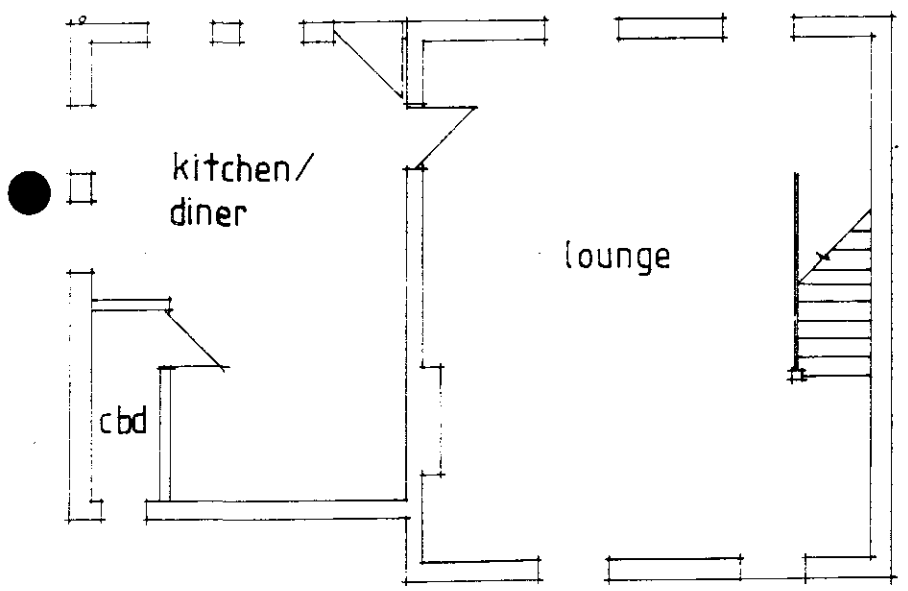

EXISTING GRD. FLOOR LAYOUT 1:100

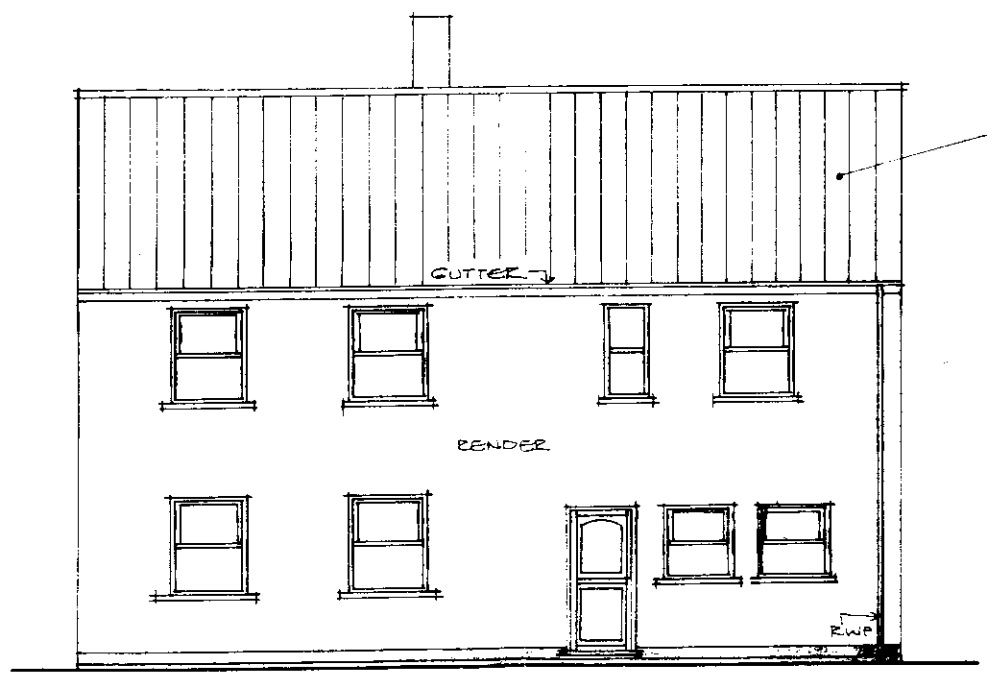

EXISTING REAR ELEVATION 1:100

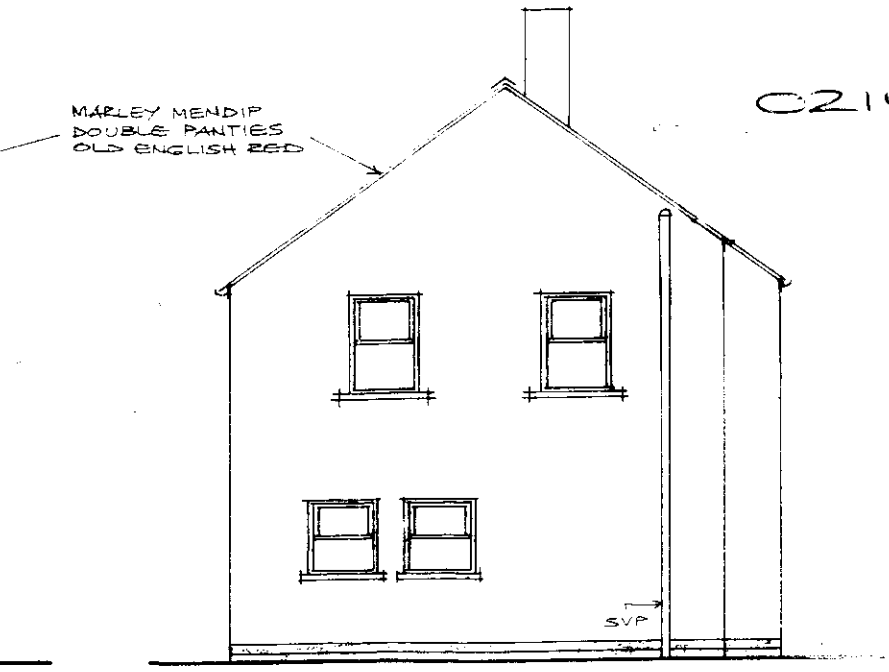

EXISTING SIDE ELEVATION 1:100

0214/02

KCM/MJ...