
William Saunders is the trading name of Wm Saunders Partnership LLP. Wm Saunders Partnership Limited Liability Partnership is registered in England and Wales with the Registration number OC 308323. The Registered Office is Sheppard Lockton House, Cafferata Way, Newark on Trent, Notts. NG24 2TN.

This drawing & any design thereon is the copyright of Wm Saunders Partnership LLP and must not be reproduced without their written consent.

Contractors must verify all dimensions, levels and co-ordinates at the site before commencing any work or making any shop drawings; no dimensions to be taken from drawing.

Key:

- Proposed private surface water drain
- Proposed private surface water manhole
- Proposed private trench soakaway
- Proposed Highway Drain
- Proposed permeable parking area
- Area <5m from building or highway available for soakaways
- Proposed private foul drain
- Proposed private foul manhole
- Existing foul sewer
- Proposed S38 Boundary
- Proposed Private Permeable Paving

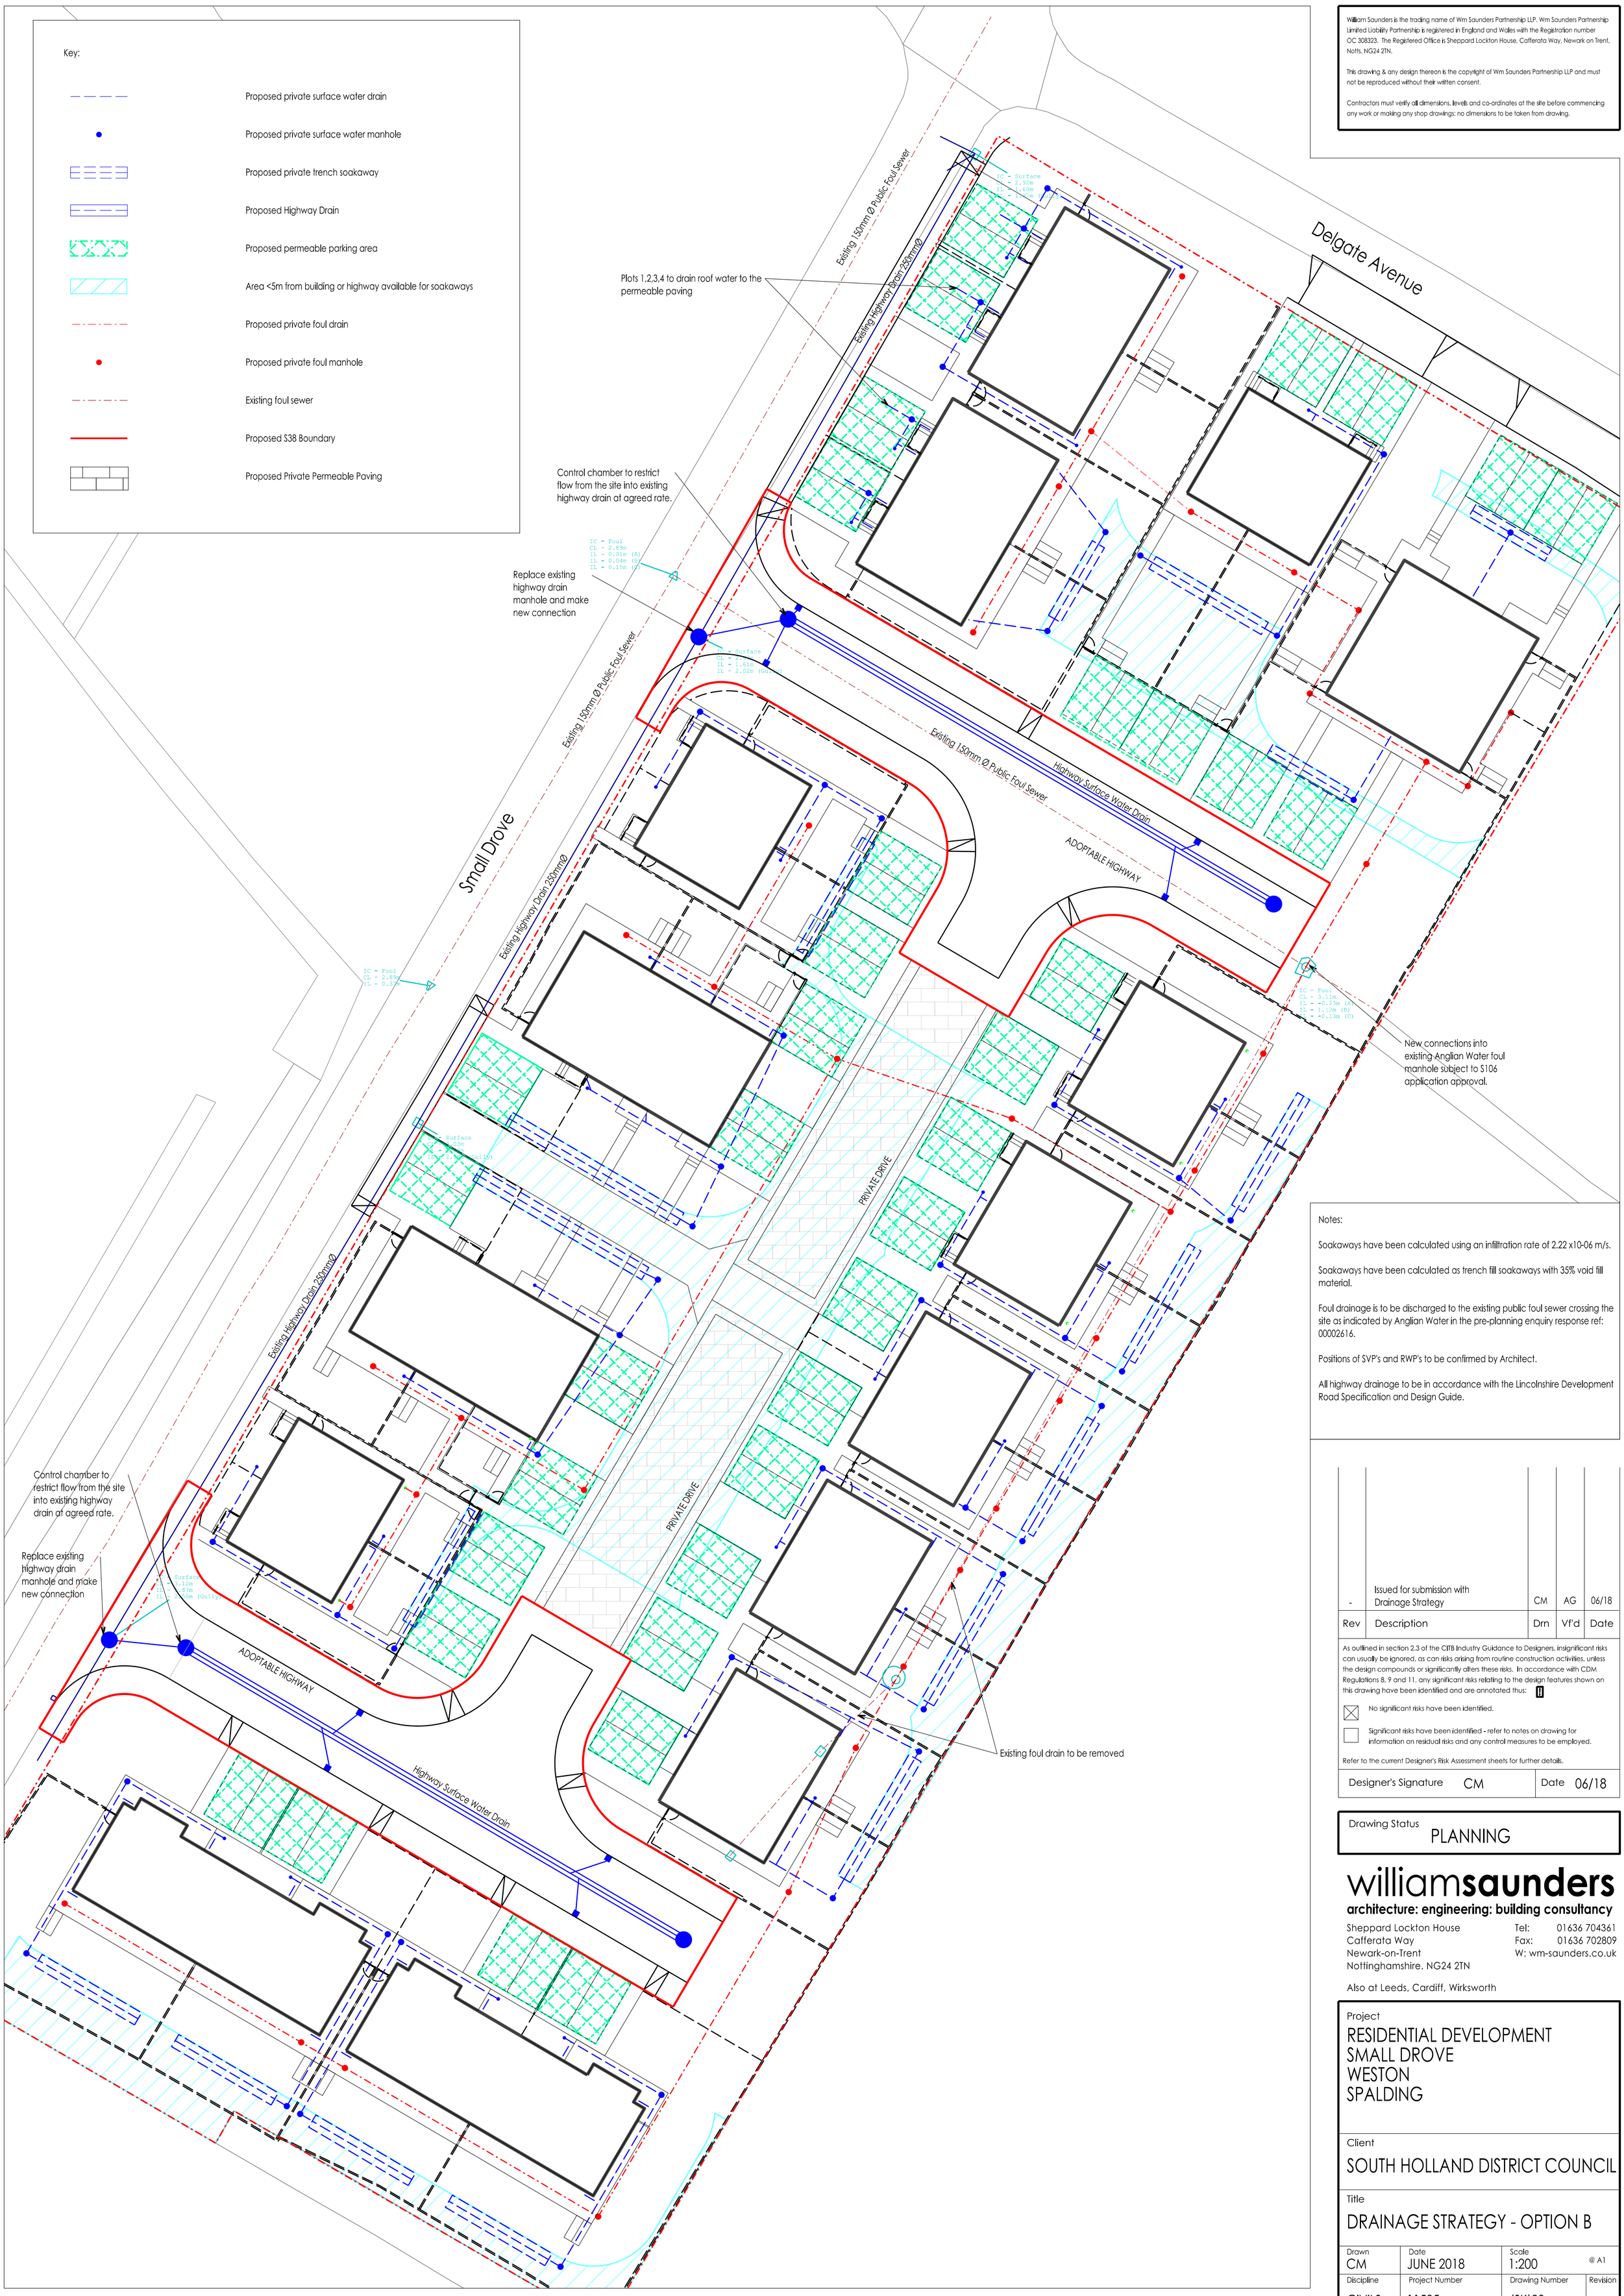

Notes:

Soakaways have been calculated using an infiltration rate of 2.22 x10-06 m/s.

Soakaways have been calculated as trench fill soakaways with 35% void fill material.

Foul drainage is to be discharged to the existing public foul sewer crossing the site as indicated by Anglian Water in the pre-planning enquiry response ref: 00002616.

Positions of SVP's and RWP's to be confirmed by Architect.

All highway drainage to be in accordance with the Lincolnshire Development Road Specification and Design Guide.

Rev	Description	Drn	Vf'd	Date
-	Issued for submission with Drainage Strategy	CM	AG	06/18

As outlined in section 2.3 of the CITB Industry Guidance to Designers, insignificant risks can usually be ignored, as can risks arising from routine construction activities, unless the design compounds or significantly alters these risks. In accordance with CDM Regulations 8, 9 and 11, any significant risks relating to the design features shown on this drawing have been identified and are annotated thus: [I]

☒ No significant risks have been identified.

☐ Significant risks have been identified - refer to notes on drawing for information on residual risks and any control measures to be employed.

Refer to the current Designer's Risk Assessment sheets for further details.

Designer's Signature CM | Date 06/18

Drawing Status: PLANNING

williamsaunders
architecture: engineering: building consultancy
Sheppard Lockton House
Cafferata Way
Newark-on-Trent
Nottinghamshire. NG24 2TN
Tel: 01636 704361
Fax: 01636 702809
W: wm-saunders.co.uk
Also at Leeds, Cardiff, Wirksworth

Project: RESIDENTIAL DEVELOPMENT
SMALL DROVE
WESTON
SPALDING

Client: SOUTH HOLLAND DISTRICT COUNCIL

Title: DRAINAGE STRATEGY - OPTION B

Drawn	Date	Scale	
CM	JUNE 2018	1:200	@ A1
Discipline	**Project Number**	**Drawing Number**	**Revision**
CIVILS	11505	(SK)03	-