



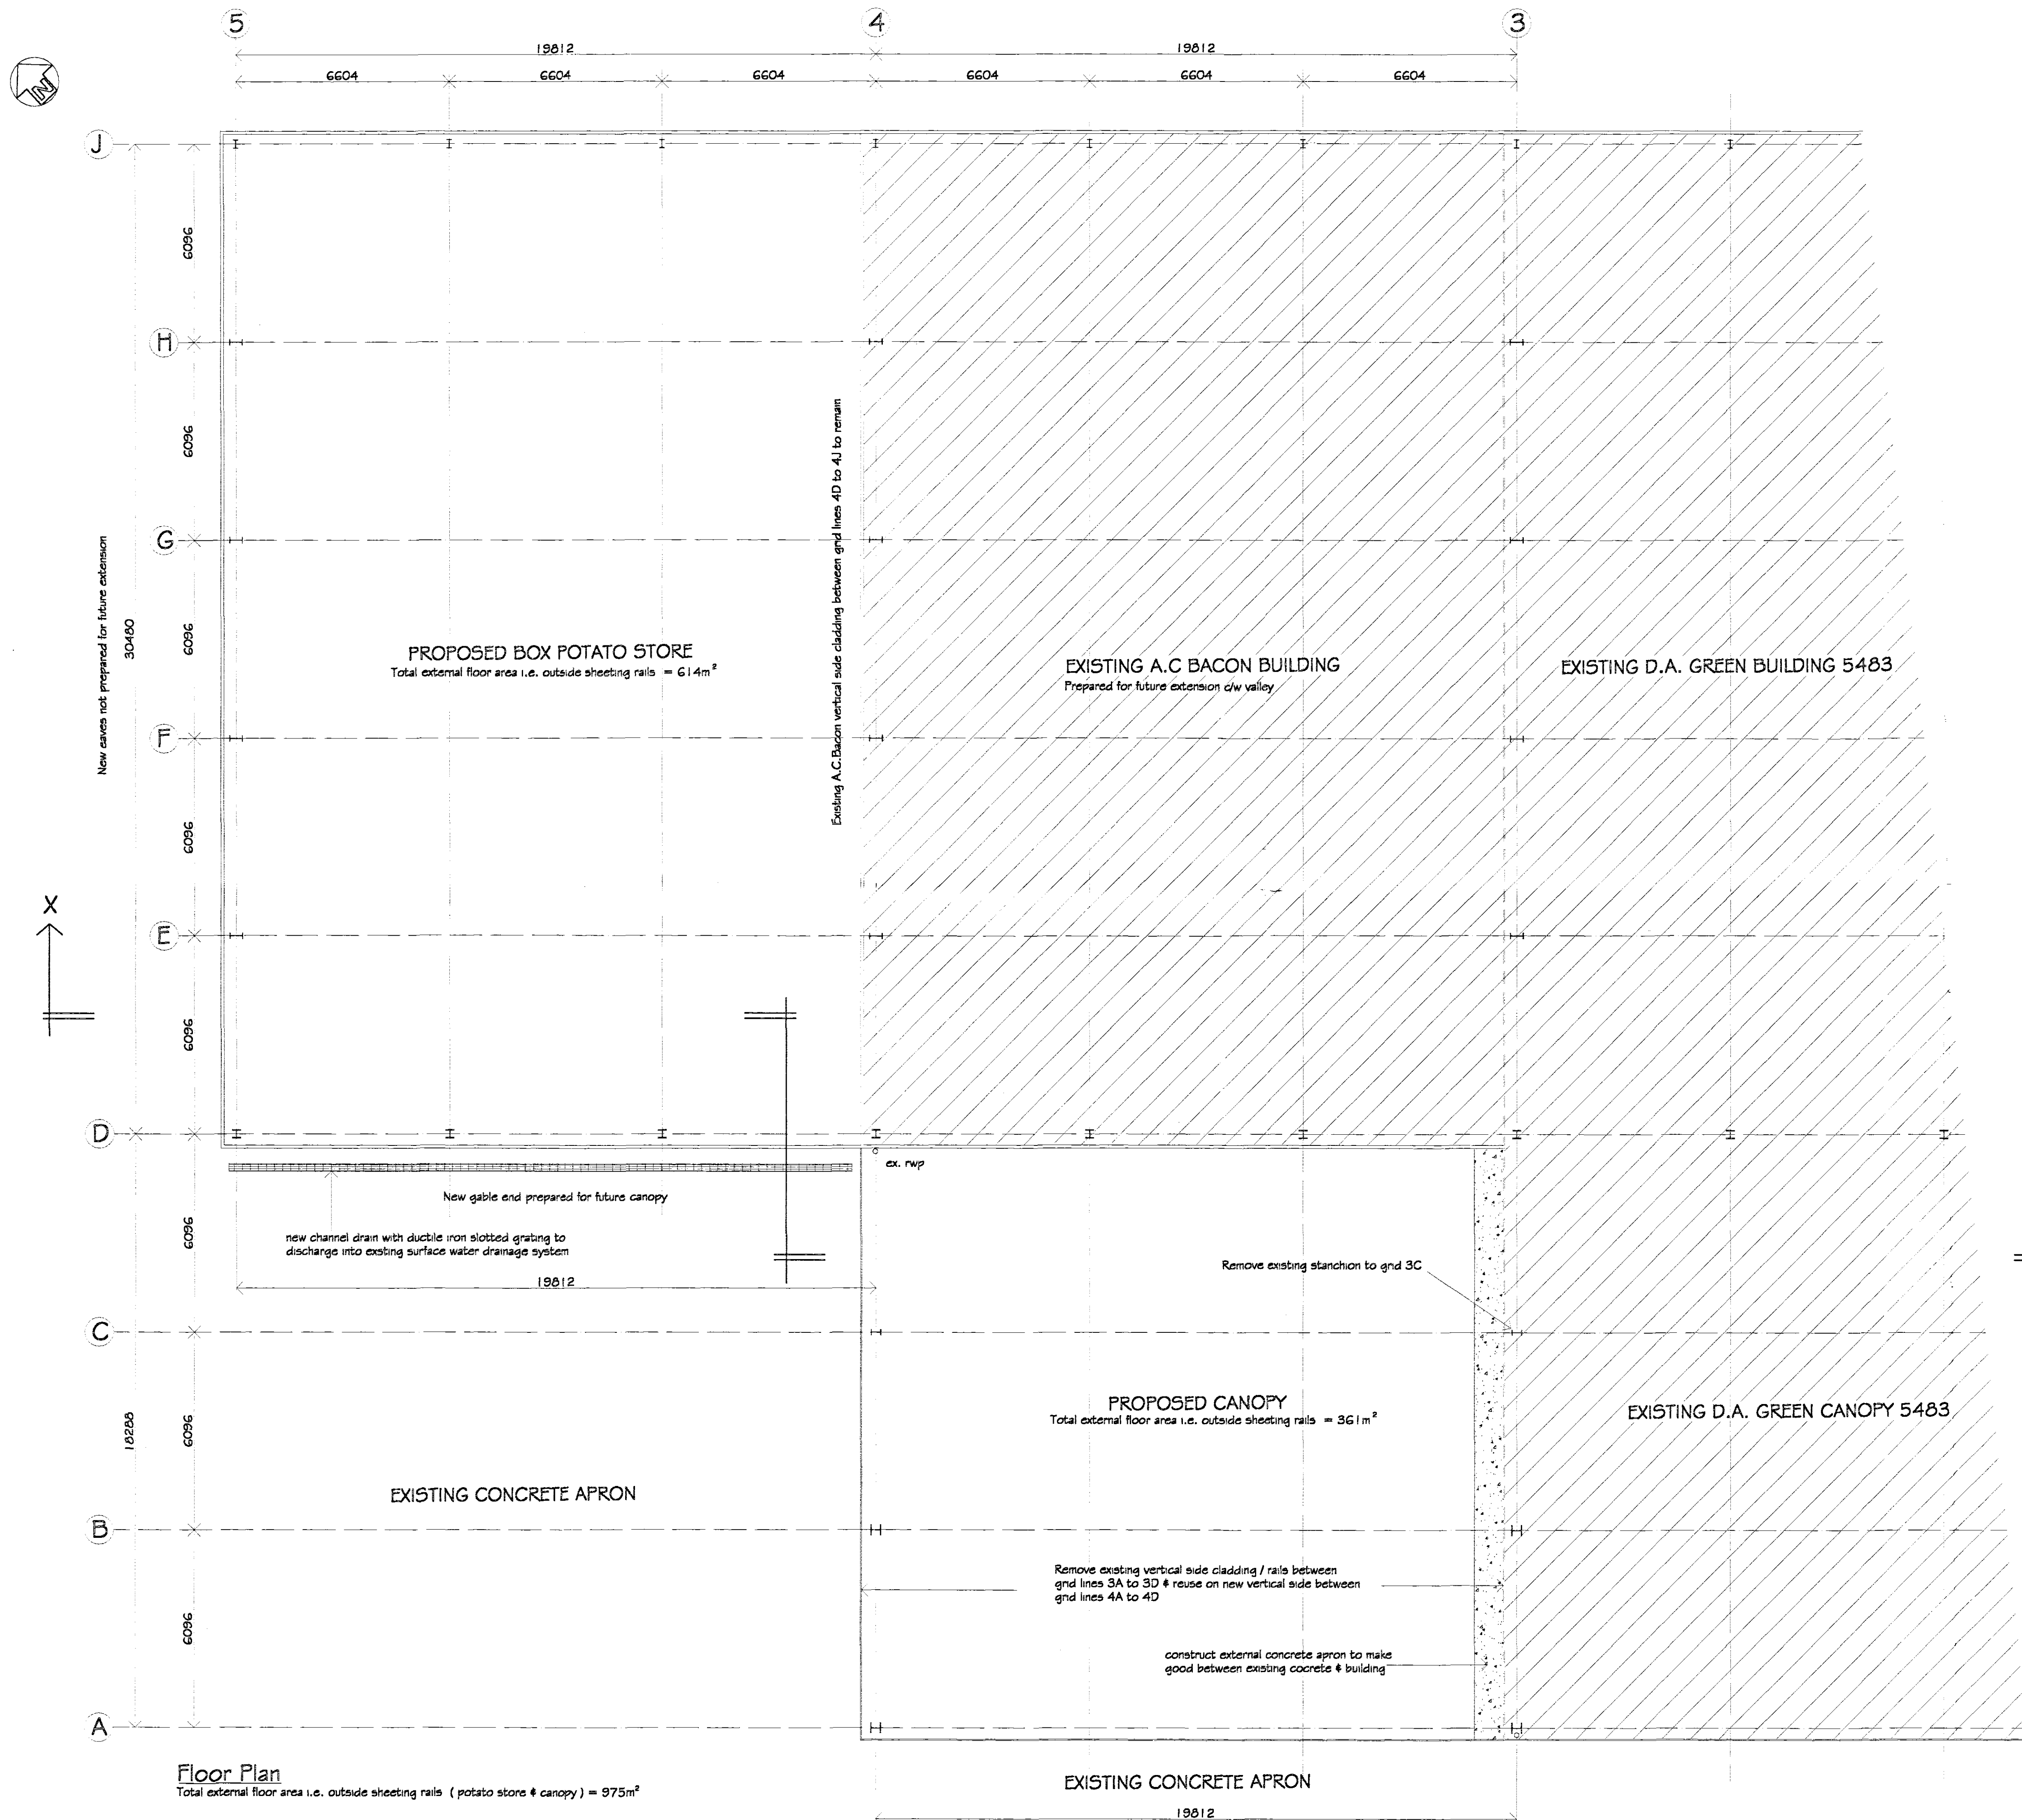

**DETERMINED
PLAN**

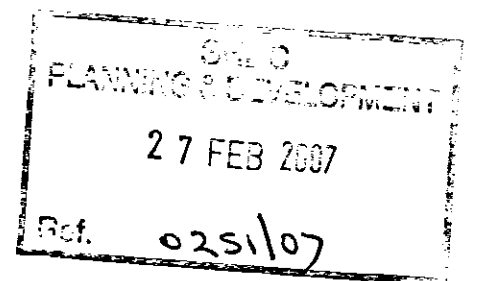

REVISIONS		BY	DATE
DRAWN	MJW	DATE	21/2/07
SCALE	1 / 100	CHECKED	
CLIENT	George Hay & Sons Ltd. Wykeham House Wykeham Spalding Lincs PE12 6HD		
PROJECT	Proposed agricultural 3/4 portal side extension & canopy to existing buildings for box potato storage @ Wragg Marsh Farm, Wykeham, Spalding, Lincs PE12 6HH		
DETAILS	Proposed / Existing Floor Plan (class 2 agricultural design to BS 5950)		
GREEN STRUCTURAL D.A. GREEN & SONS LTD. Wharfedale, Spalding, Lincs, PE12 6TL www.dagreen.co.uk Tel: 01406 370585 Fax: 01406 370766			
DRWG No. 1851/1			