



Ashville Cattery

The 5 Star Cat Hotel


Large Heated Chalets
With
Individual Runs

Visitors Welcome

01406 380135

Built to FAS Standards

700mm x 600mm

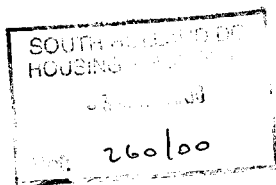

2.5mtrs.

DETERMINED
PLAN

