
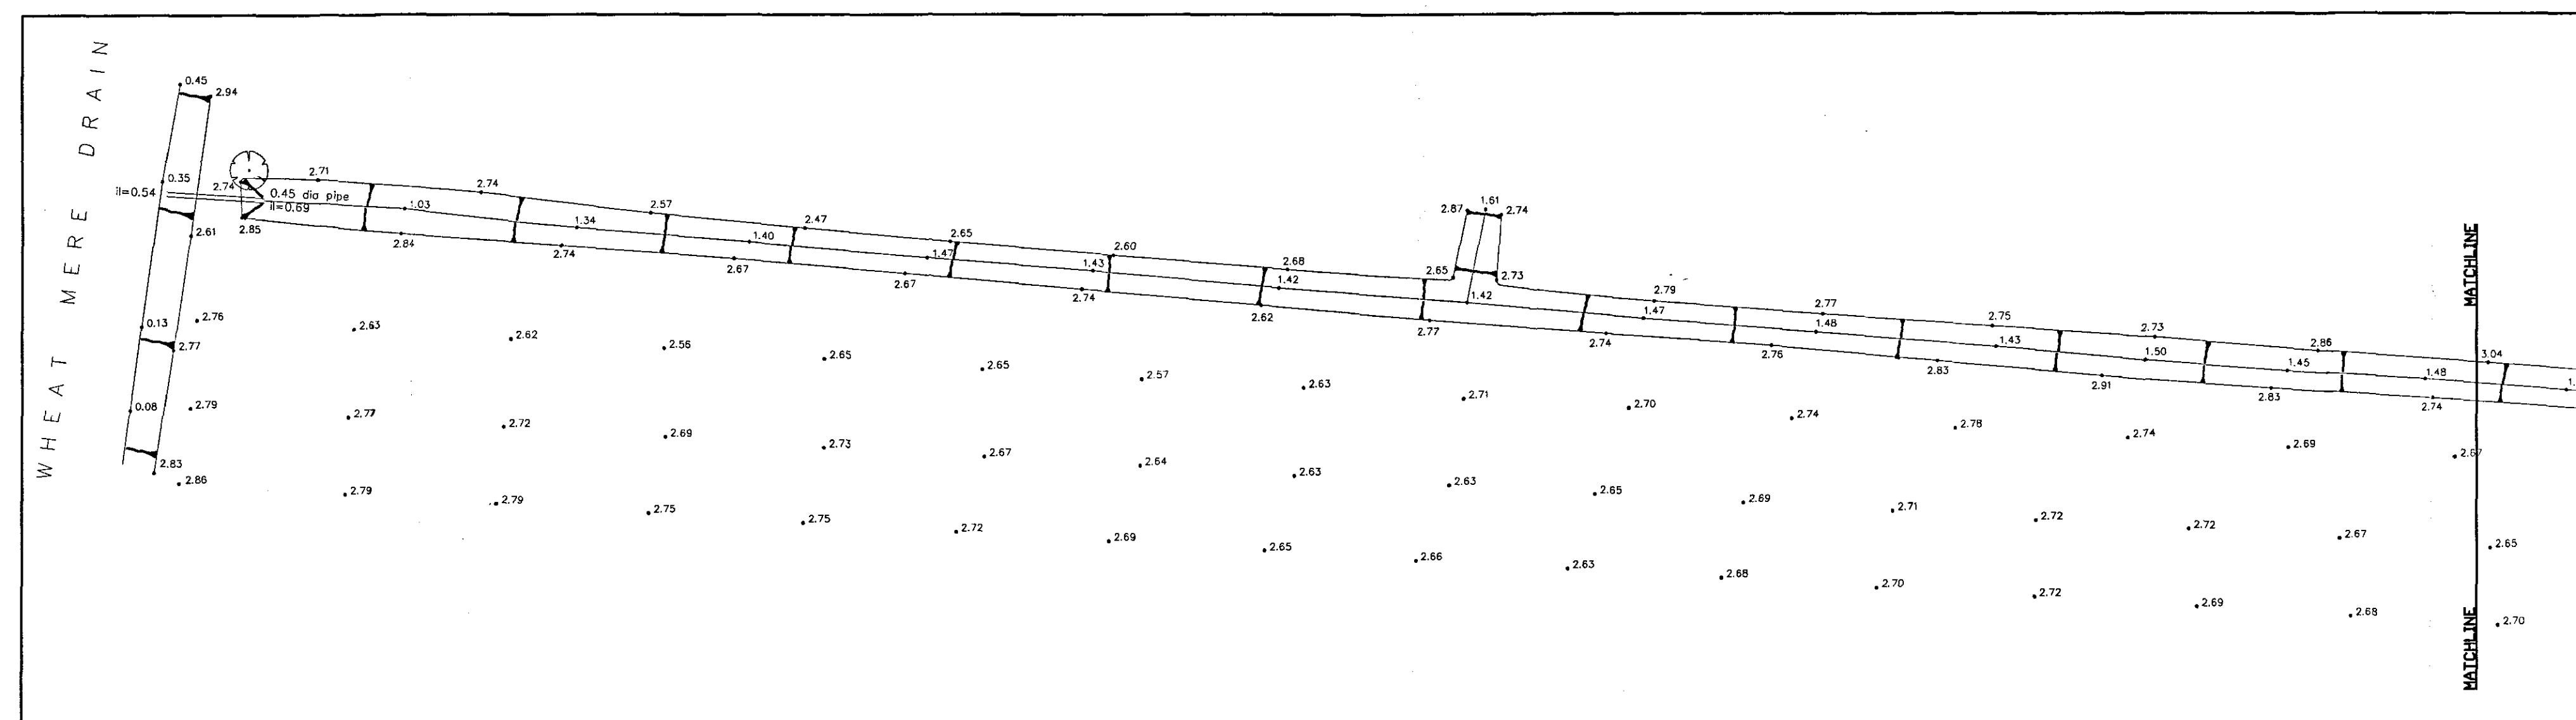


NOTES

1. DO NOT SCALE THIS DRAWING.
2. ALL DIMENSIONS ARE IN MILLIMETERS UNLESS STATED OTHERWISE.
3. THIS DRAWING IS TO BE READ IN CONJUNCTION WITH ALL OTHER RELEVANT DRAWINGS.
4. ALL PROPRIETARY ITEMS ARE TO BE INSTALLED IN STRICT COMPLIANCE WITH THE MANUFACTURES INSTRUCTIONS AND RECOMMENDATIONS.
5. NO WORKS SHALL COMMENCE ON SITE UNTIL APPROVAL HAS BEEN OBTAINED FROM LCC, AWS AND ALL OTHER RELEVANT AGENCIES/AUTHORITIES.
6. THE SPECIFICATION IN ALL RESPECTS SHALL BE IN ACCORDANCE WITH THE CURRENT LINCOLNSHIRE DESIGN GUIDE FOR RESIDENTIAL AREAS' AND 'DEVELOPMENT ROAD SPECIFICATION AND CONSTRUCTION' PUBLICATIONS IN FORCE IN THE COUNTY AT THE TIME OF CONSTRUCTION.
7. SURVEY INFORMATION BASED UPON SURVEYLINE DRAWING No. SL1433/1a

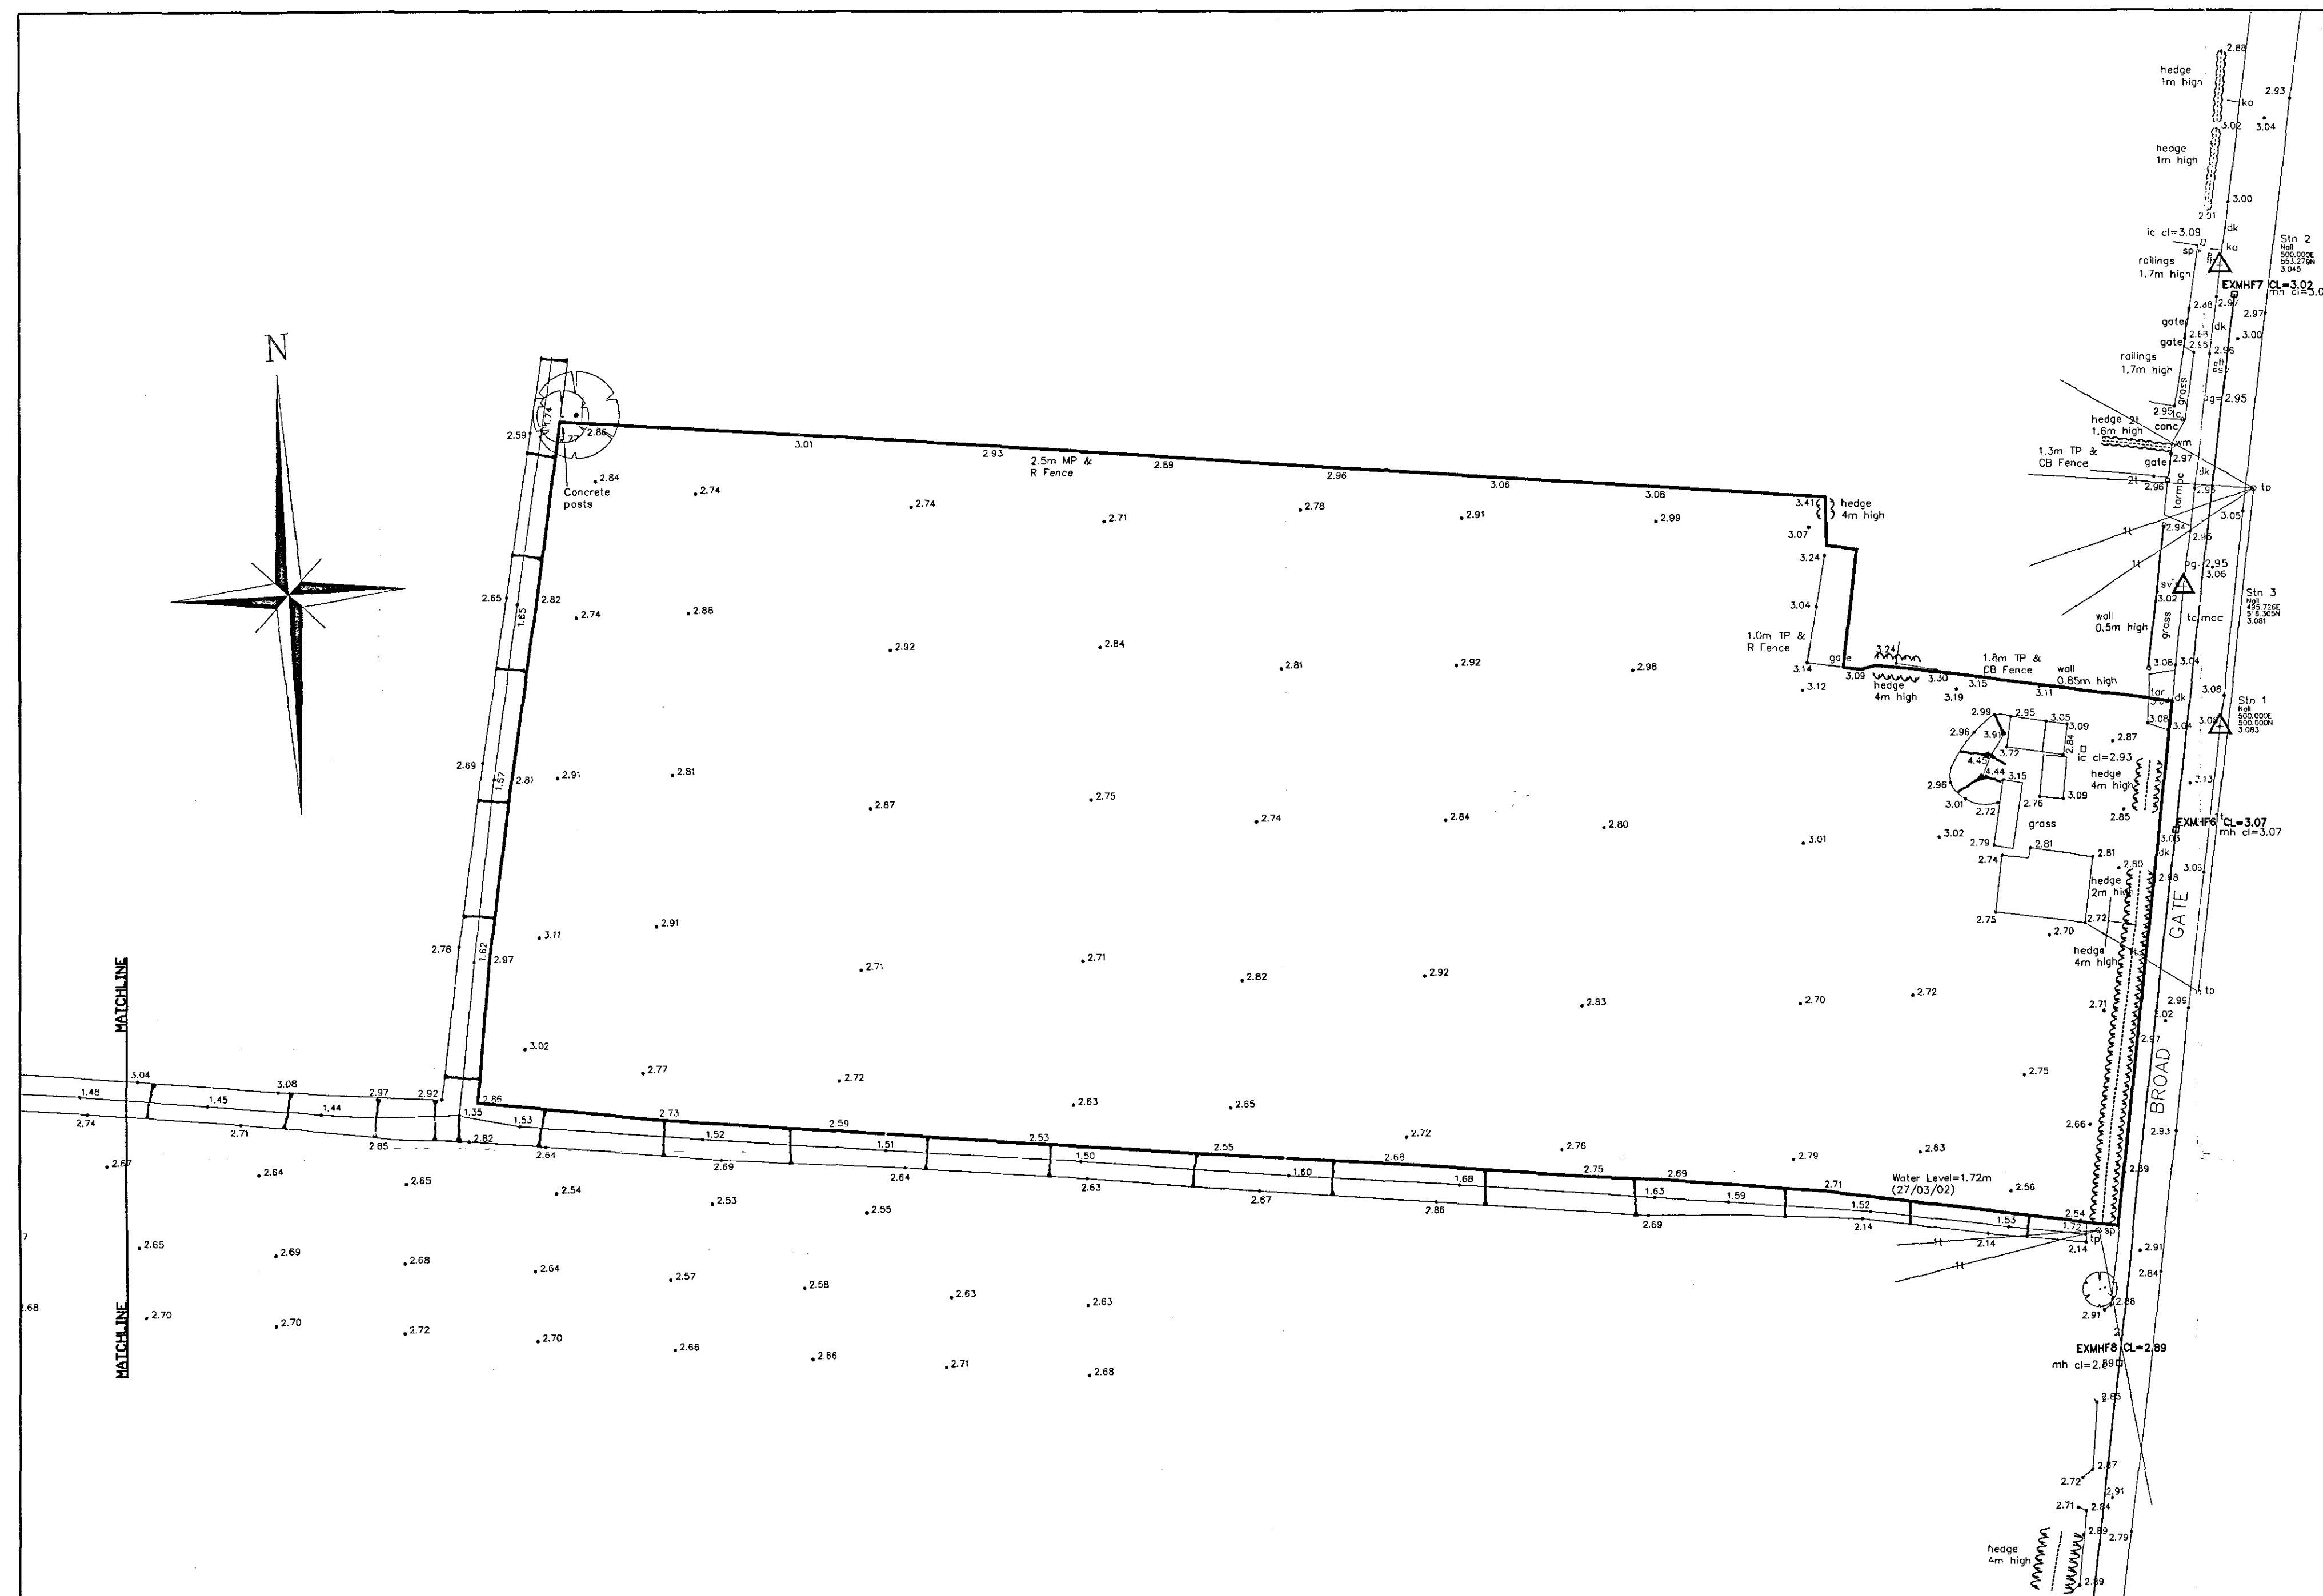

Planning & Development
- 2 MAR 2005
Ref: H22/0288/05

Rev.	Amendments	Rev'd By	Date
Client			
CB DESIGN GROUP			
Project			
PROPOSED DEVELOPMENT, BROADGATE, WESTON HILLS, SPALDING			
Title			
EXISTING SITE SURVEY			
Job No			
33376			
Drawing No			
33376/A1/01			
Status			
PRELIMINARY			
Scale		Date	
1:500		JUL 03	
Project Engineer		Drawn By	
PW		SO	
		Checked By	
			
			
Waldeck Associates			
Consulting Engineers, Surveyors, Planners			
Kesteven Business Centre, 2 Kesteven Street, Spalding, Lincolnshire, NG34 7DT			
Tel: 01509 415009 Fax: 01509 414944 E-mail: eng@waldeckassociates.co.uk			