

CDM NOTE:
The design has been undertaken as far as possible to avoid risks to health and safety or to reduce and control the effects of any unavoidable risks. Any relevant information identifying risks which are not able to be eliminated will be included within the project Health and Safety file.


**THIS DRAWING IS FOR THE PURPOSE OF
OBTAINING PLANNING PERMISSION ONLY**

Glass balustrade to platform
& access stairs



South Elevation

3141
2400

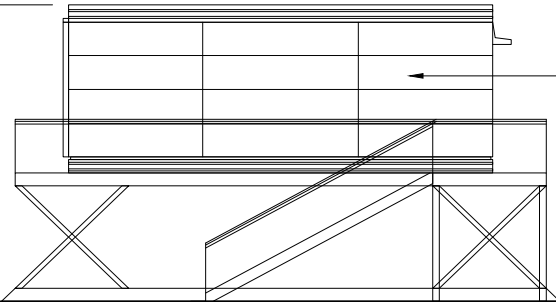

East Elevation


Dark steel cladding
(RAL 5007 & RAL 9005)
to all elevations

Hatching depicts
glazed areas


Raised Platform



North Elevation

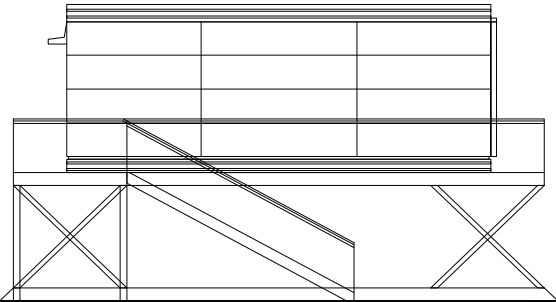

West Elevation

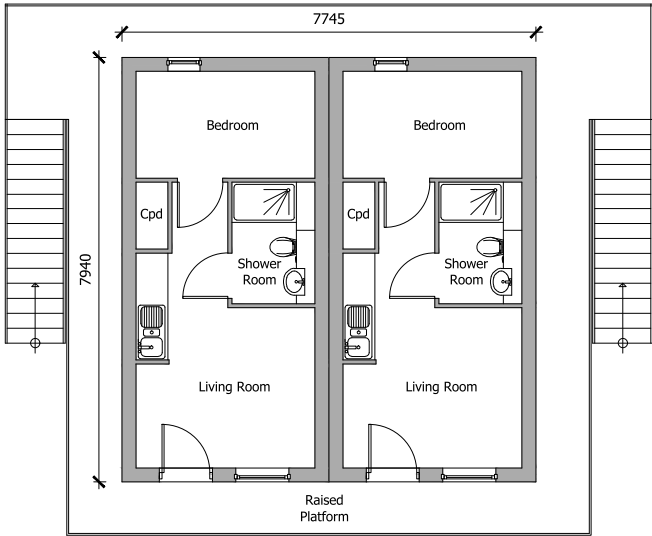

Ground Floor Plan

REV	DATE	DESCRIPTION	DRAWN
-----	------	-------------	-------

ORIGINAL SIZE 630MM - THIS PRINT MAY BE REDUCED

NOTE: ALL DIMENSIONS, MATERIALS AND WORKMANSHIP IN ACCORDANCE WITH NHBC STANDARDS AND BUILDING REGULATIONS.
DO NOT SCALE FROM THIS DRAWING. ALL DIMENSIONS TO BE VERIFIED WITH THE TECHNICAL OFFICE.



LARKFLEET GROUP LIMITED
LARKFLEET HOUSE
SOUTHFIELDS BUSINESS
PARK
BOURNE
LINCOLNSHIRE
PE10 0FF
TEL: 01778 391570

PROJECT
AUSTENDYKE RD, WESTON HILLS
Proposed Solohaus modular pods

DRAWING TITLE
DESIGN DETAILS

SCALE	DATE	DRAWN	APPROVED
1:100 @A3	31.03.23	JRB	-

DRAWING NO.	REVISION
176-04/SITE/03	-