

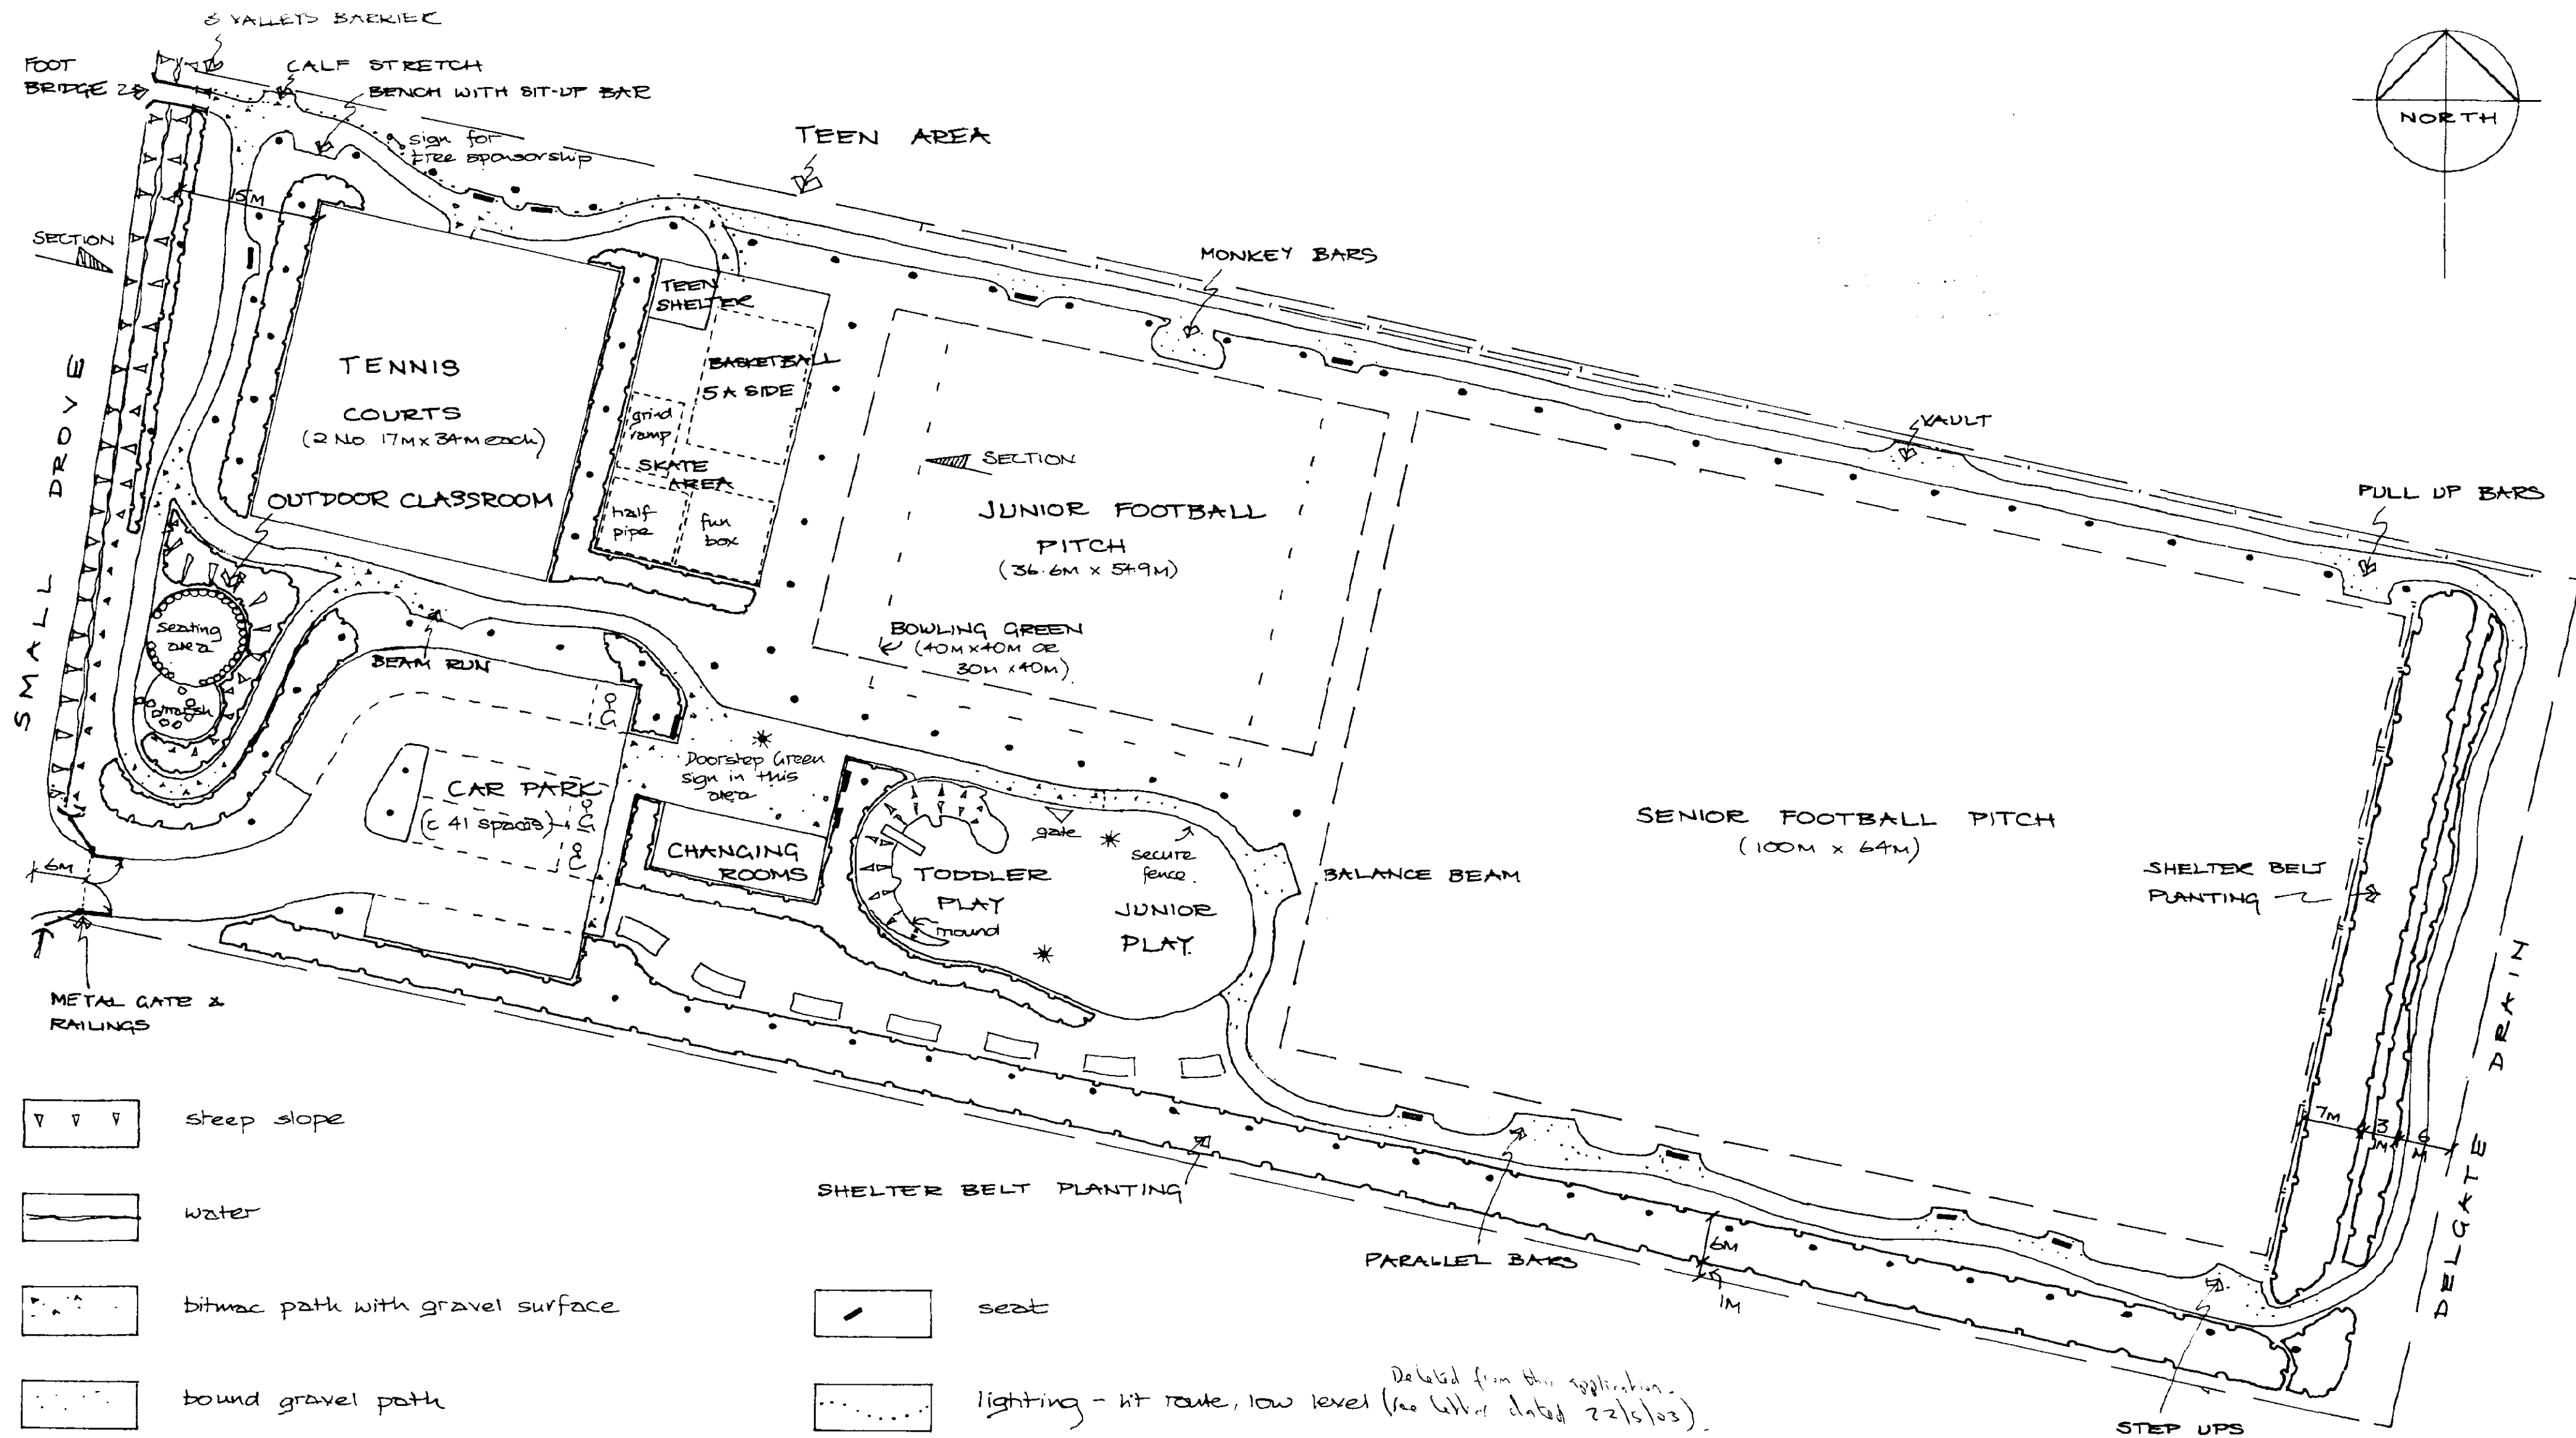


steep slope

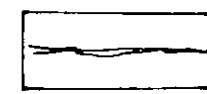

water

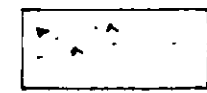


bitmac path with gravel surface




bound gravel path




standard tree

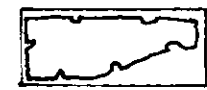


shrub planting

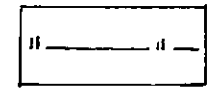


tall fence (2m plus) as ball stop

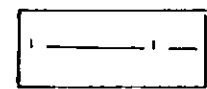

short fence (1.2m max) as ball stop
N.B. Also around planting areas for first 2 or 3 years

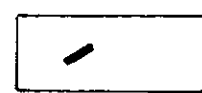


seat

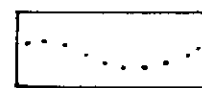

lighting - lit route, low level (see letter dated 22/5/03). Deleted from this application.



special tree

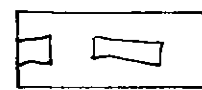

reinforced grass access

DETERMINED
PLAN

SHDC
Planning & Development
13 MAR 2003
Ref 305/03

Karen Elliott Landscape Design
179 Haigh Moor Road
Tingley
Wakefield
WF3 1EH
Tel: 0113 252 9209
KELD


Drawing Title: Layout of facilities
Drawing Number: DWPF/152/A2/06A

Client: Weston Playing Field Steering Committee



Date: 21 February 2003

Project: Weston Playing Field, Weston

Scale: 1:500

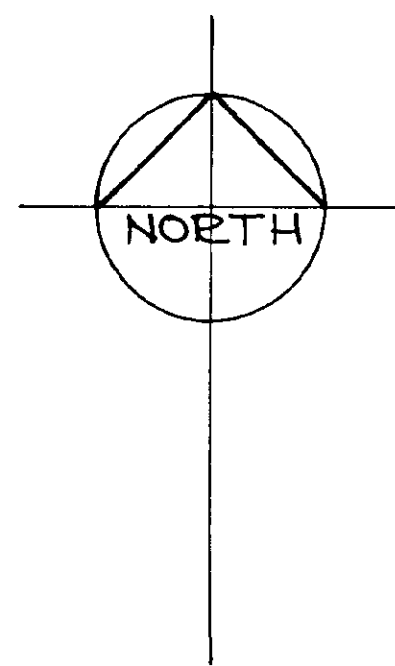


KEY TO AREAS ON PLAN

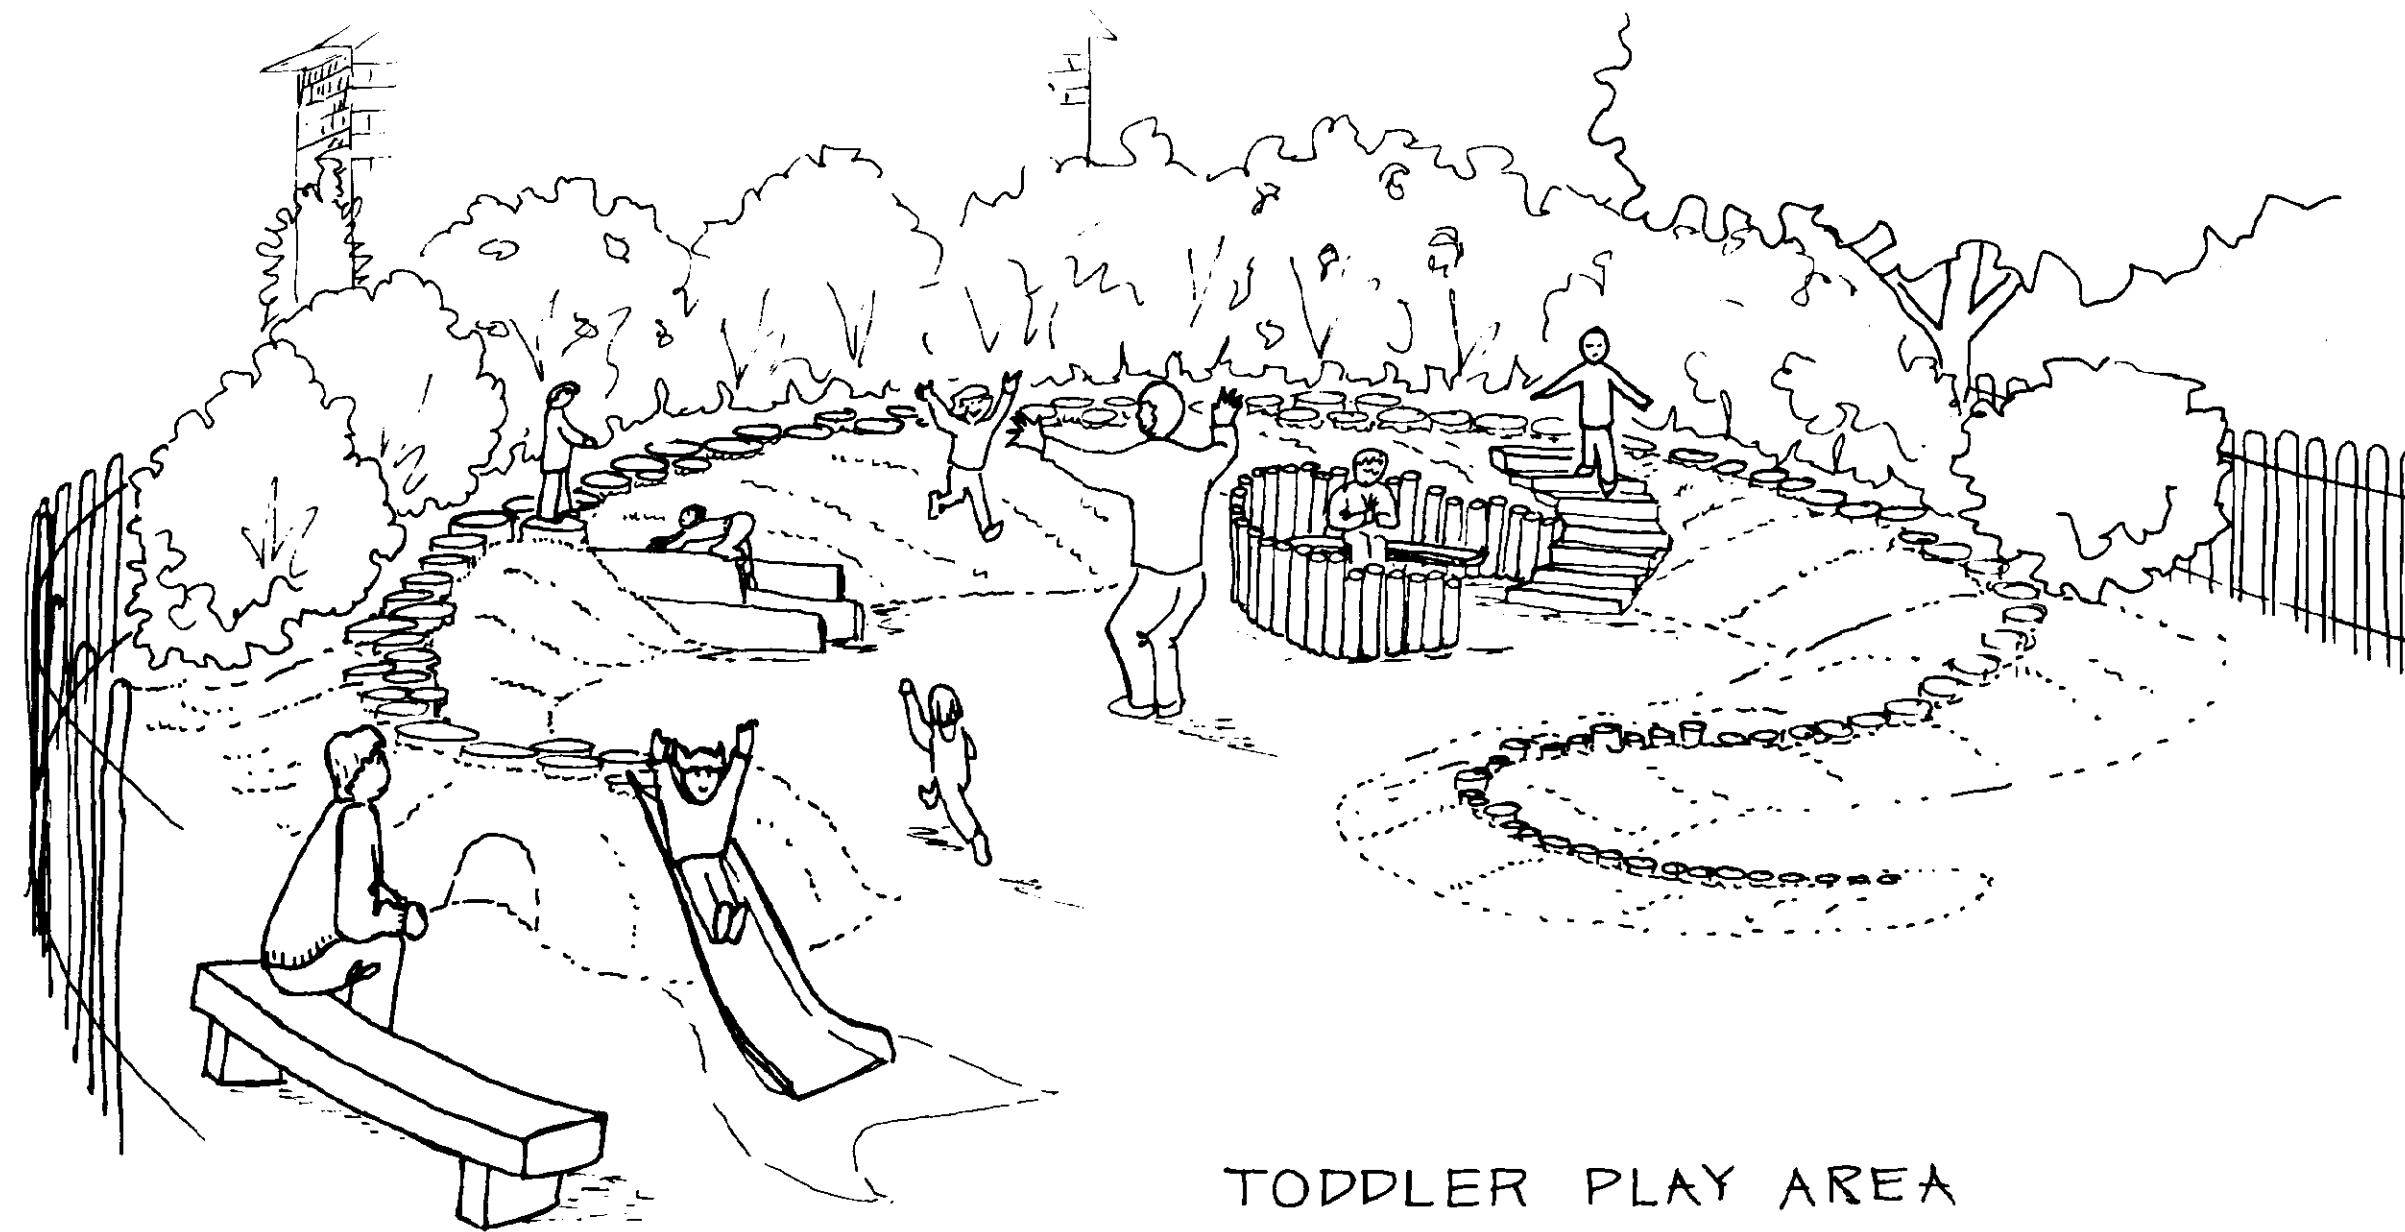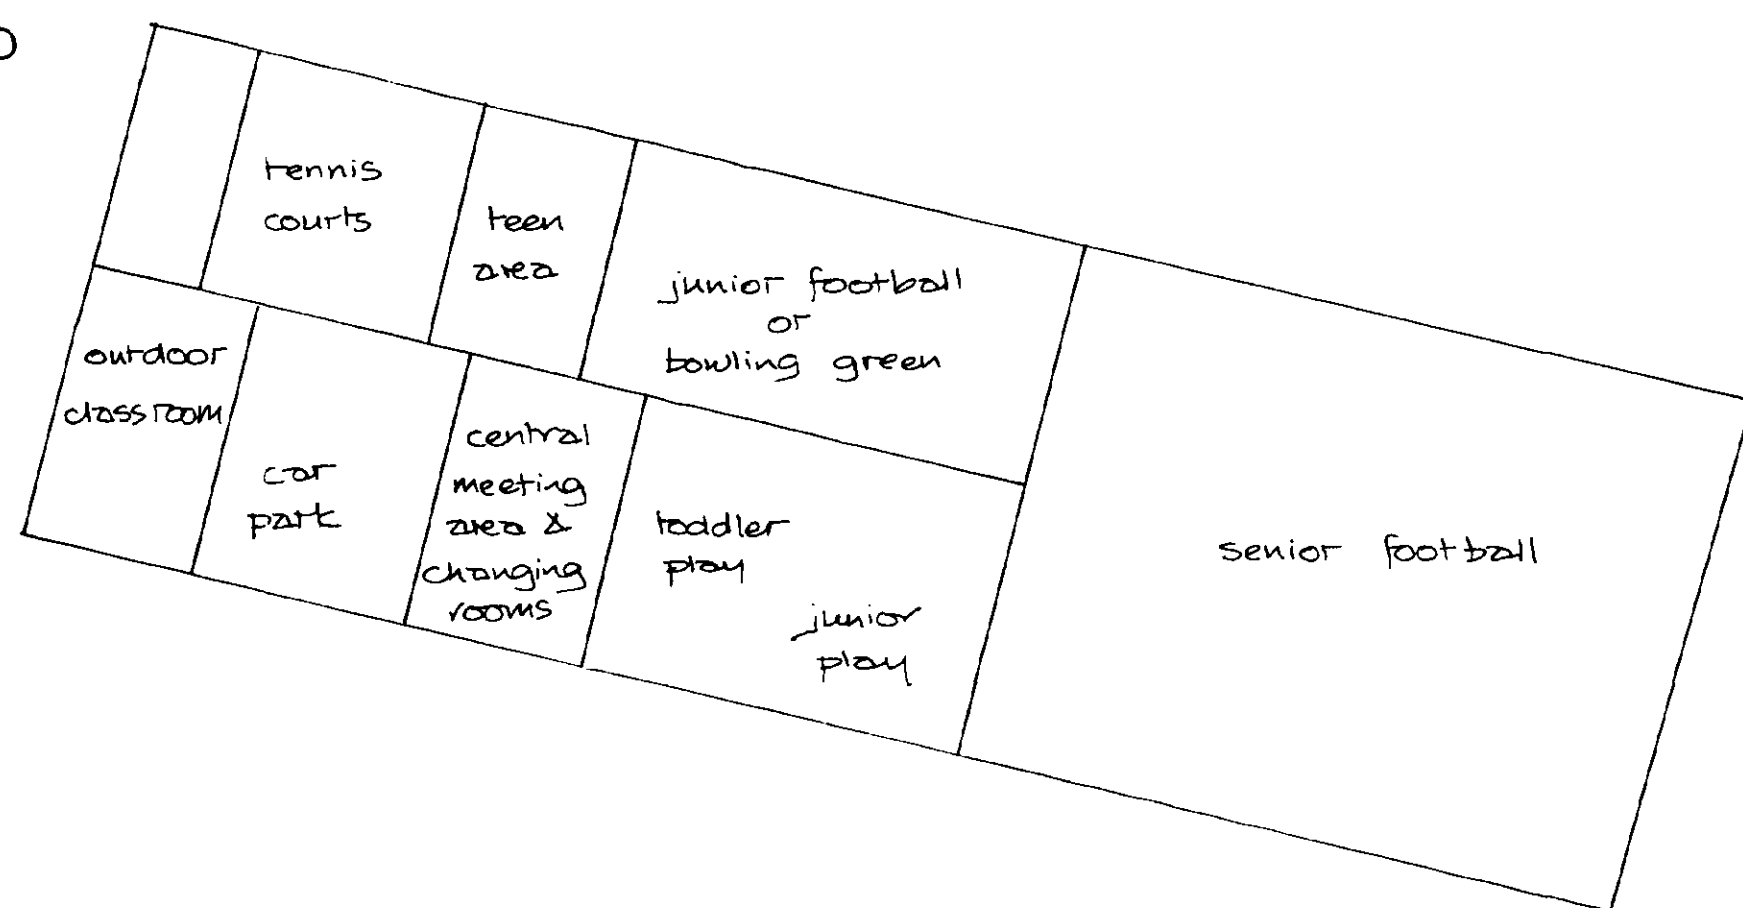

TODDLER PLAY AREA

N.B. No playground equipment shown except slide

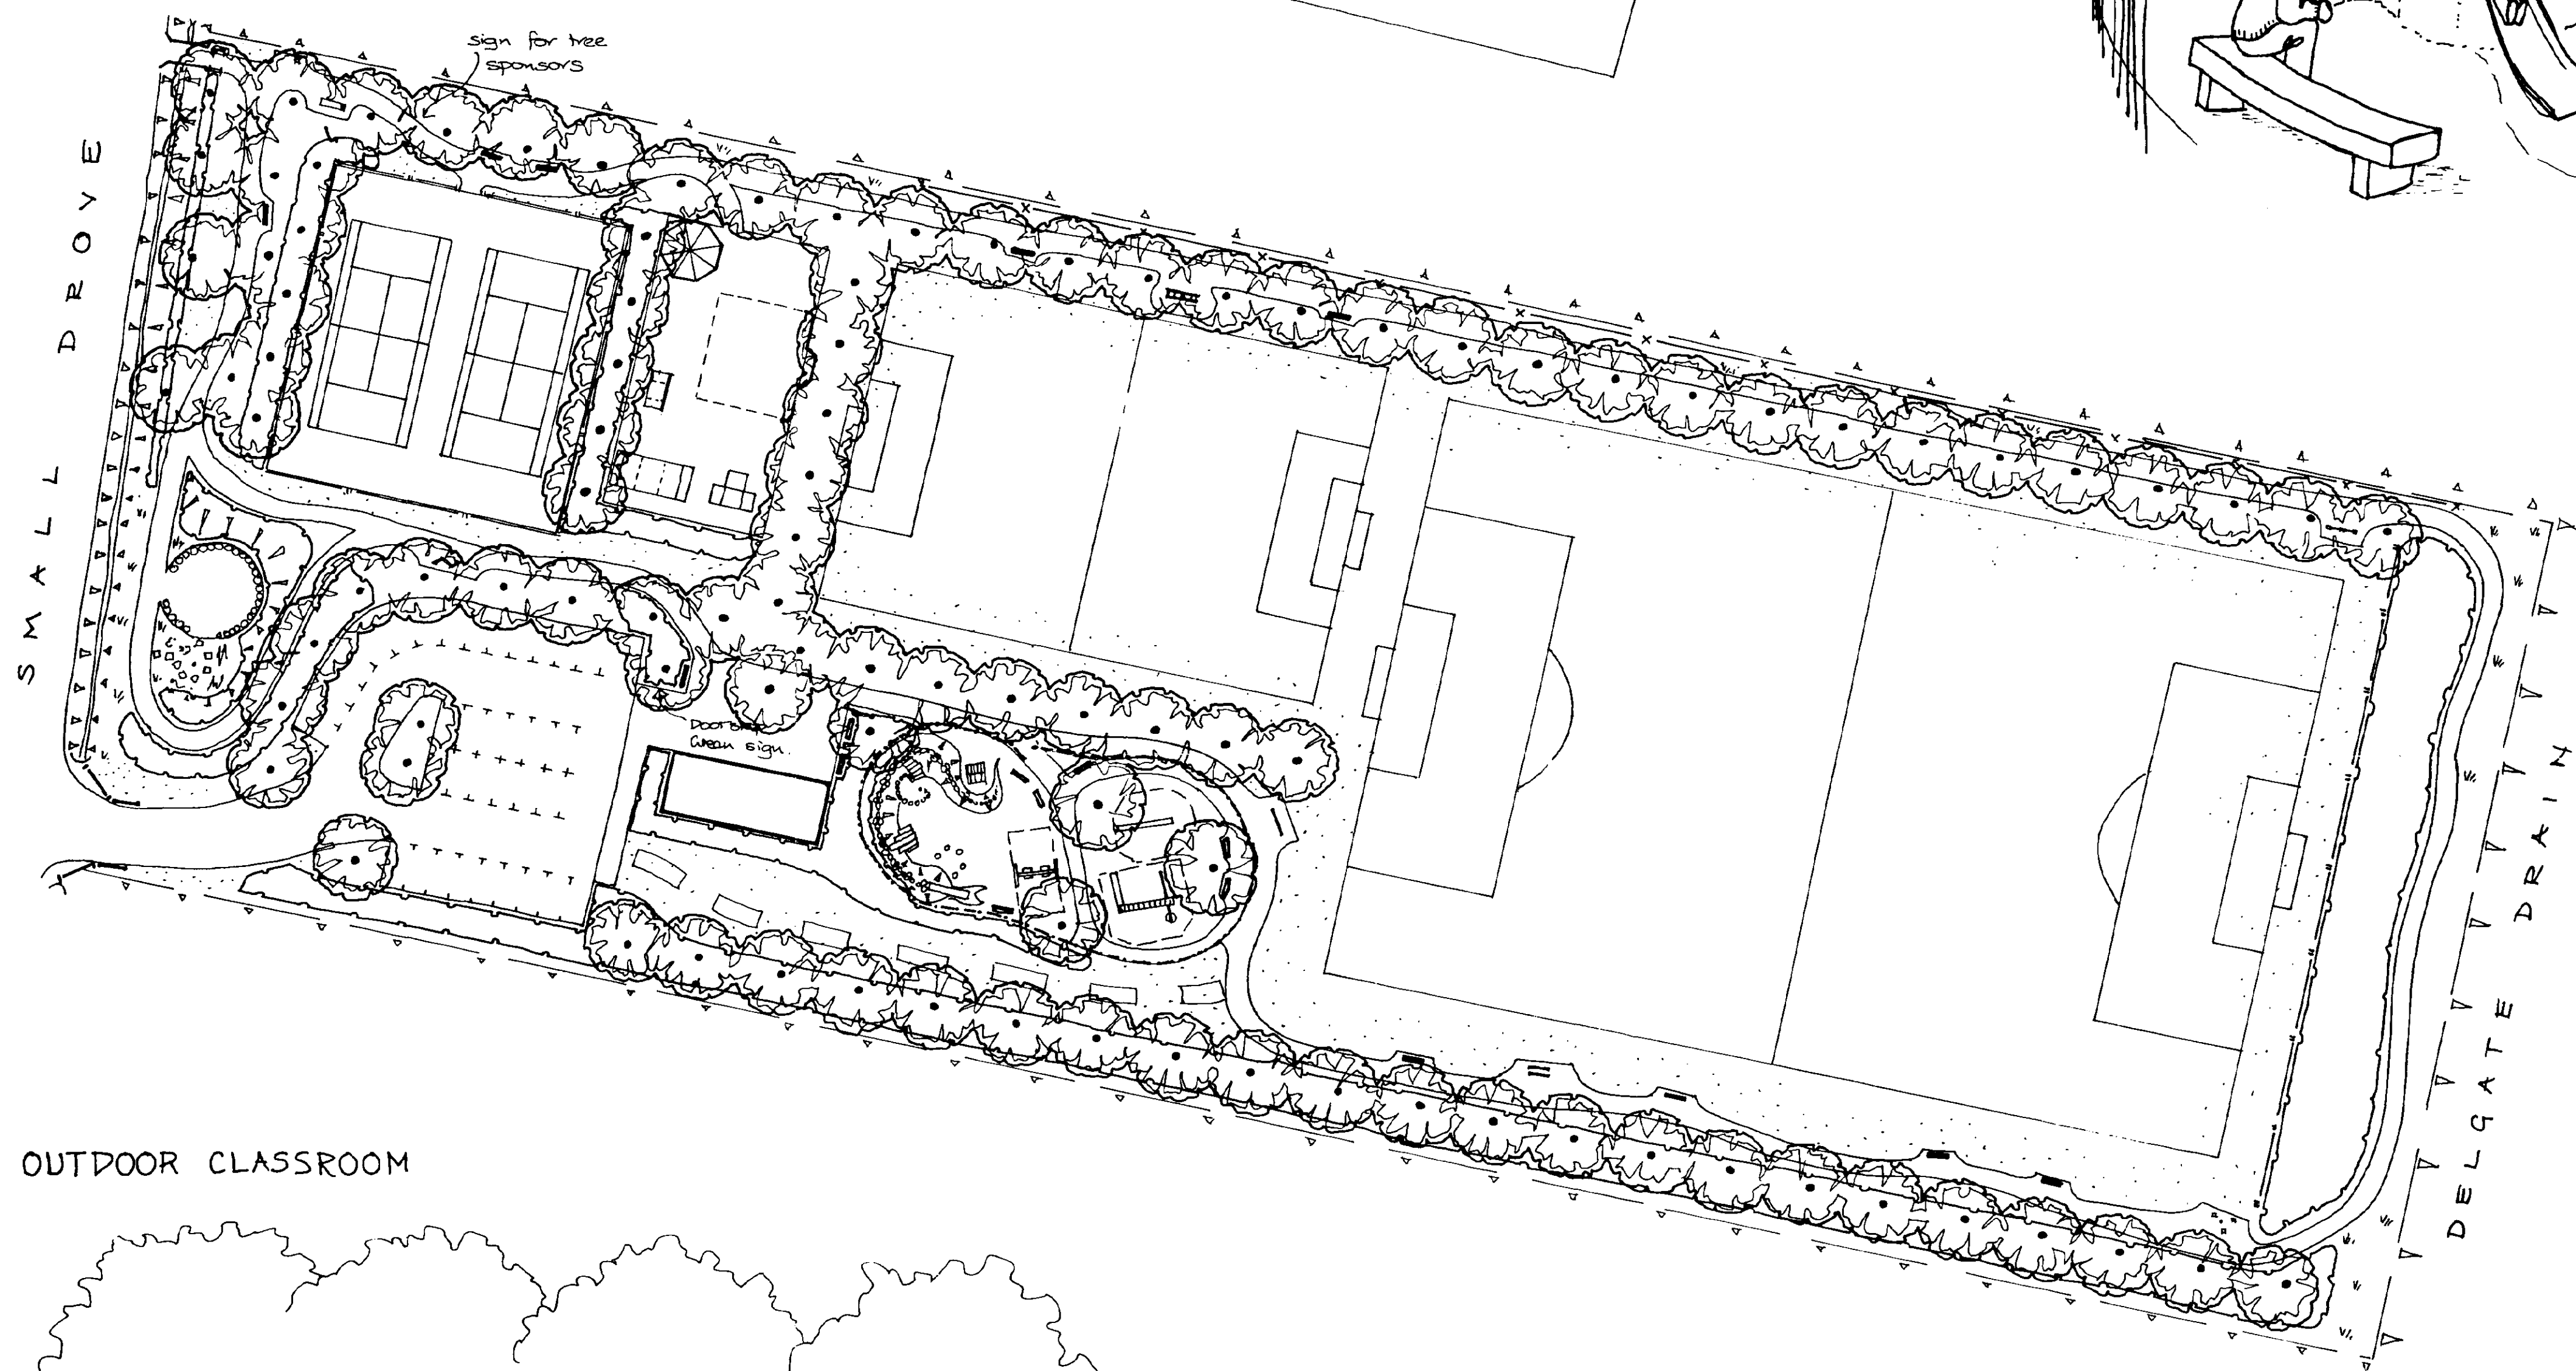

OUTDOOR CLASSROOM



- steep slope
- water
- bitmac/tarmac path with gravel surface
- bound gravel path
- seat
- reinforced grass access
- standard tree
- special standard tree
- shrub planting - tall
- shrub planting - low
- grass mown once per year
- grass mown regularly

- tall fence (2m plus) as ball stop
- short fence (1.2m max), post and netting, as ball stop and to protect new planting
- fence to secure junior and toddler play areas

N.D. See layout of facilities plan for more detail

SHDC
Planning & Development
13 MAR 2003
Ref 325/03

Karen Elliott Landscape Design 179 Haigh Moor Road Tingley Wakefield WF3 1EH Tel: 0113 252 9208 KELD	Drawing Title: Proposals
	Drawing Number: DWPF/152/A2/07
Client: Weston Playing Field Steering Committee	Date: 27 February 2003
Project: Weston Playing Field, Weston	Scale: 1:500