


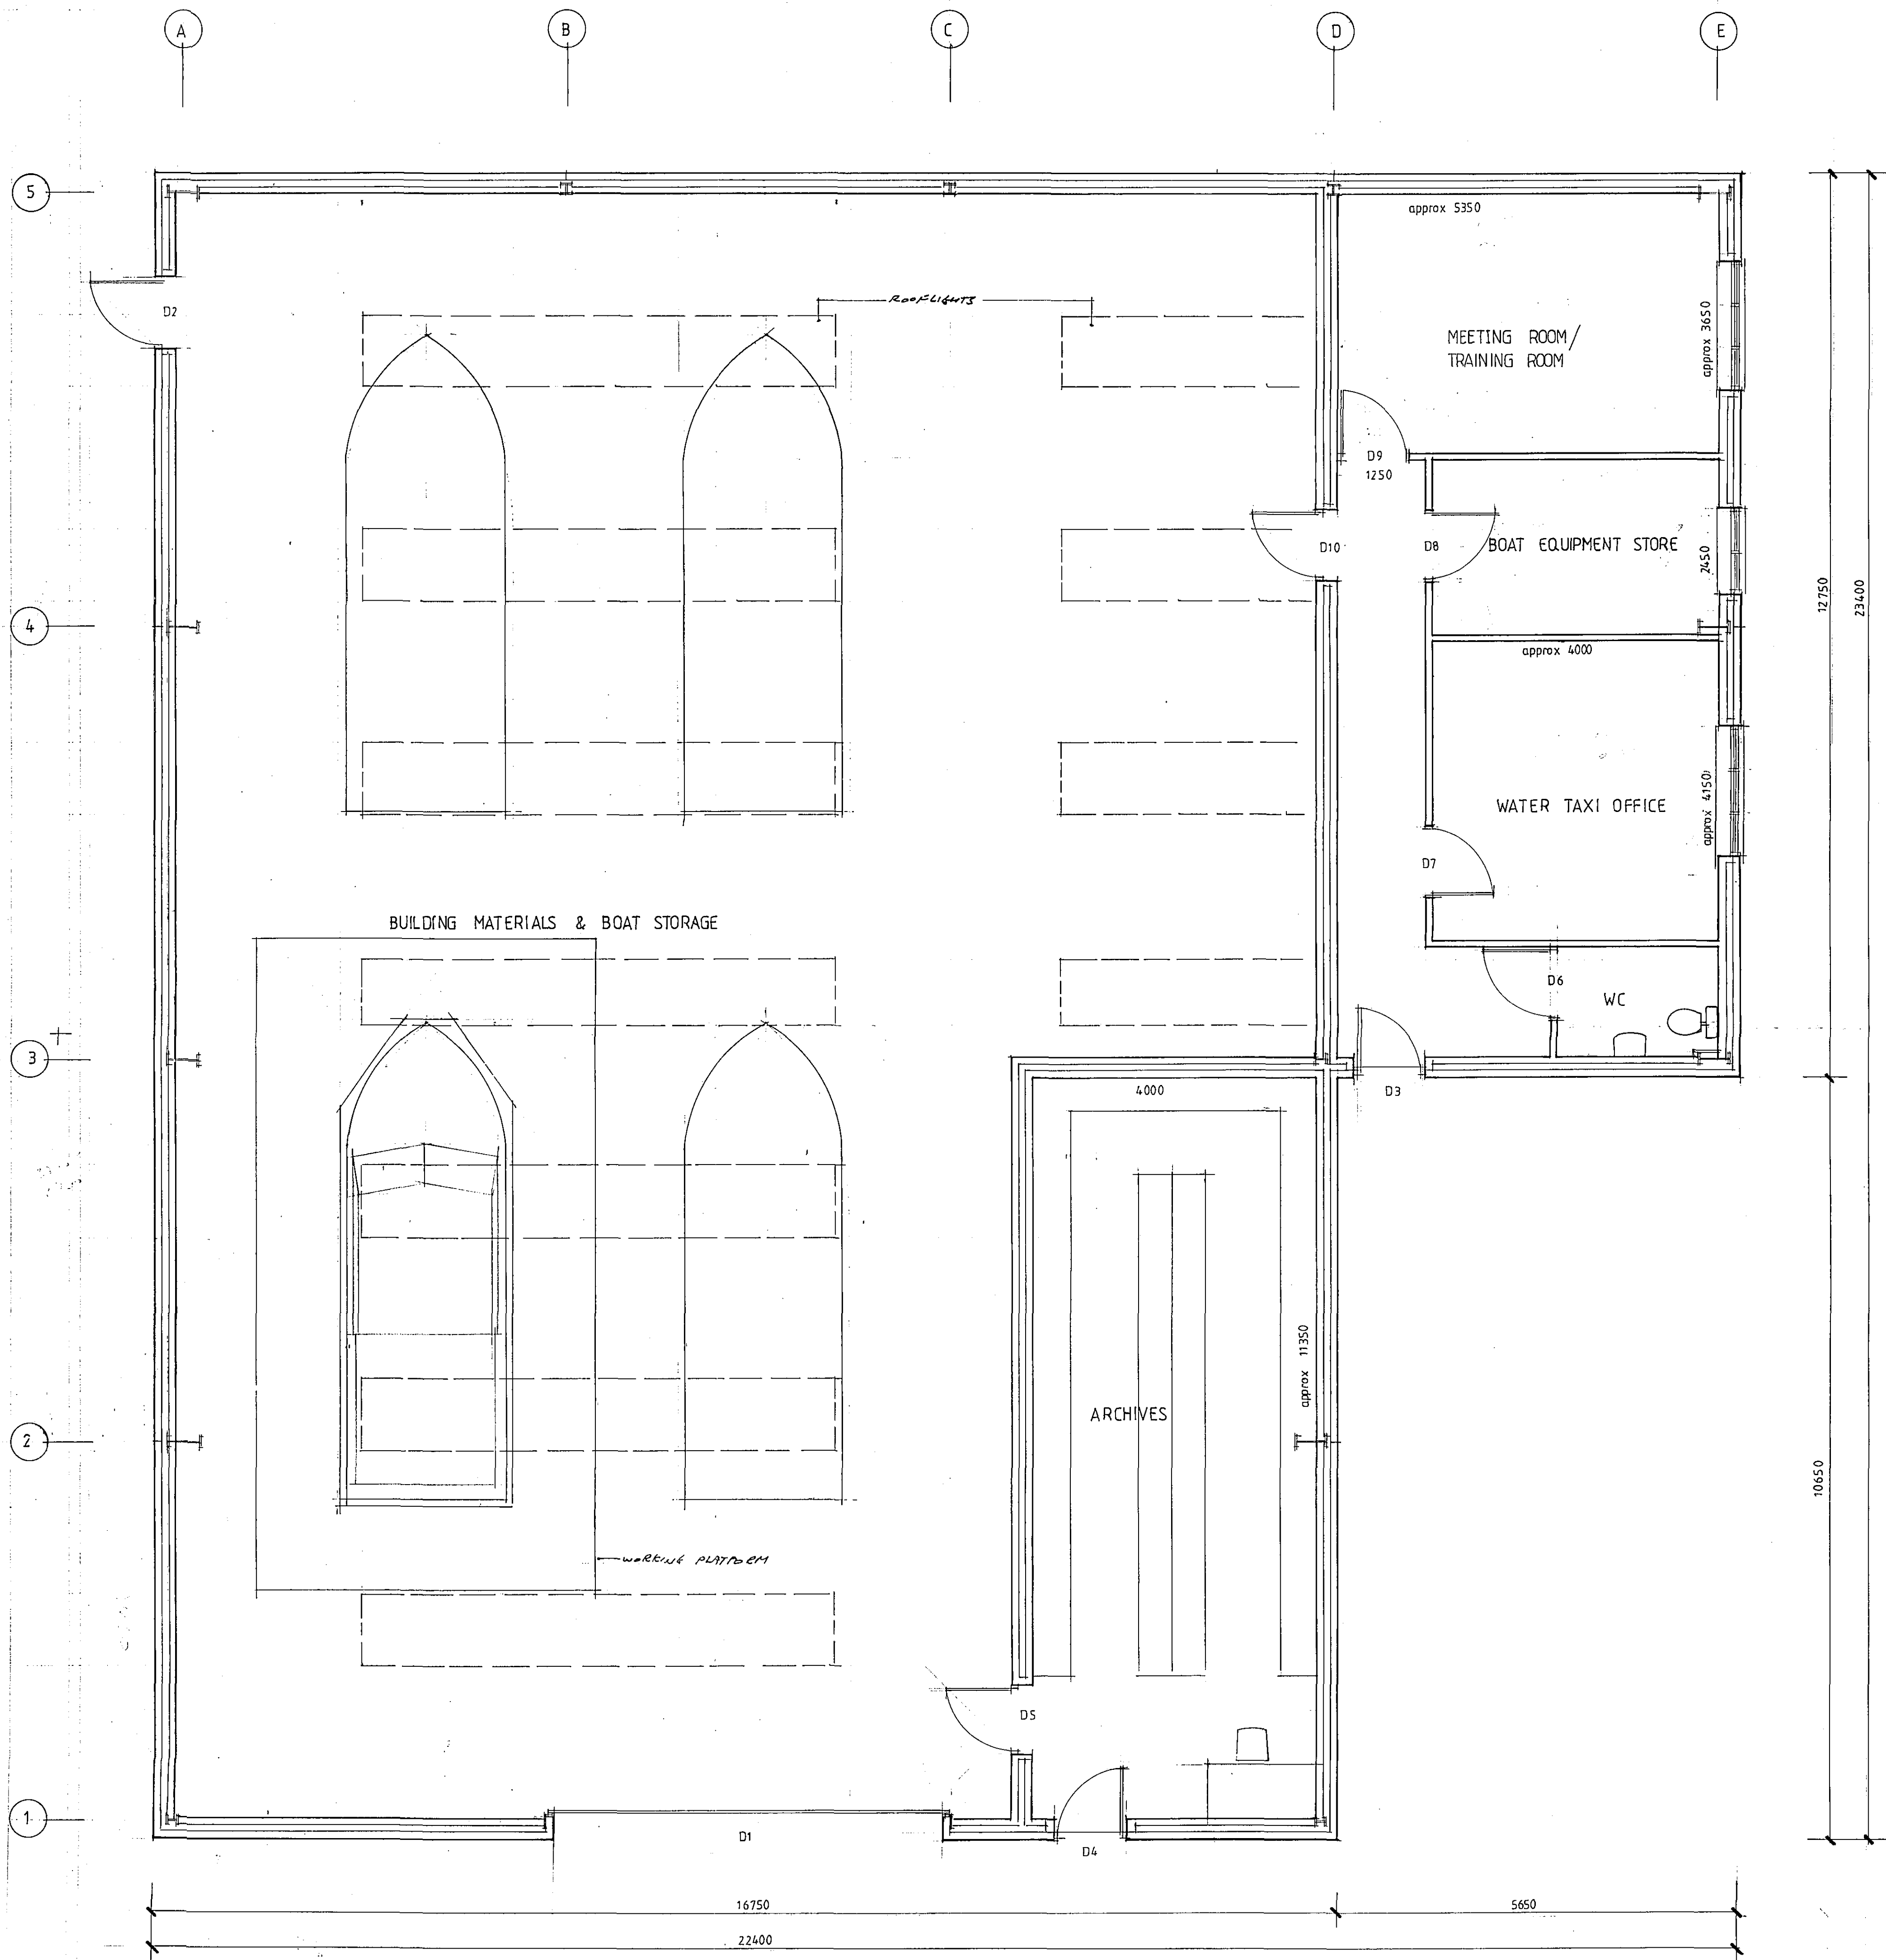

PLAN 1-50

13 MAR 2007
0329107

DETERMINED
PLAN

Contractor To Check All Dimensions On Site Before Work Commences.			
Rev.	Date.	Init.	Revision Details.
0	23-2-07	AS	PERMANENT APP
Project: BROADGATE BUILDERS (SPALDING LTD). PROPOSED STORAGE BUILDING AT BROADGATE, WESTON HILLS.			
Drawing: PLAN			
Scale: AS SHOWN		Drawing. No. 3288-3	
Drawn.			
Date.		Rev. A	