
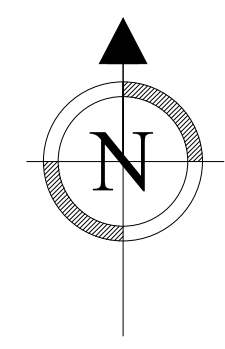
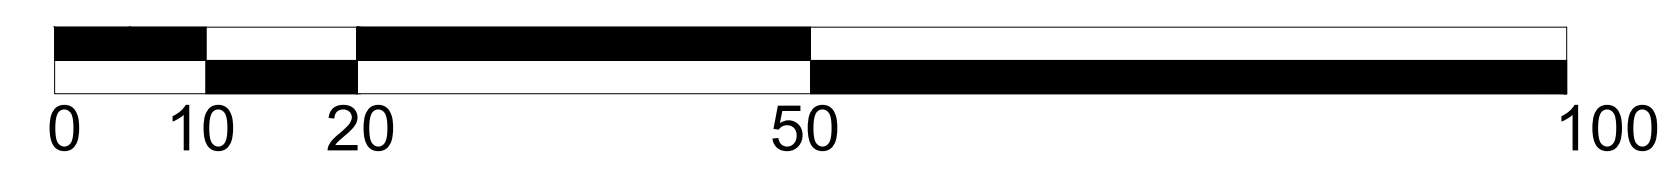


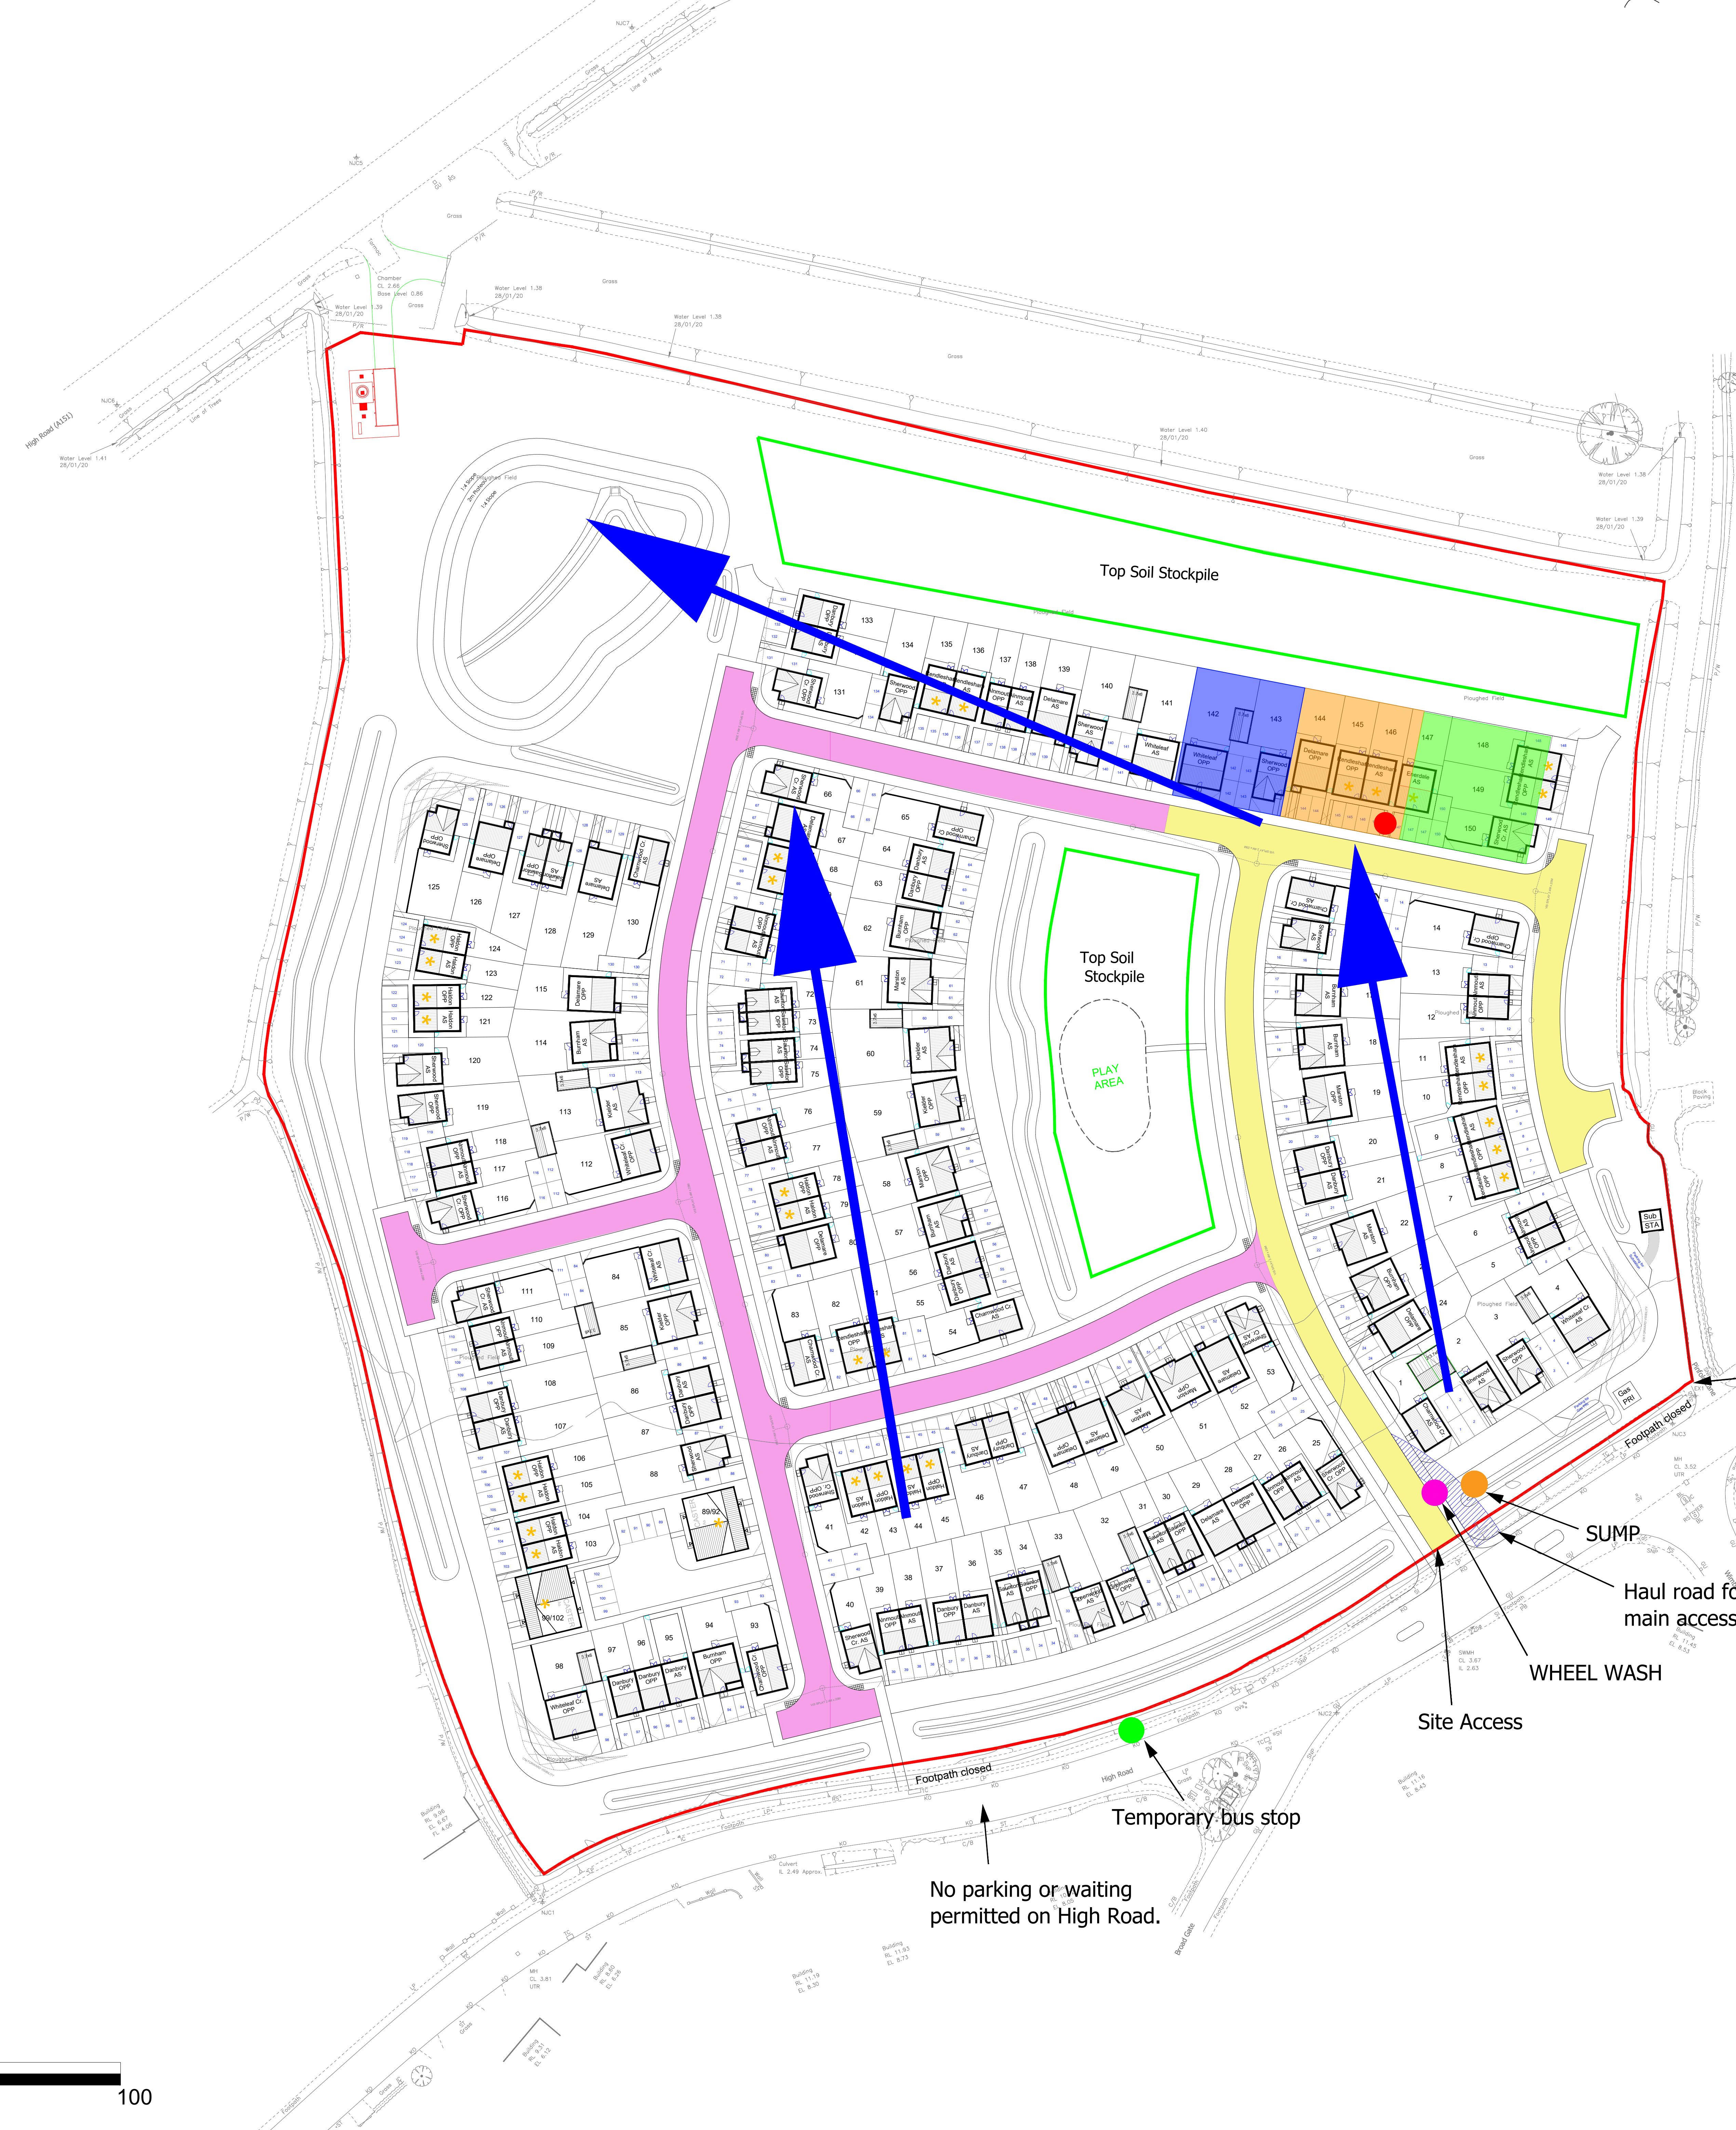

- Key
- Wheel Wash
 - Silo Area
 - Compound (25m x 25m)
 - Materials Store
 - Contractor Parking
 - 4 m/2 Sump area for draining of the wheel wash
 - Direction of existing overland surface water flow
 - Area of POS, not to be stripped of vegetation & topsoil to minimize overland surface water flow
 - Ph.1 Roads
 - Ph.2 Roads

No construction traffic permitted to use Pinfold Lane.

Haul road for construction traffic until main access is formed.

WHEEL WASH

Site Access

Temporary bus stop

No parking or waiting permitted on High Road.

B	Compound Location moved to plots 142-150	12.04.22	BP
A	Sump for wheel wash, direction of overland surface water flow & POS 'no strip' note	28.02.22	SAI

Rev	Date	By
-----	------	----

PERSIMMON
Persimmon Homes Ltd.
Persimmon House
19 Commerce Road
Lynchwood Business Park
Peterborough
PE2 6LR
Tel: 01733 397200

Site Name:
Weston Spalding

Drawing:
Construction Management Plan

Scale@A0:	Drawn By:	Date:
1:500	BP	09.04.2021
Version:	Drawing No:	Rev:
--	SPAL/WEST/CMP/100	B