


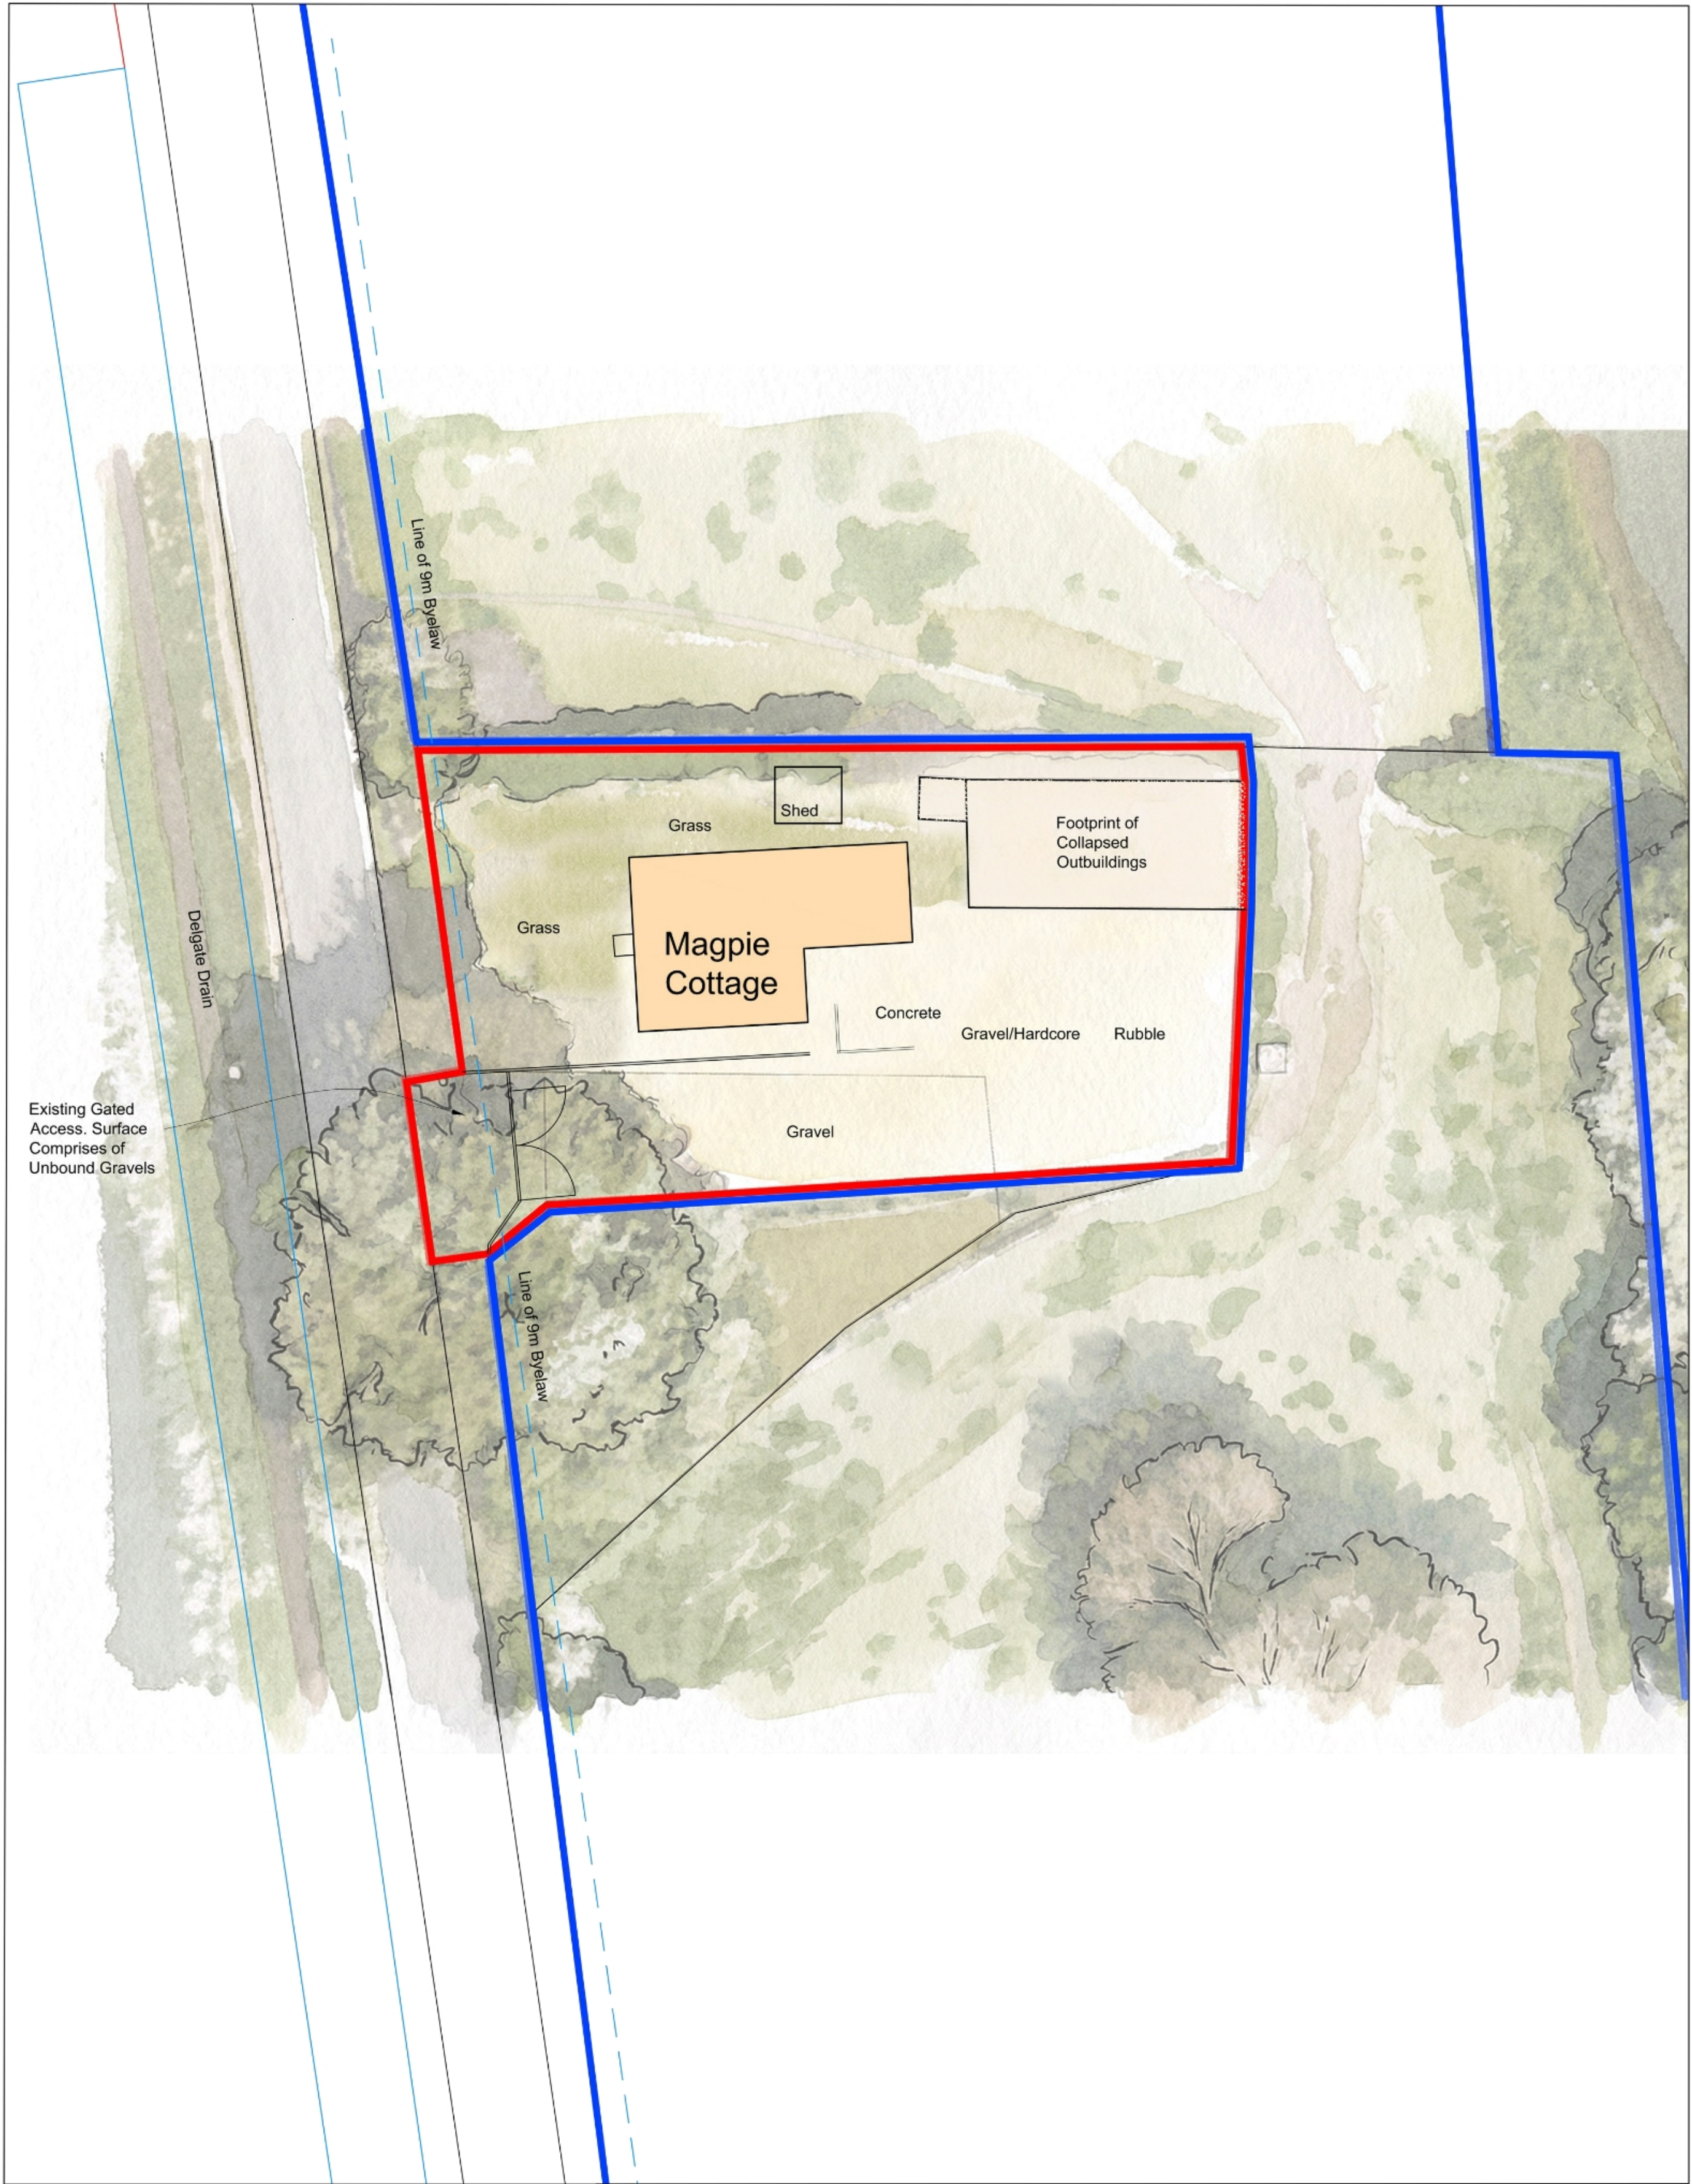


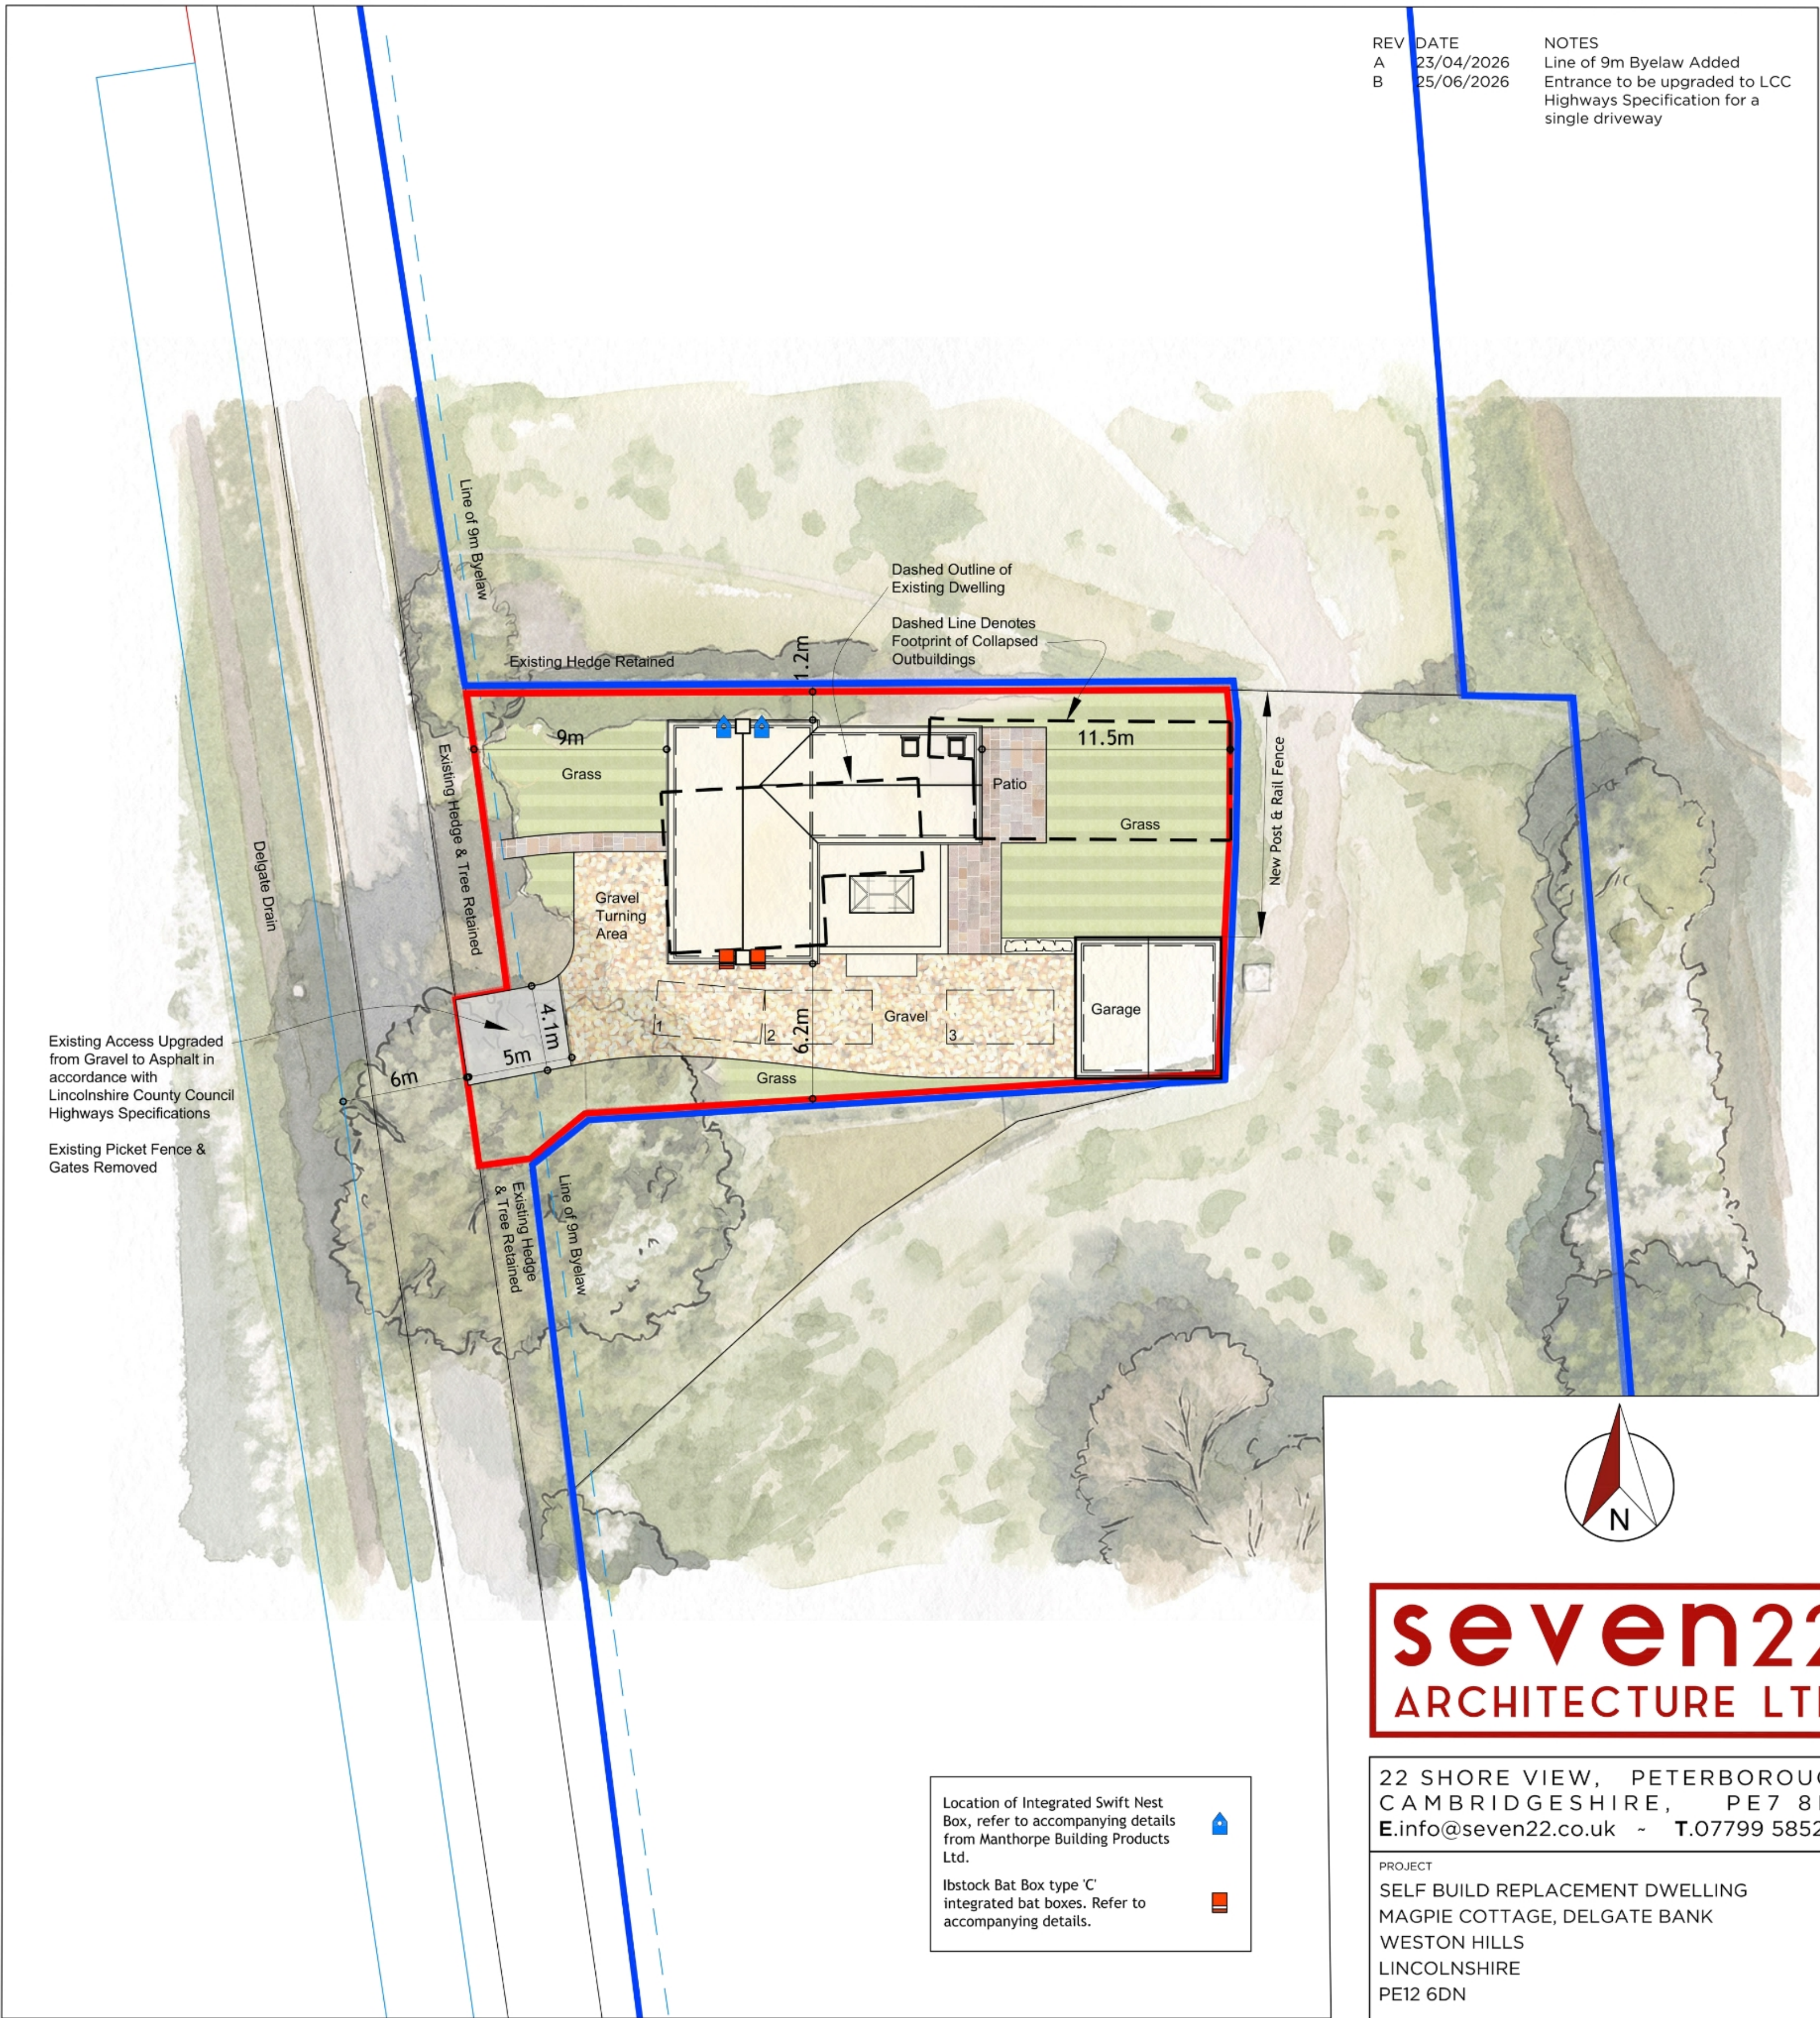

Existing Site Layout
Scale 1:200

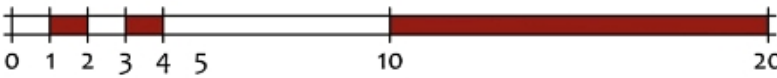

Proposed Site Layout
Scale 1:200

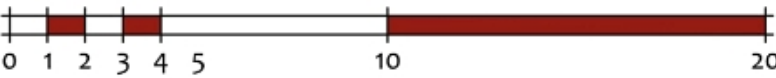

REV	DATE	NOTES
A	23/04/2026	Line of 9m Byelaw Added
B	25/06/2026	Entrance to be upgraded to LCC Highways Specification for a single driveway



22 SHORE VIEW, PETERBOROUGH
CAMBRIDGESHIRE, PE7 8FS
E.info@seven22.co.uk ~ T.07799 585277

PROJECT
SELF BUILD REPLACEMENT DWELLING
MAGPIE COTTAGE, DELGATE BANK
WESTON HILLS
LINCOLNSHIRE
PE12 6DN

CLIENT
EARL FARMING (Miss A EARL)

TITLE
EXISTING & PROPOSED SITE BLOCK PLANS

DRAWING No.
123 P01

SCALE 1:200 @ A1	DATE MARCH 2026	REV B
---------------------	--------------------	----------