


Do not scale off this drawing - All dimensions and setting out to be verified on site. If in doubt contact the originator for clarification.

This drawing is the property of FRAMEWORK. Copyright is reserved by them and the drawing is issued on the condition that it is not copied, reproduced, altered or disclosed to any unauthorised person, either wholly or in part without the consent in writing of FRAMEWORK.

- KEY**
- ADOPTED HIGHWAYS BOUNDARY
 - ADOPTED FOOTWAY SURFACE
 - PRIVATE PAVED SURFACE
 - SHARED PEDESTRIAN AND VEHICLE SURFACE

- Do not scale from this drawing or consider any dimension or room position as accurate. In the event of any discrepancy being found, these should be brought to the attention of the Architect for further instruction. If in doubt ask!
- The proposed layouts are subject to the following, although not exhaustive:
- Discussions with Local Planning Authority
 - Further client design development
 - Structural Engineer Requirements
 - Mechanical and Electrical Engineers Requirements
 - Drainage Engineer Requirement
 - Landscape Architect Requirements
 - Highway Engineer Requirements
 - Local Authority Planning/Conservation/Highways/ Building Control dept. and Fire Officer vetting notes and Approvals and agreements
 - Approvals and agreements of all statutory authorities and undertakers necessary for all supplies, way leaves and diversions.

Drain

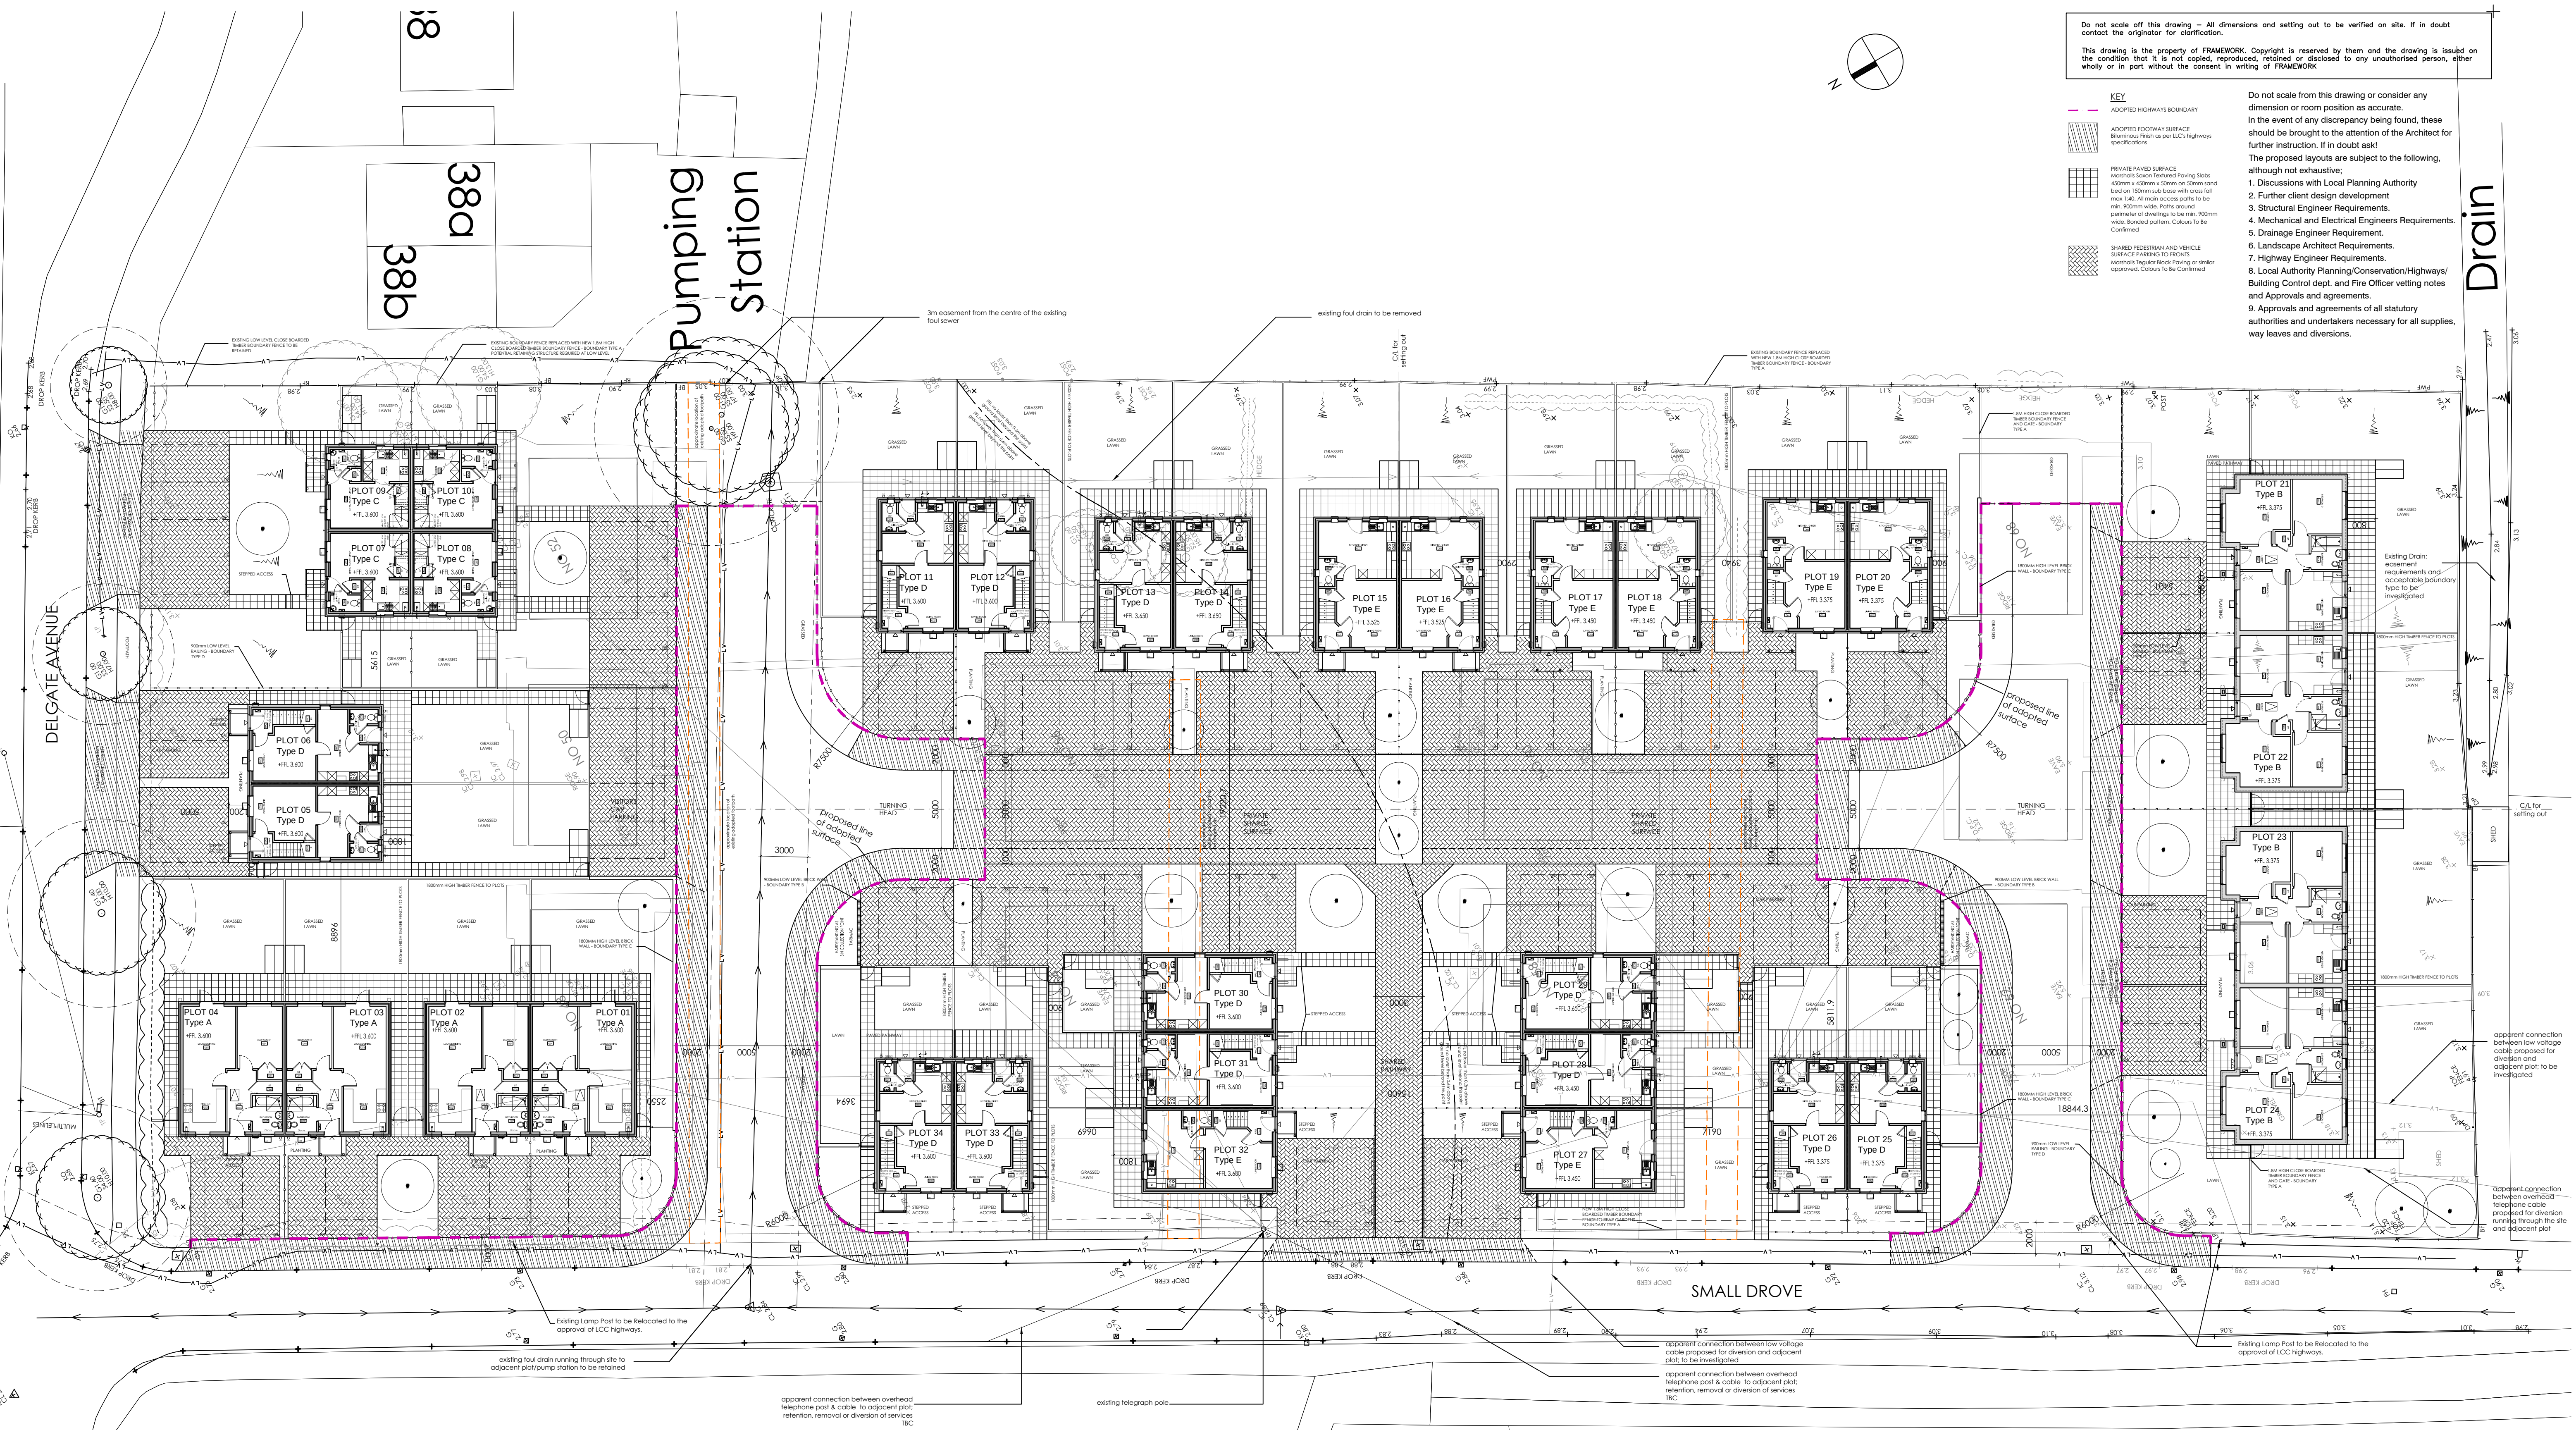

provisional

GENERAL AMENDMENTS - ISSUED FOR PLANNING APPROVAL			
Rev	Revision note	Date	Drawn by
1	RESIDENTIAL DEVELOPMENT AT SMALL DROVE WESTON FOR WELAND HOMES	25.04.2018	PC
2	Drawn by PC	Checked	Date FEB 2018
3	Scale 1:2008A1	Dwg No J1651 (08) 03	Rev A