


Do not scale off this drawing – All dimensions and setting out to be verified on site. If in doubt contact the originator for clarification.
This drawing is the property of FRAMEWORK. Copyright is reserved by them and the drawing is issued on the condition that it is not copied, reproduced, retained or disclosed to any unauthorised person, either wholly or in part without the consent in writing of FRAMEWORK

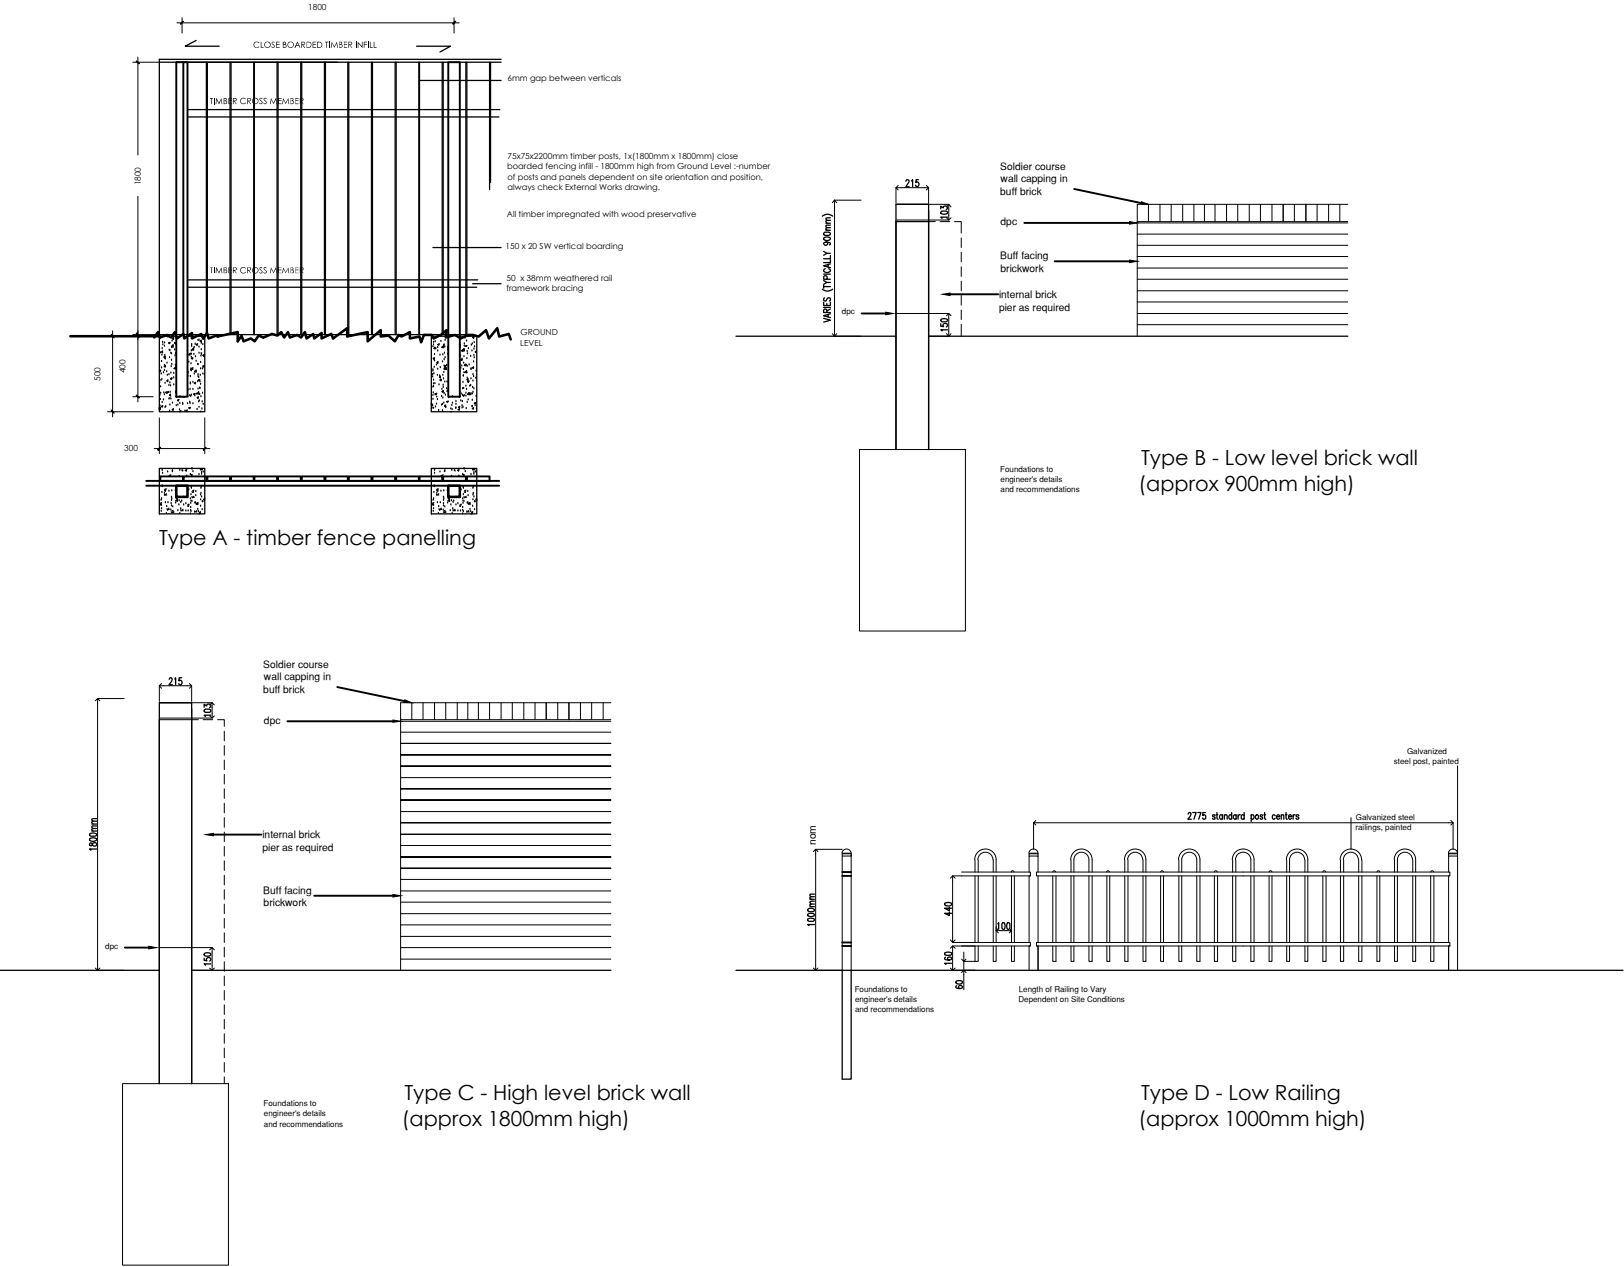

Rev	Revision note		Date	Drawn by
	RESIDENTIAL DEVELOPMENT AT SMALL DROVE WESTON FOR WELLAND HOMES			
	Drawn by PC	Checked	Date APR 18	Scale 1:50@A3
	BOUNDARY TREATMENT DETAILS		Dwg No J1651 (08) 040	Rev