
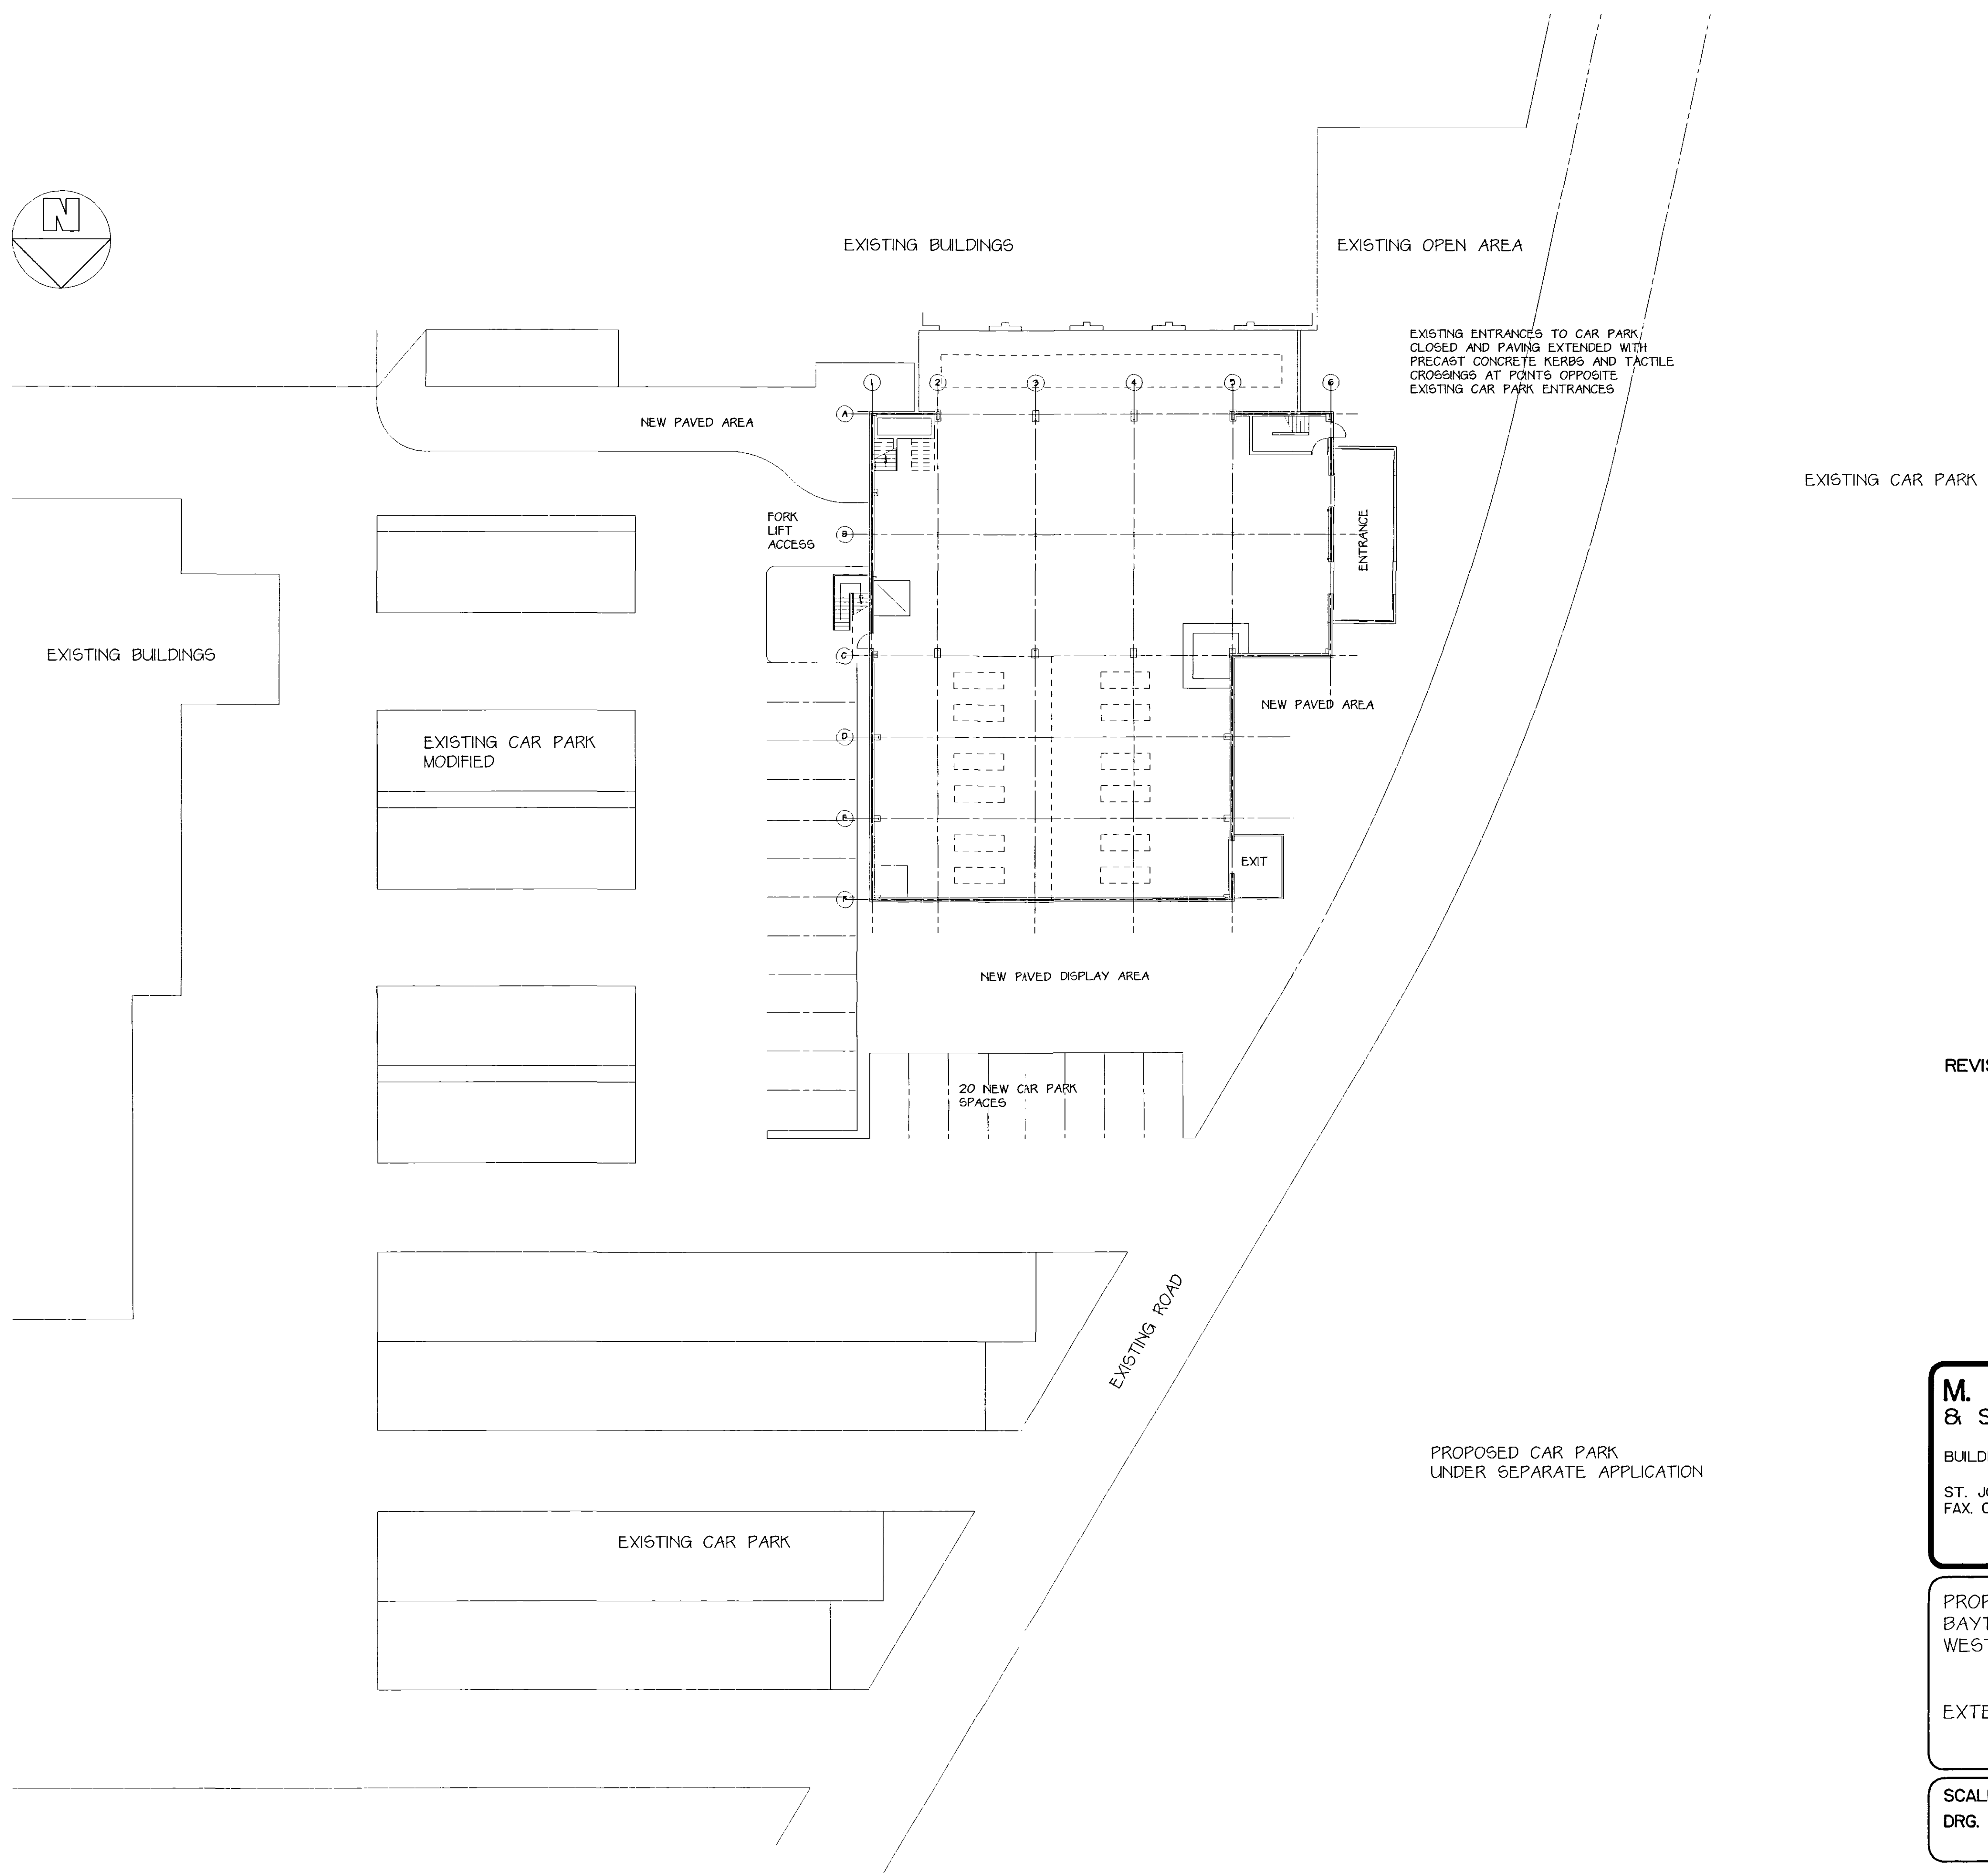


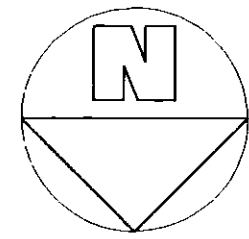

REVISIONS:-

3402
Planning & Development
14 APR 2004
Ref: 0487/04

**M. PARKER
& SONS LIMITED**
BUILDERS & CONTRACTORS
ST. JOHNS RD SPALDING Lincs PE11 1JX
FAX. 01775 762171 TEL. 01775 724777

PROPOSED RETAIL/DISPLAY BUILDING
BAYTREE NURSERIES GARDEN CENTRE,
WESTON, SPALDING

EXTERNAL WORKS LAYOUT

SCALES 1:200
DRG. NO. BNW01A DATE

DETERMINED
PLAN